



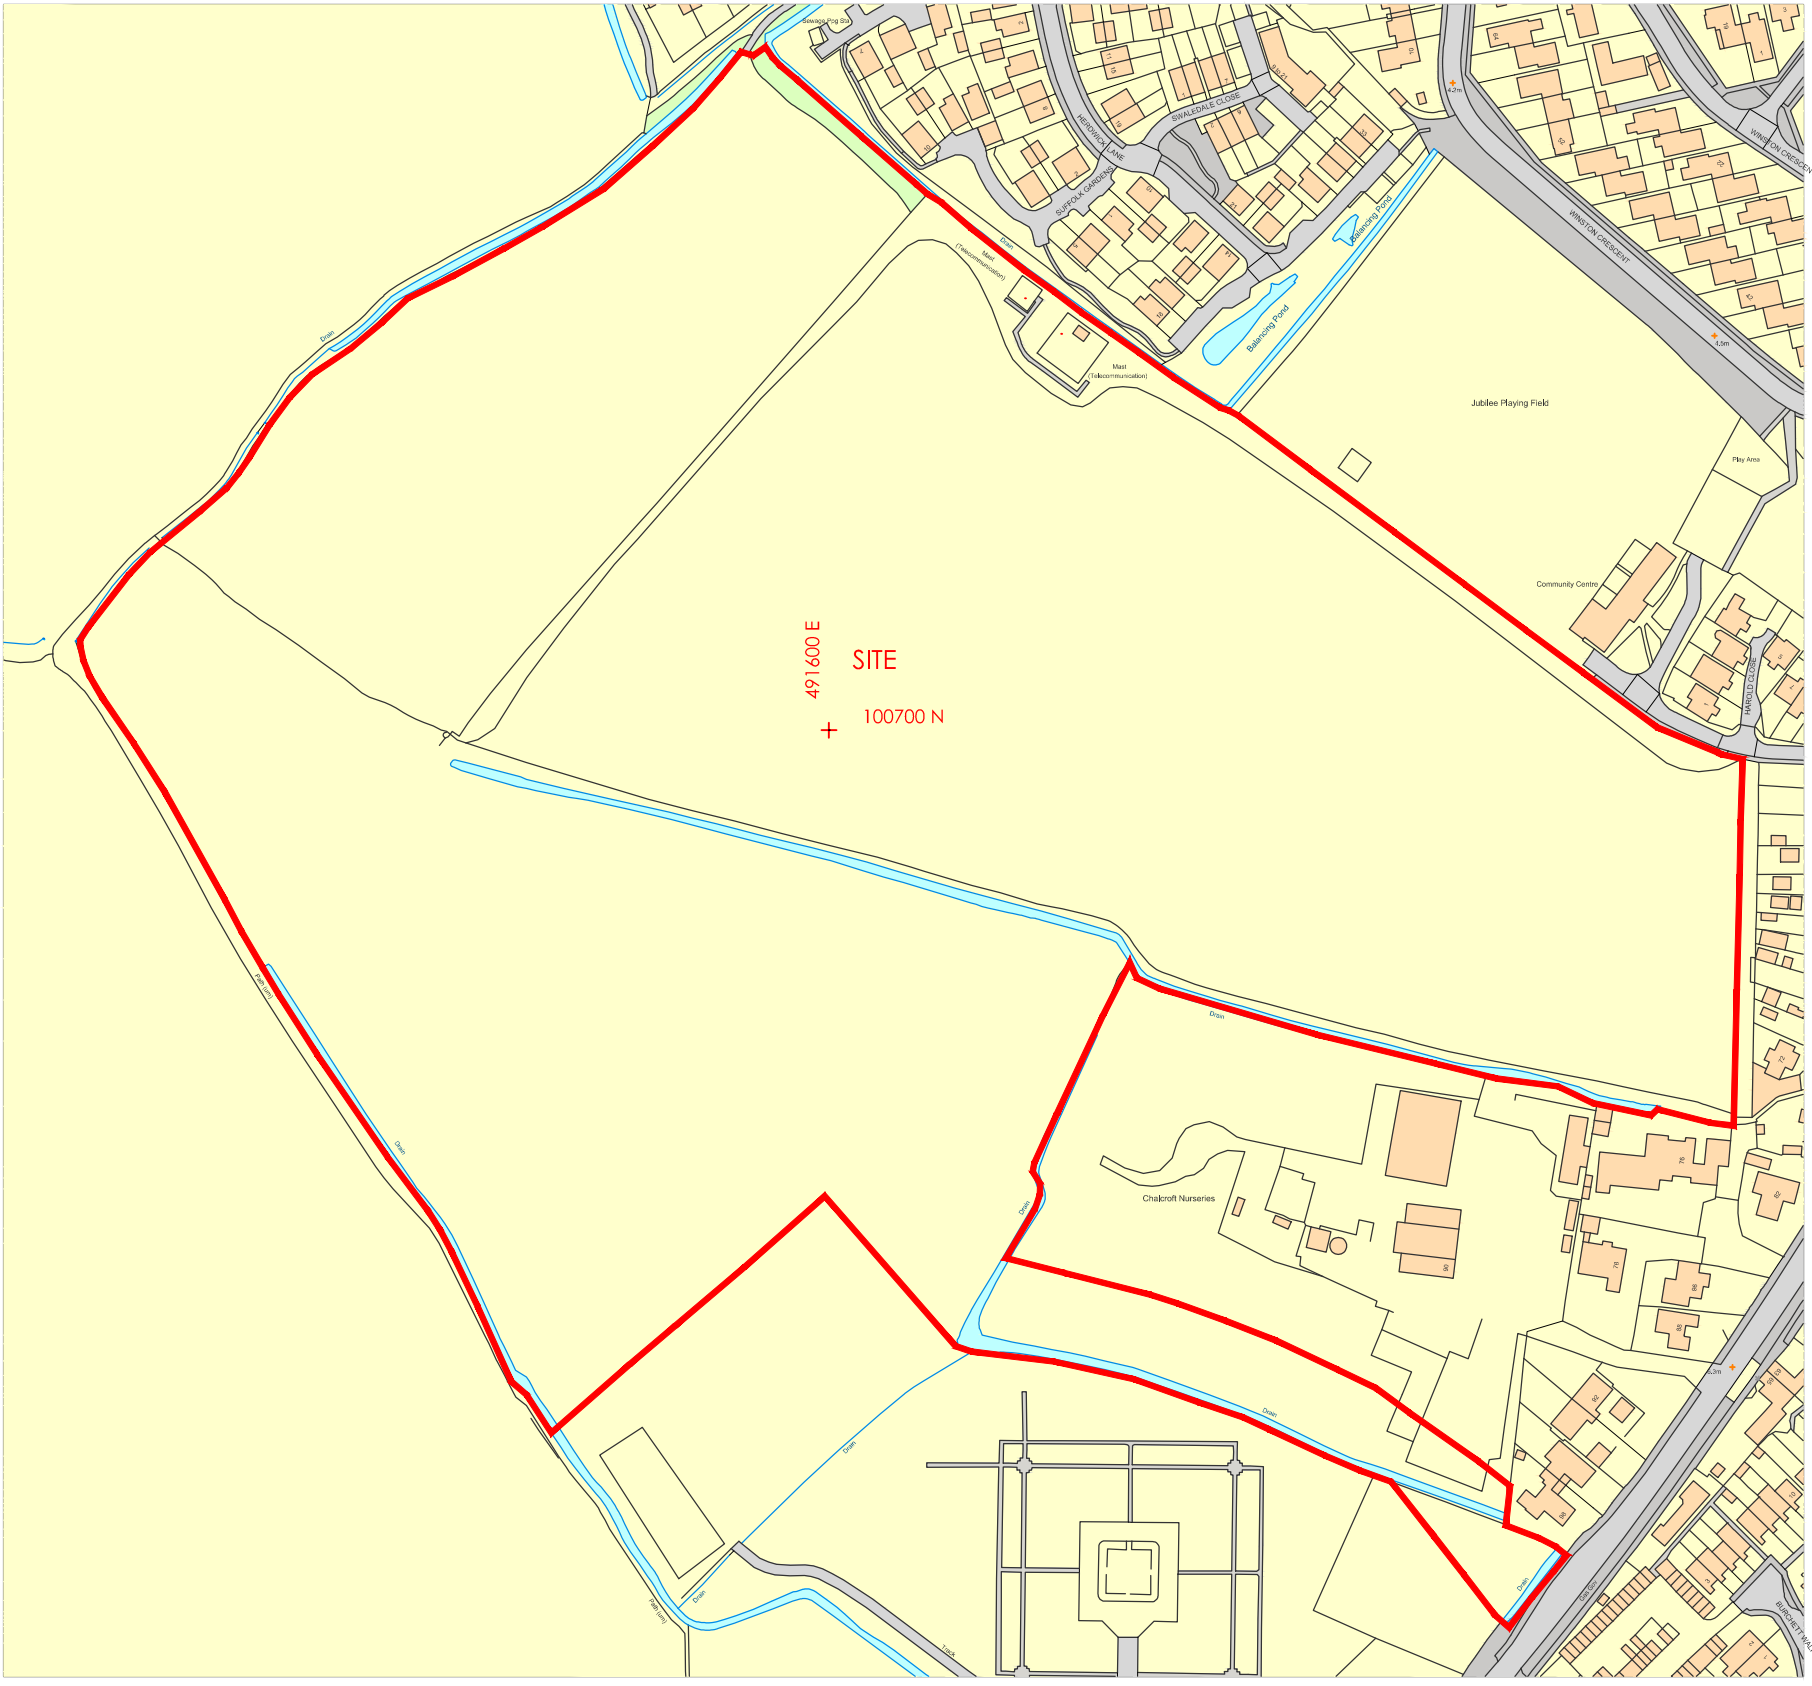

(c) Crown copyright, All rights reserved. 2024. License number 0100031673

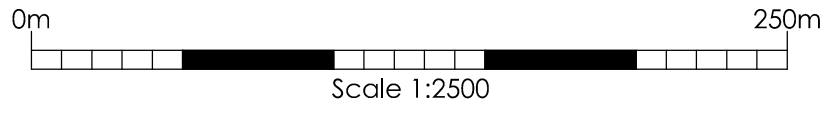

PLAN REFERRED TO IN THE VARIATION OF THE APPOINTMENTS
OF ICOSA WATER SERVICES LIMITED AND SOUTHERN WATER
SERVICES LIMITED,
AS SEWERAGE UNDERTAKERS, MADE BY THE WATER SERVICES
REGULATION AUTHORITY ON

tds
technical & development services
Technical & Development Services (Southern) Ltd
Hillreed House, 54 Queen Street
Horsham, West Sussex, RH13 5AD
Tel 01403 276 888

Title: CHALCRAFT LANE, BERSTED, PO21 5TS SEWERAGE AREA SERVICE PLAN SCALE 1:2500	
Drawing Number: 24-042/SSA/01	Rev: A