
ARUN DISTRICT COUNCIL BE/148/22/HH




EXISTING NORTH ELEVATION 1:100

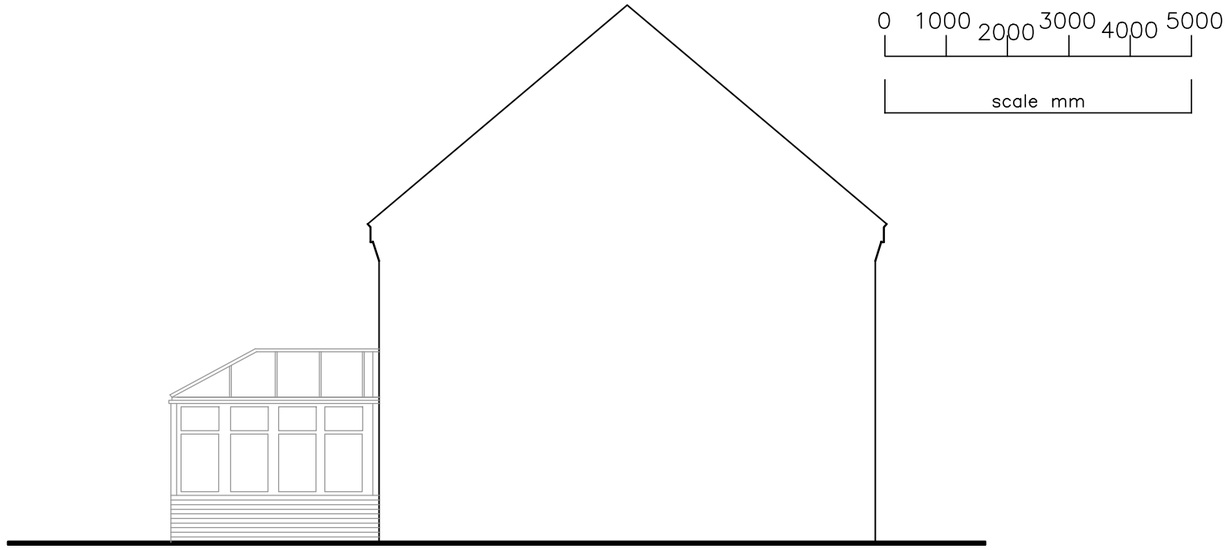

EXISTING EAST ELEVATION 1:100

0 1000 2000 3000 4000 5000

scale mm

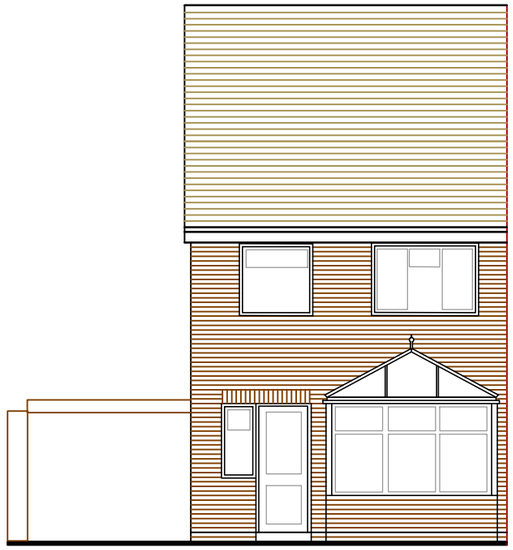

EXISTING SOUTH ELEVATION 1:100



EXISTING WEST ELEVATION 1:100

AMdesign
ARCHITECTURE DESIGN DEVELOPMENT
Leeza Aldis-Hobbs ARB RIBA SPAB
Mob: 07756 329400
e-mail: leeza@amdesignltd.co.uk

PROJECT
20 OSPREY GARDENS
BOGNOR REGIS
WEST SUSSEX
PO22 9QG
PROJECT STAGE
PLANNING

DRAWING
EXISTING ELEVATIONS
DRAWING No 406/04
REVISION

SCALE 1:100 DRAWN LA
DATE DEC 2022 CHECKED

paper size A3

LETTER	REVISION	DATE

This scheme is subject to town planning and all other necessary consents. All dimesions and levels to be checked on site. This drawing is to be read in conjunction with other relevant drawings and documents. Report all discrepancies to the Architect before work commences.
AM Design is the trading name of AM Design Ltd © AM Design Ltd. All rights reserved.