
ARUN DISTRICT COUNCIL BE/148/22/HH

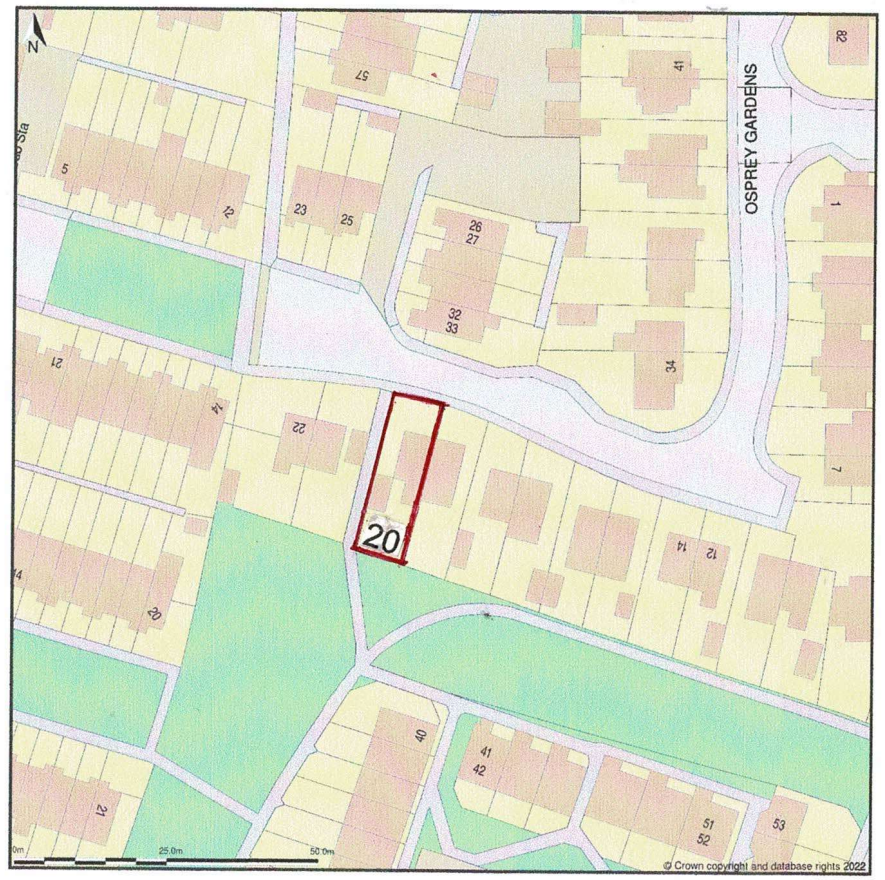

Site Plan shows area bounded by: 493017.81, 100973.65 493159.23, 101115.07 (at a scale of 1:1250), OSGridRef: SU9308 104. The representation of a road, track or path is no evidence of a right of way. The representation of features as lines is no evidence of a property boundary.


Produced on 7th Dec 2022 from the Ordnance Survey National Geographic Database and incorporating surveyed revision available at this date. Reproduction in whole or part is prohibited without the prior permission of Ordnance Survey. © Crown copyright 2022. Supplied by https://www.buyaplan.co.uk digital mapping a licensed Ordnance Survey partner (100053143). Unique plan reference: #00782336-A8C696

Ordnance Survey and the OS Symbol are registered trademarks of Ordnance Survey, the national mapping agency of Great Britain. MapServe® logo, pdf design and the www.buyaplan.co.uk website are Copyright © Pass Inc Ltd 2022


LOCATION PLAN 1:1250

0 5000 10000 15000 20000

scale mm

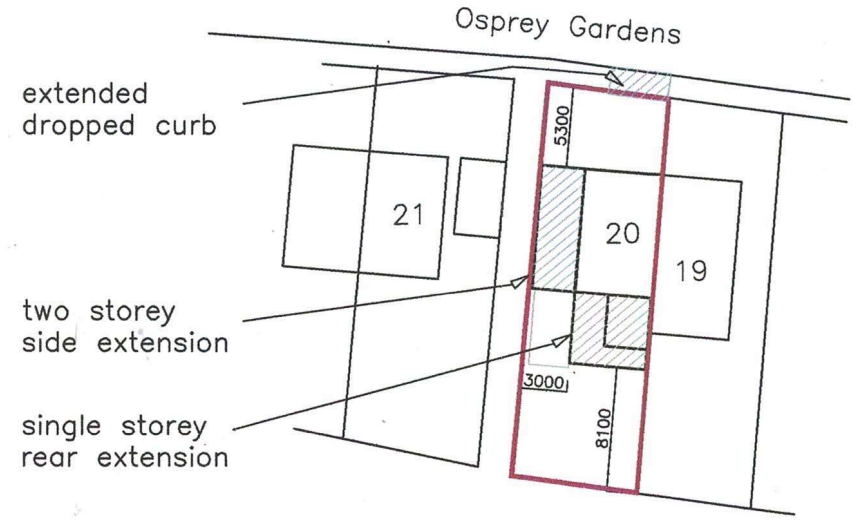

BLOCK SITE PLAN 1:500

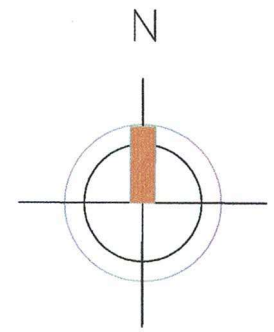

AMdesign

ARCHITECTURE DESIGN DEVELOPMENT

Leeza Aldis-Hobbs ARB RIBA SPAB

Mob: 07756 329400

e-mail: leeza@amdesignltd.co.uk

PROJECT

20 OSPREY GARDENS
BOGNOR REGIS
WEST SUSSEX
PO22 9QG

PROJECT STAGE

PLANNING

DRAWING

LOCATION PLAN
SITE BLOCK PLAN

DRAWING No 406/01

REVISION

SCALE 1:1250 1:500 DRAWN LA

DATE DEC 2022 CHECKED

paper size A3

LETTER	REVISION	DATE

This scheme is subject to town planning and all other necessary consents. All dimesions and levels to be checked on site. This drawing is to be read in conjunction with other relevant drawings and documents. Report all discrepancies to the Architect before work commences. AM Design is the trading name of AM Design Ltd © AM Design Ltd. All rights reserved.