


Notes


All cladding and rainwater drainage is shown indicatively only and subject to detailed design by cladding subcontractor.

All wall and roof penetrations are shown indicatively only and are subject to full design by contractor.

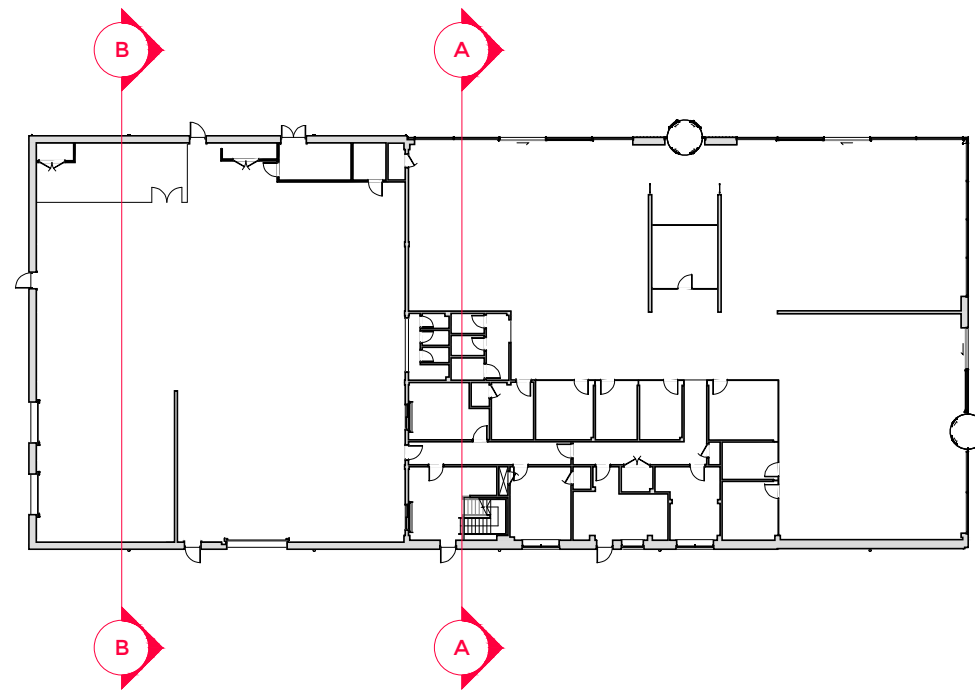

Section Key Plan


1:500

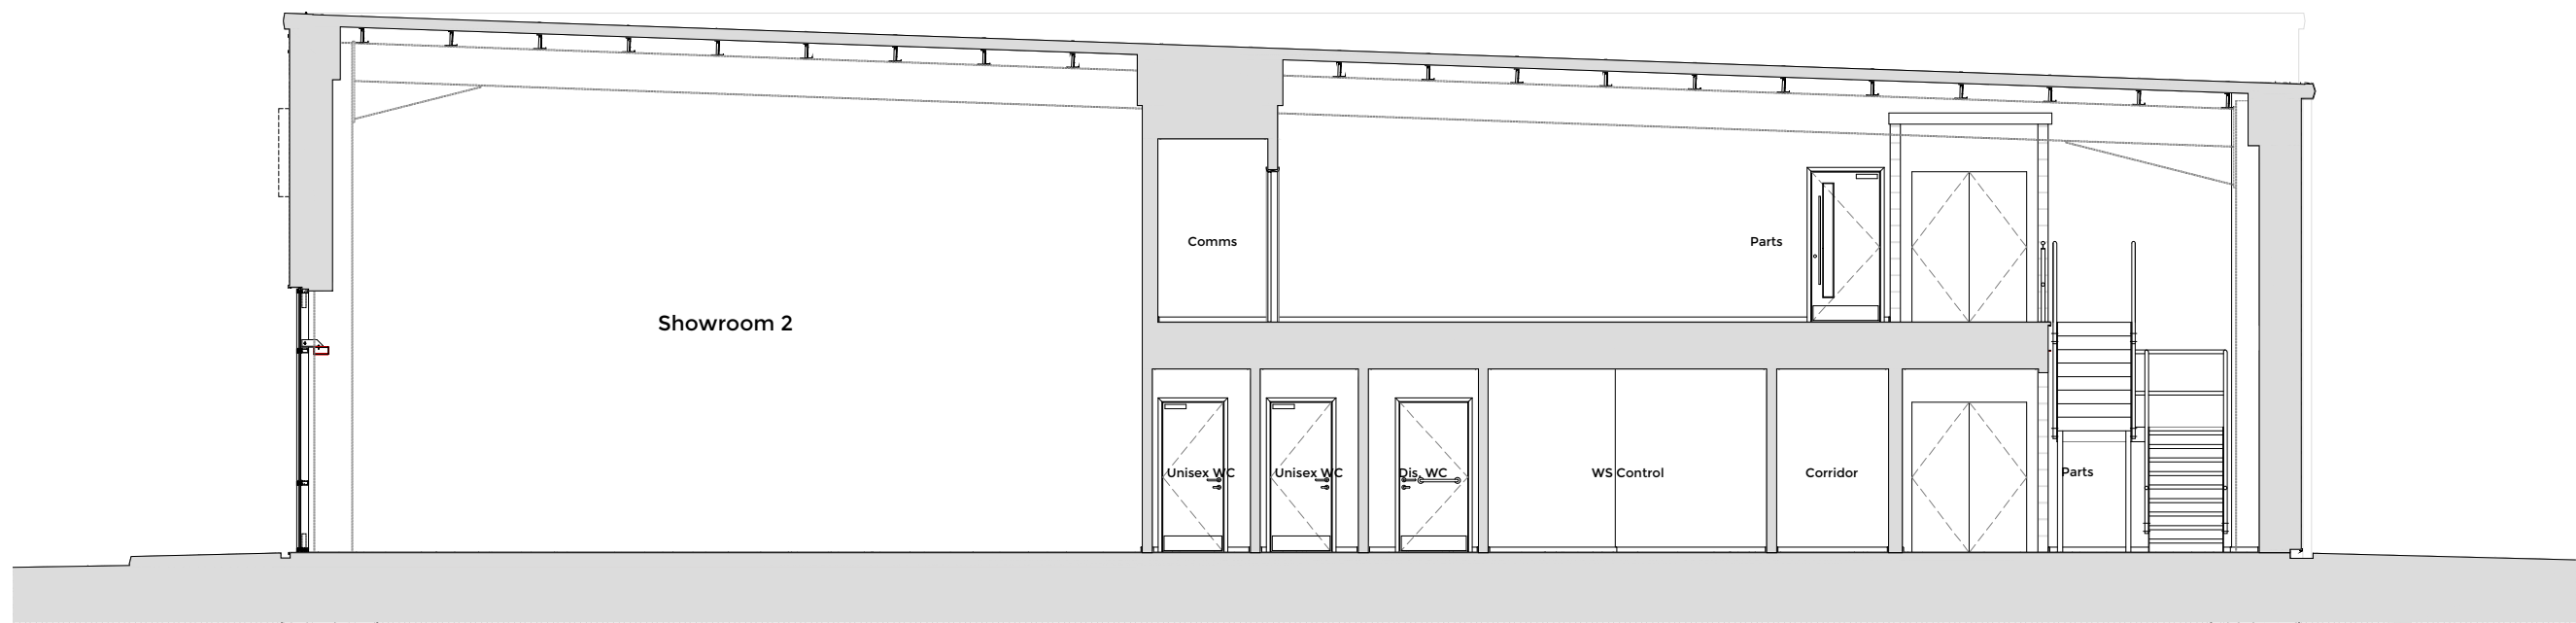

AA

Section A-A

1:100

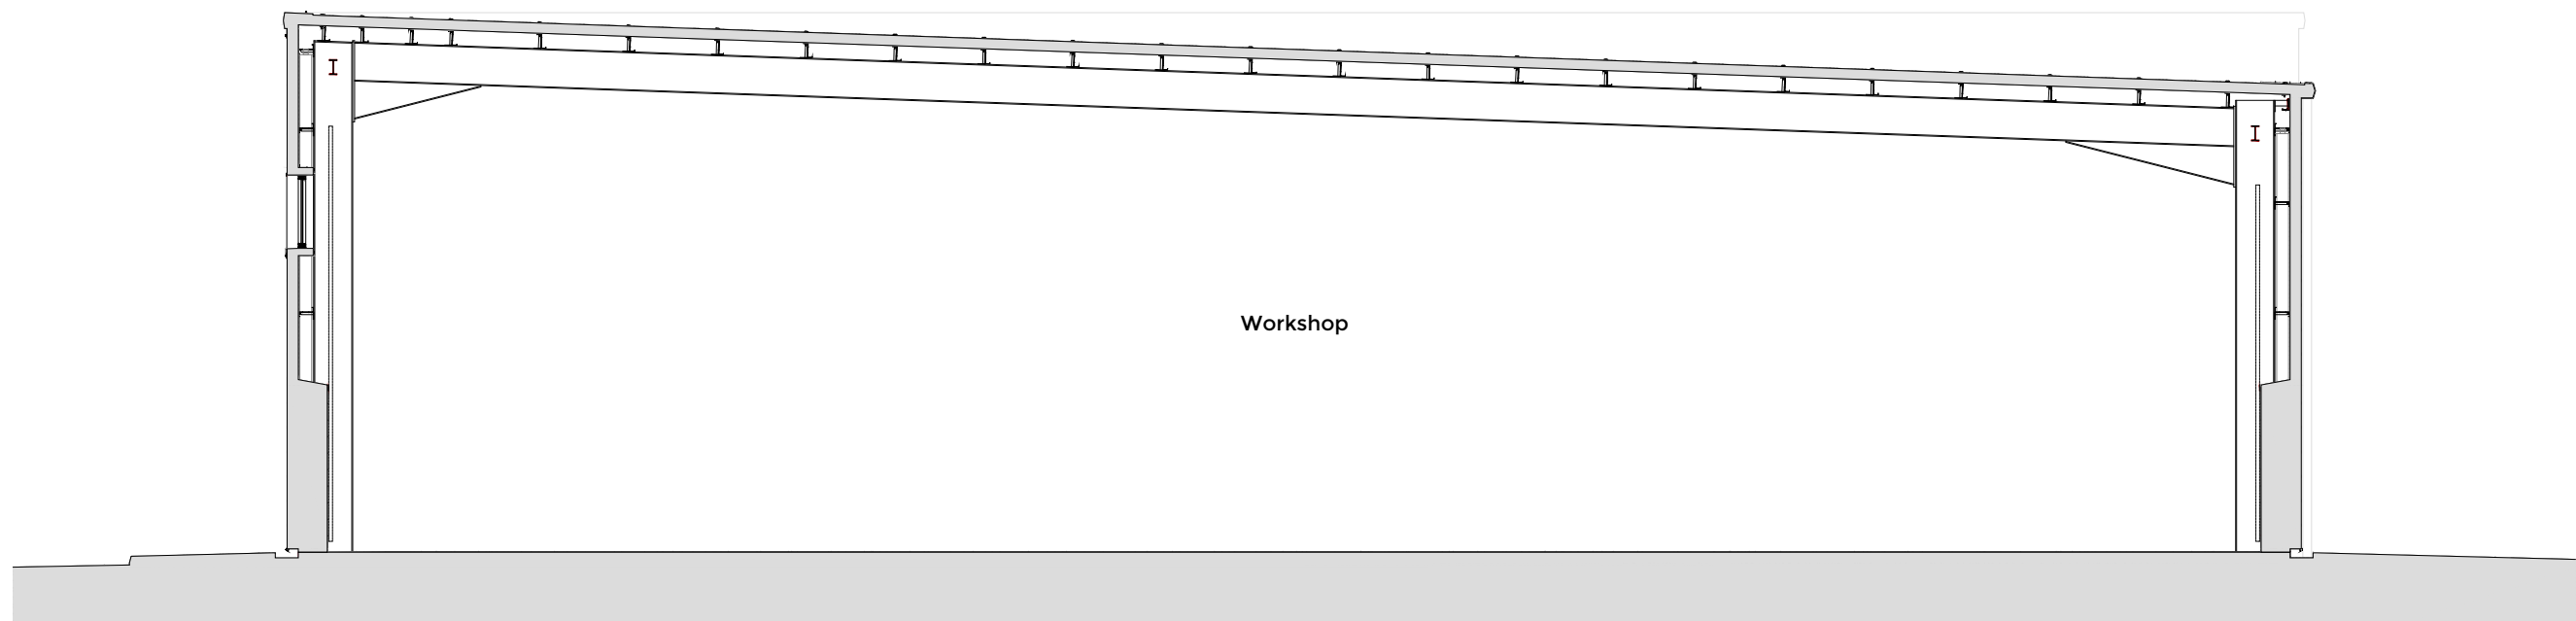


BB

Section B-B

1:100

PLANNING

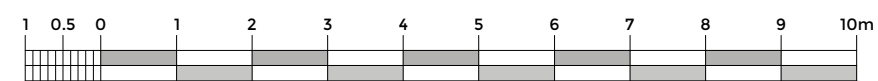

A	17-02-22	Non-material amendment application: Building depth reduced; roof amended to monopitch structure; internal layout amended to client's requirements	SD	*
Rev	Date	Description	Drawn	Check

BOYLE+SUMMERS
ARCHITECTURE AND MASTERPLANNING

Canute Chambers
Canute Road
Southampton
Hampshire
SO14 3AB

Client	Richmond Motor Group
Project	Salt Box Site, Bognor Regis
Title	Proposed Sections

BS1192	SBX - BSL - ZZ - XX - DR - A	5001 - PL - A							
Project	Originator	Volume	Level	Type	Role	Series	Number	Suitability	Revision

B+S Ref.	Date	Scale @ A2	Drawn	Checked
18020	Dec 2018	1:100	SD	SS

Tel: 023 8063 1432 www.boyleandsummers.co.uk

Other than for the purposes of planning, do not scale these drawings. Use written dimensions only. All dimensions to be checked on site prior to commencement of work.

This drawing is © Boyle+Summers Ltd and may not be reproduced, copied or altered in any way without written authority.