



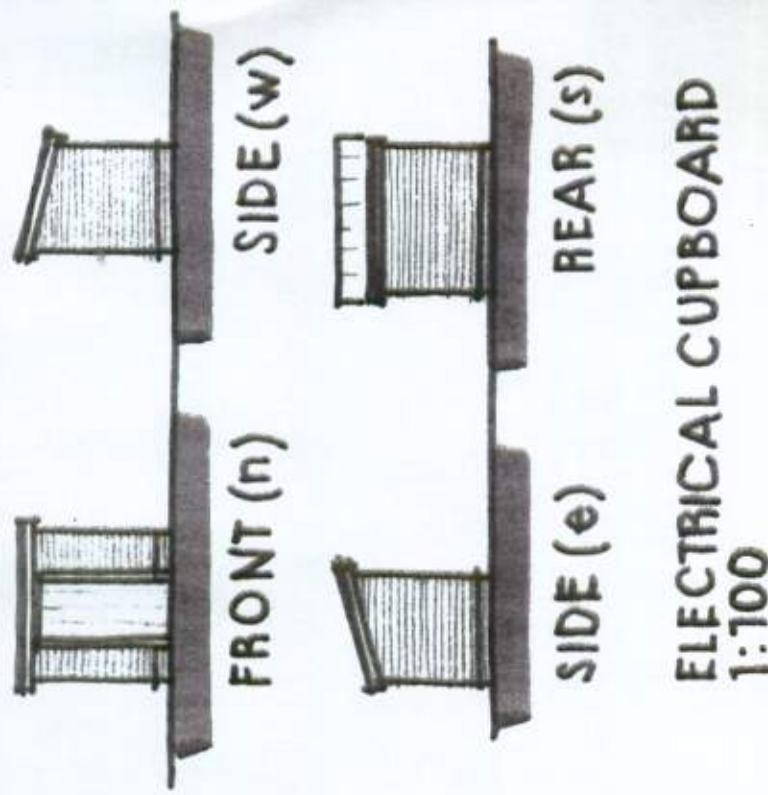

No. BE 151 11

RECEIVED 17.1.12

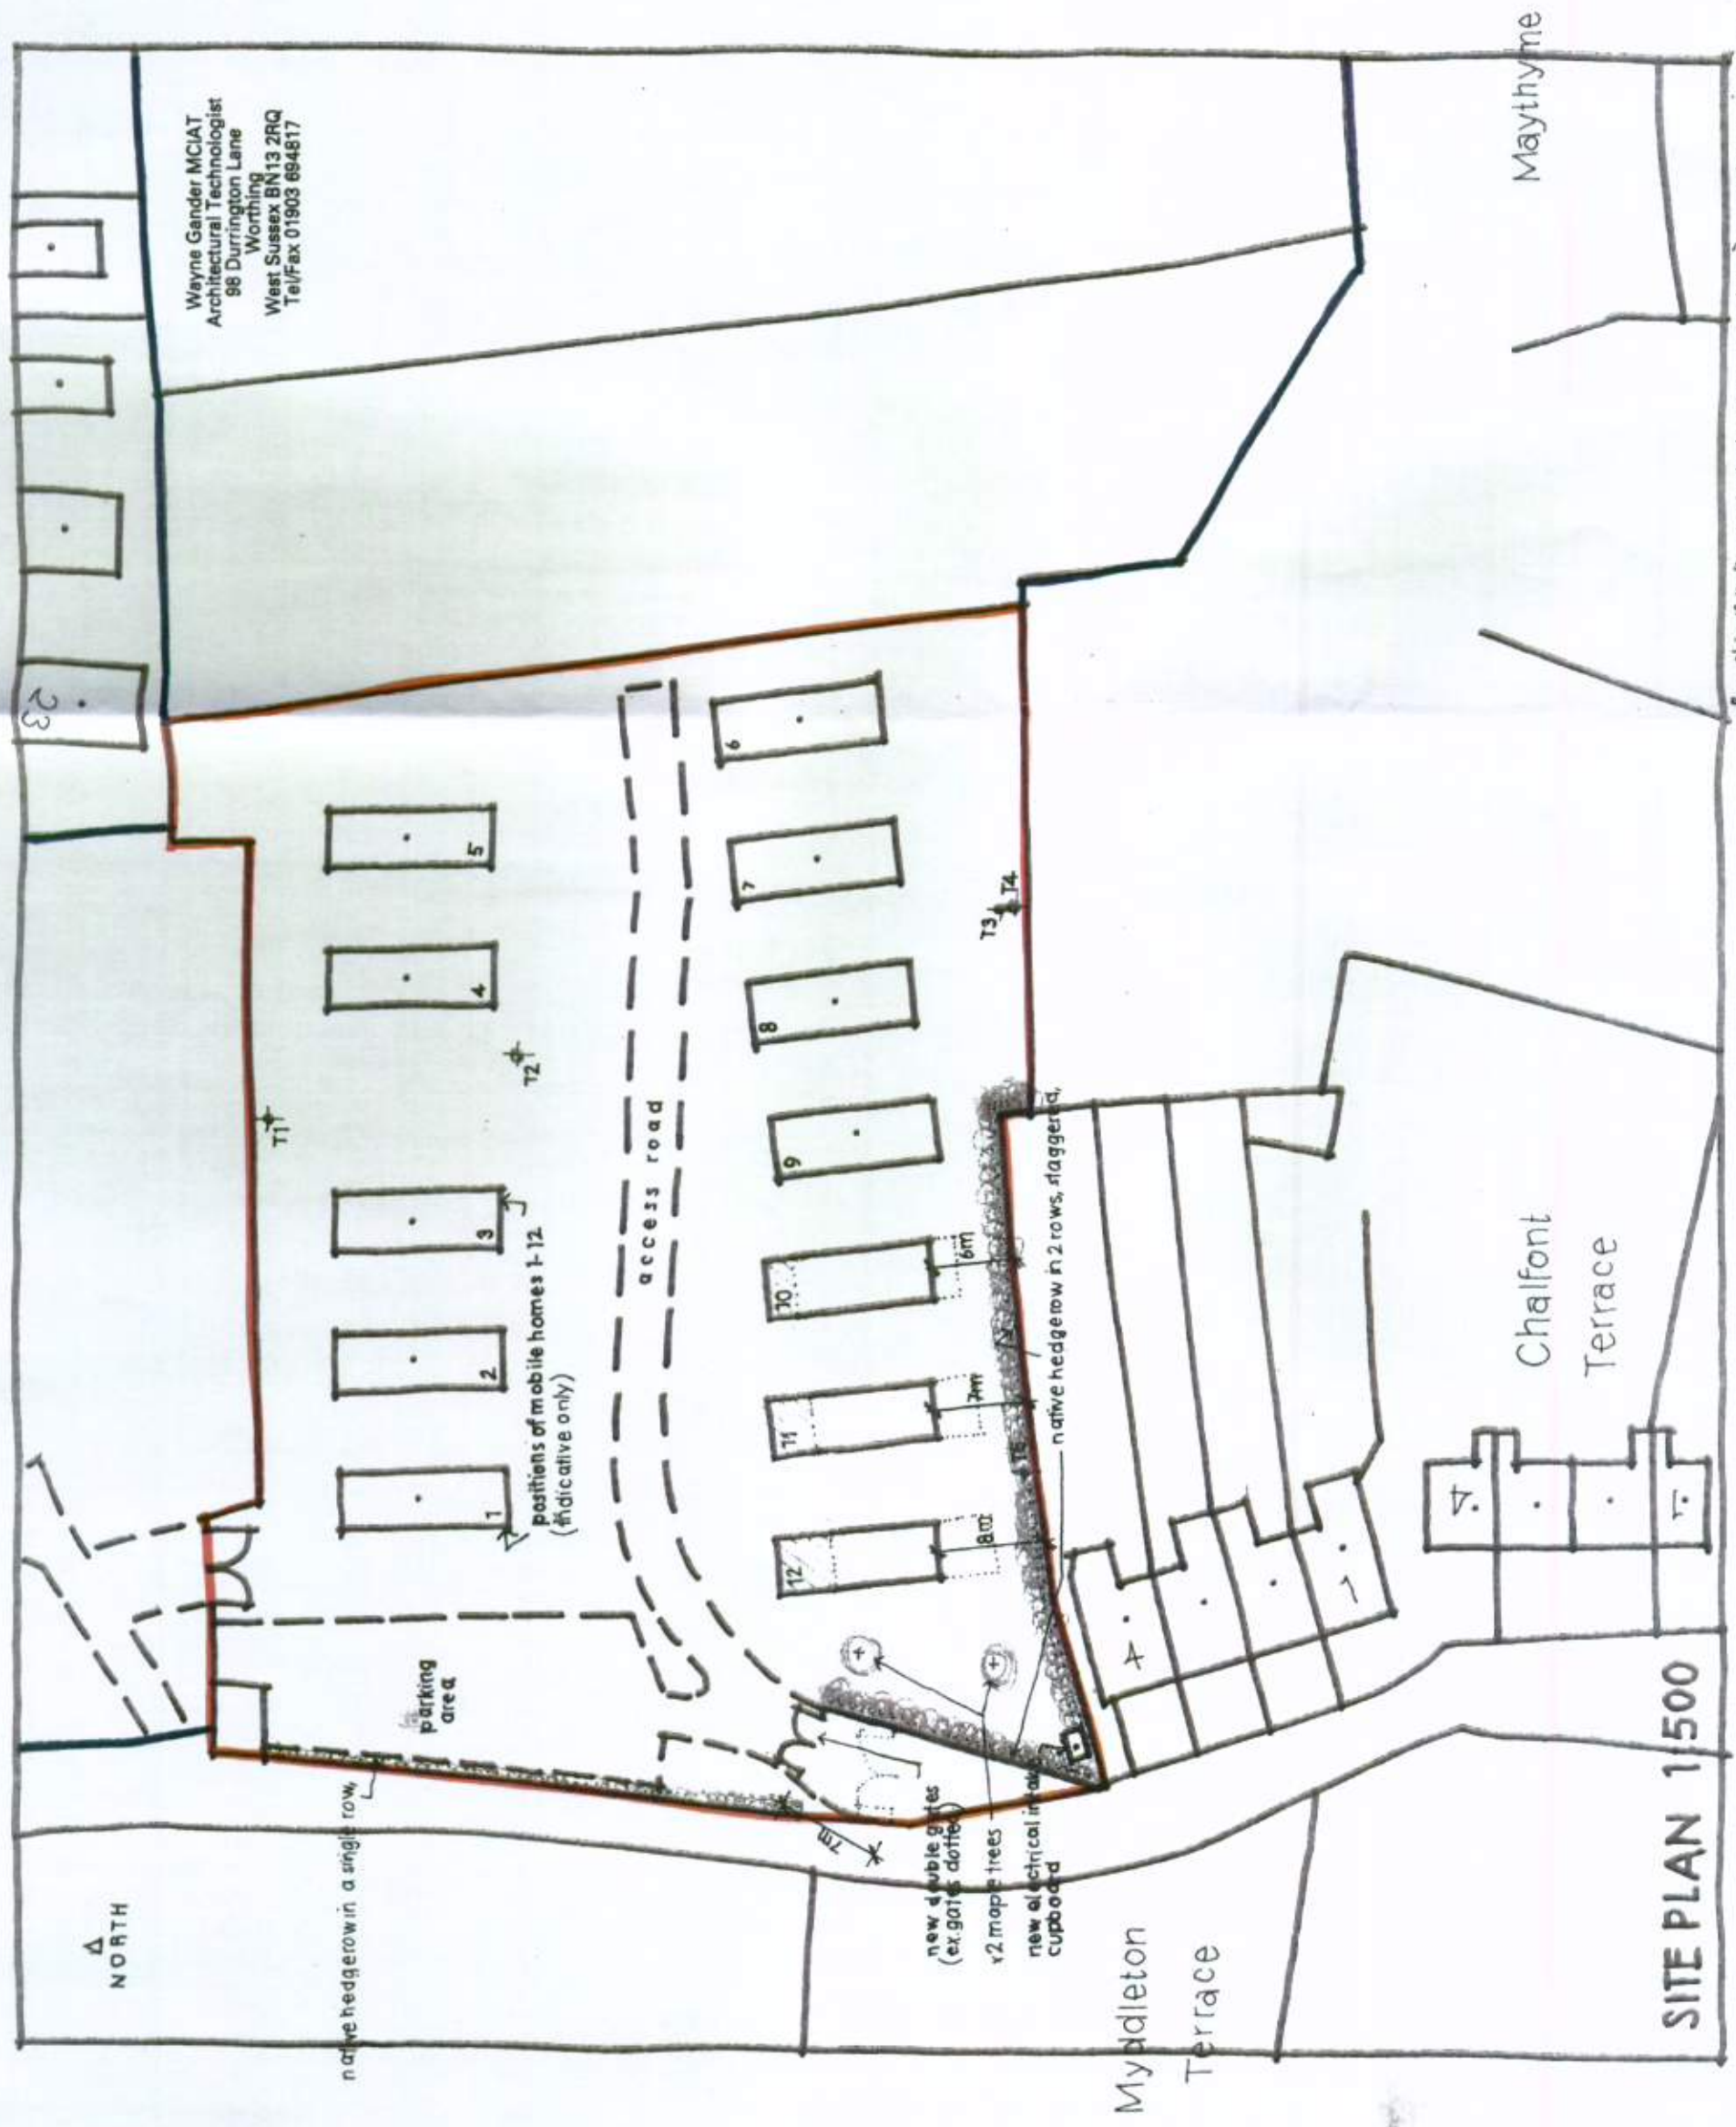

5 - plots 10, 11 & 12 raised, double gates raised back 7m, landscaping proposals after 4/1/12
Revised A - positions of mobile homes and indicative only 6/12/12

SHRIPNEY GARDEN CARAVAN PARK, SHRIPNEY LANE, SHRIPNEY
Proposals 01 B
Nov 2011