




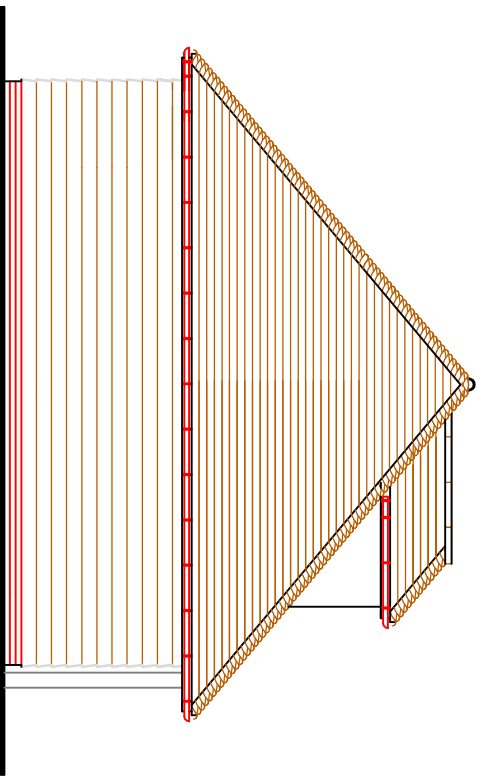


North East

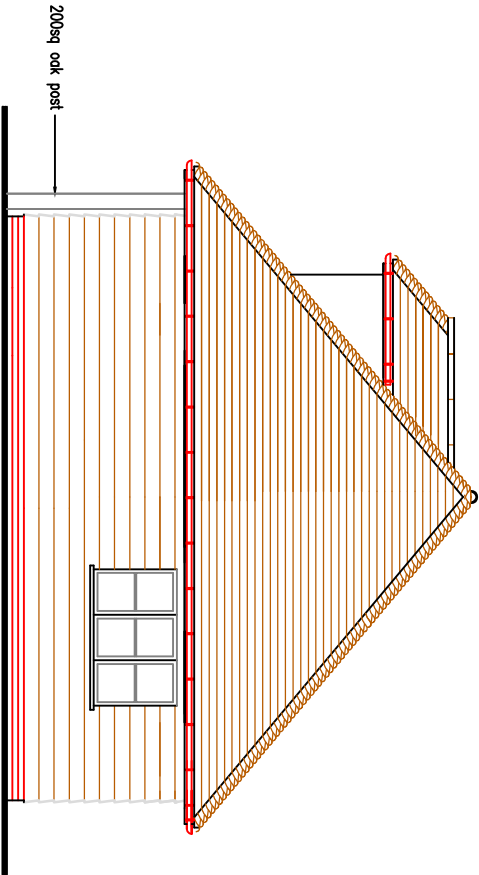

South West

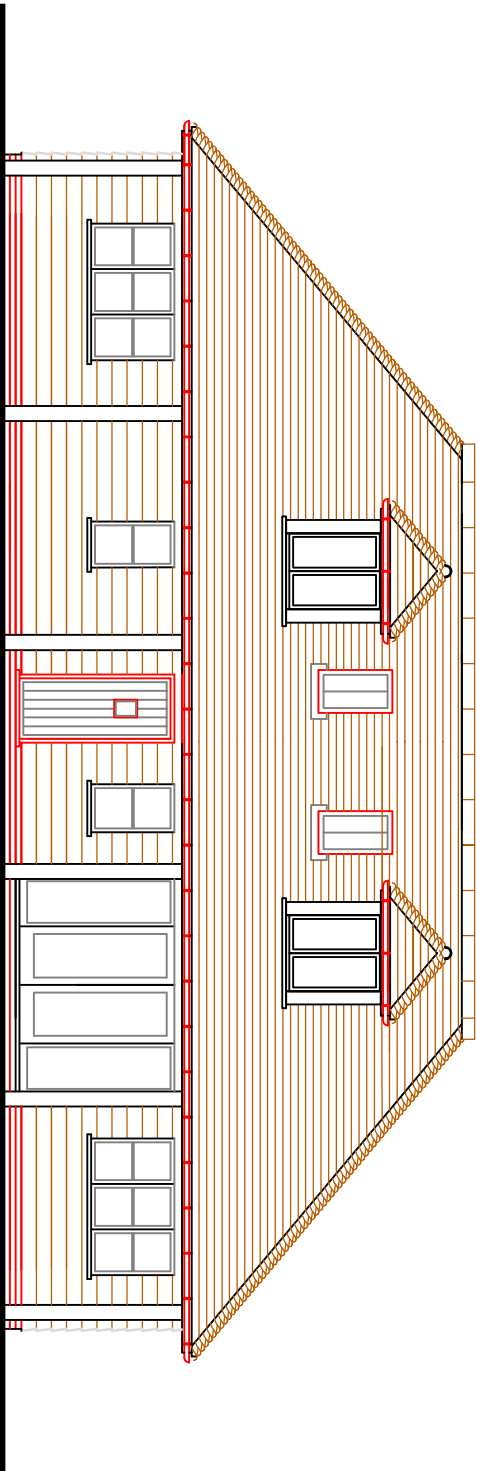

North West

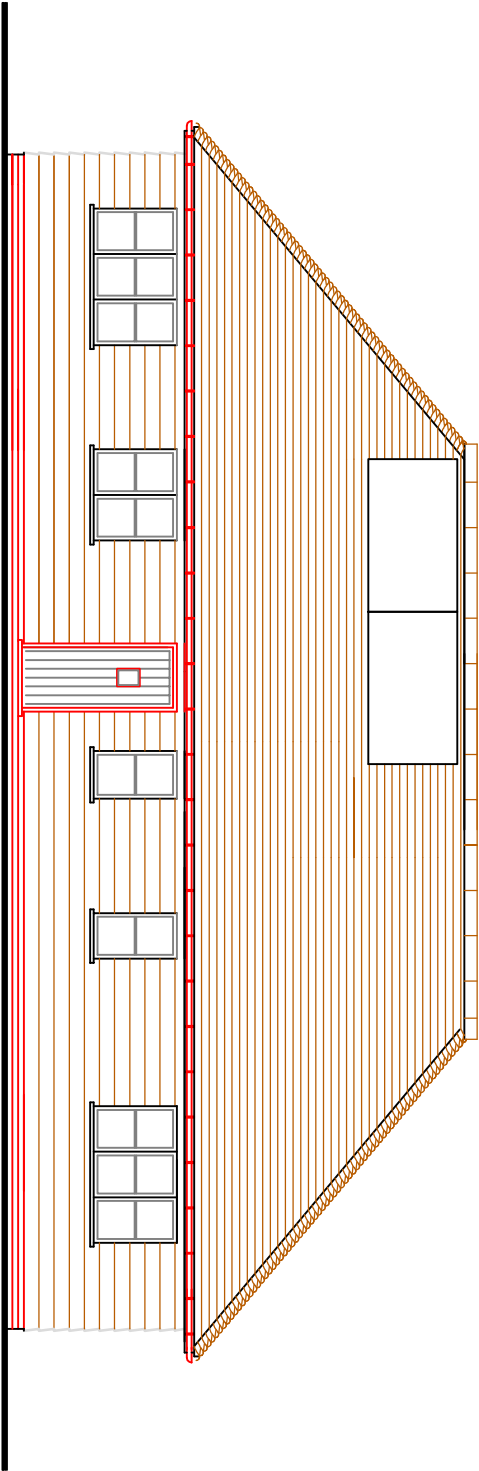

South East

CLIENT	PROJECT	TITLE	STATUS	DRAWN BY	REVIEWED BY
C TOMKINS	REAR OF 99 NORTH BERSIED STREET	PROPOSED ELEVATIONS	PLANNING	SJ	SJ
			DATE	SCALE	DRAWING NUMBER
			14.12.2020	1:100@A3	17B

STEPHEN JUPP MRTPI
CHARTERED TOWN PLANNER
348 CHICHESTER ROAD, BOGNOR REGIS
West Sussex PO21 5BX
Tel 01243 822113
Email: step@planning-solutions.co.uk
www.planning-solutions.co.uk