


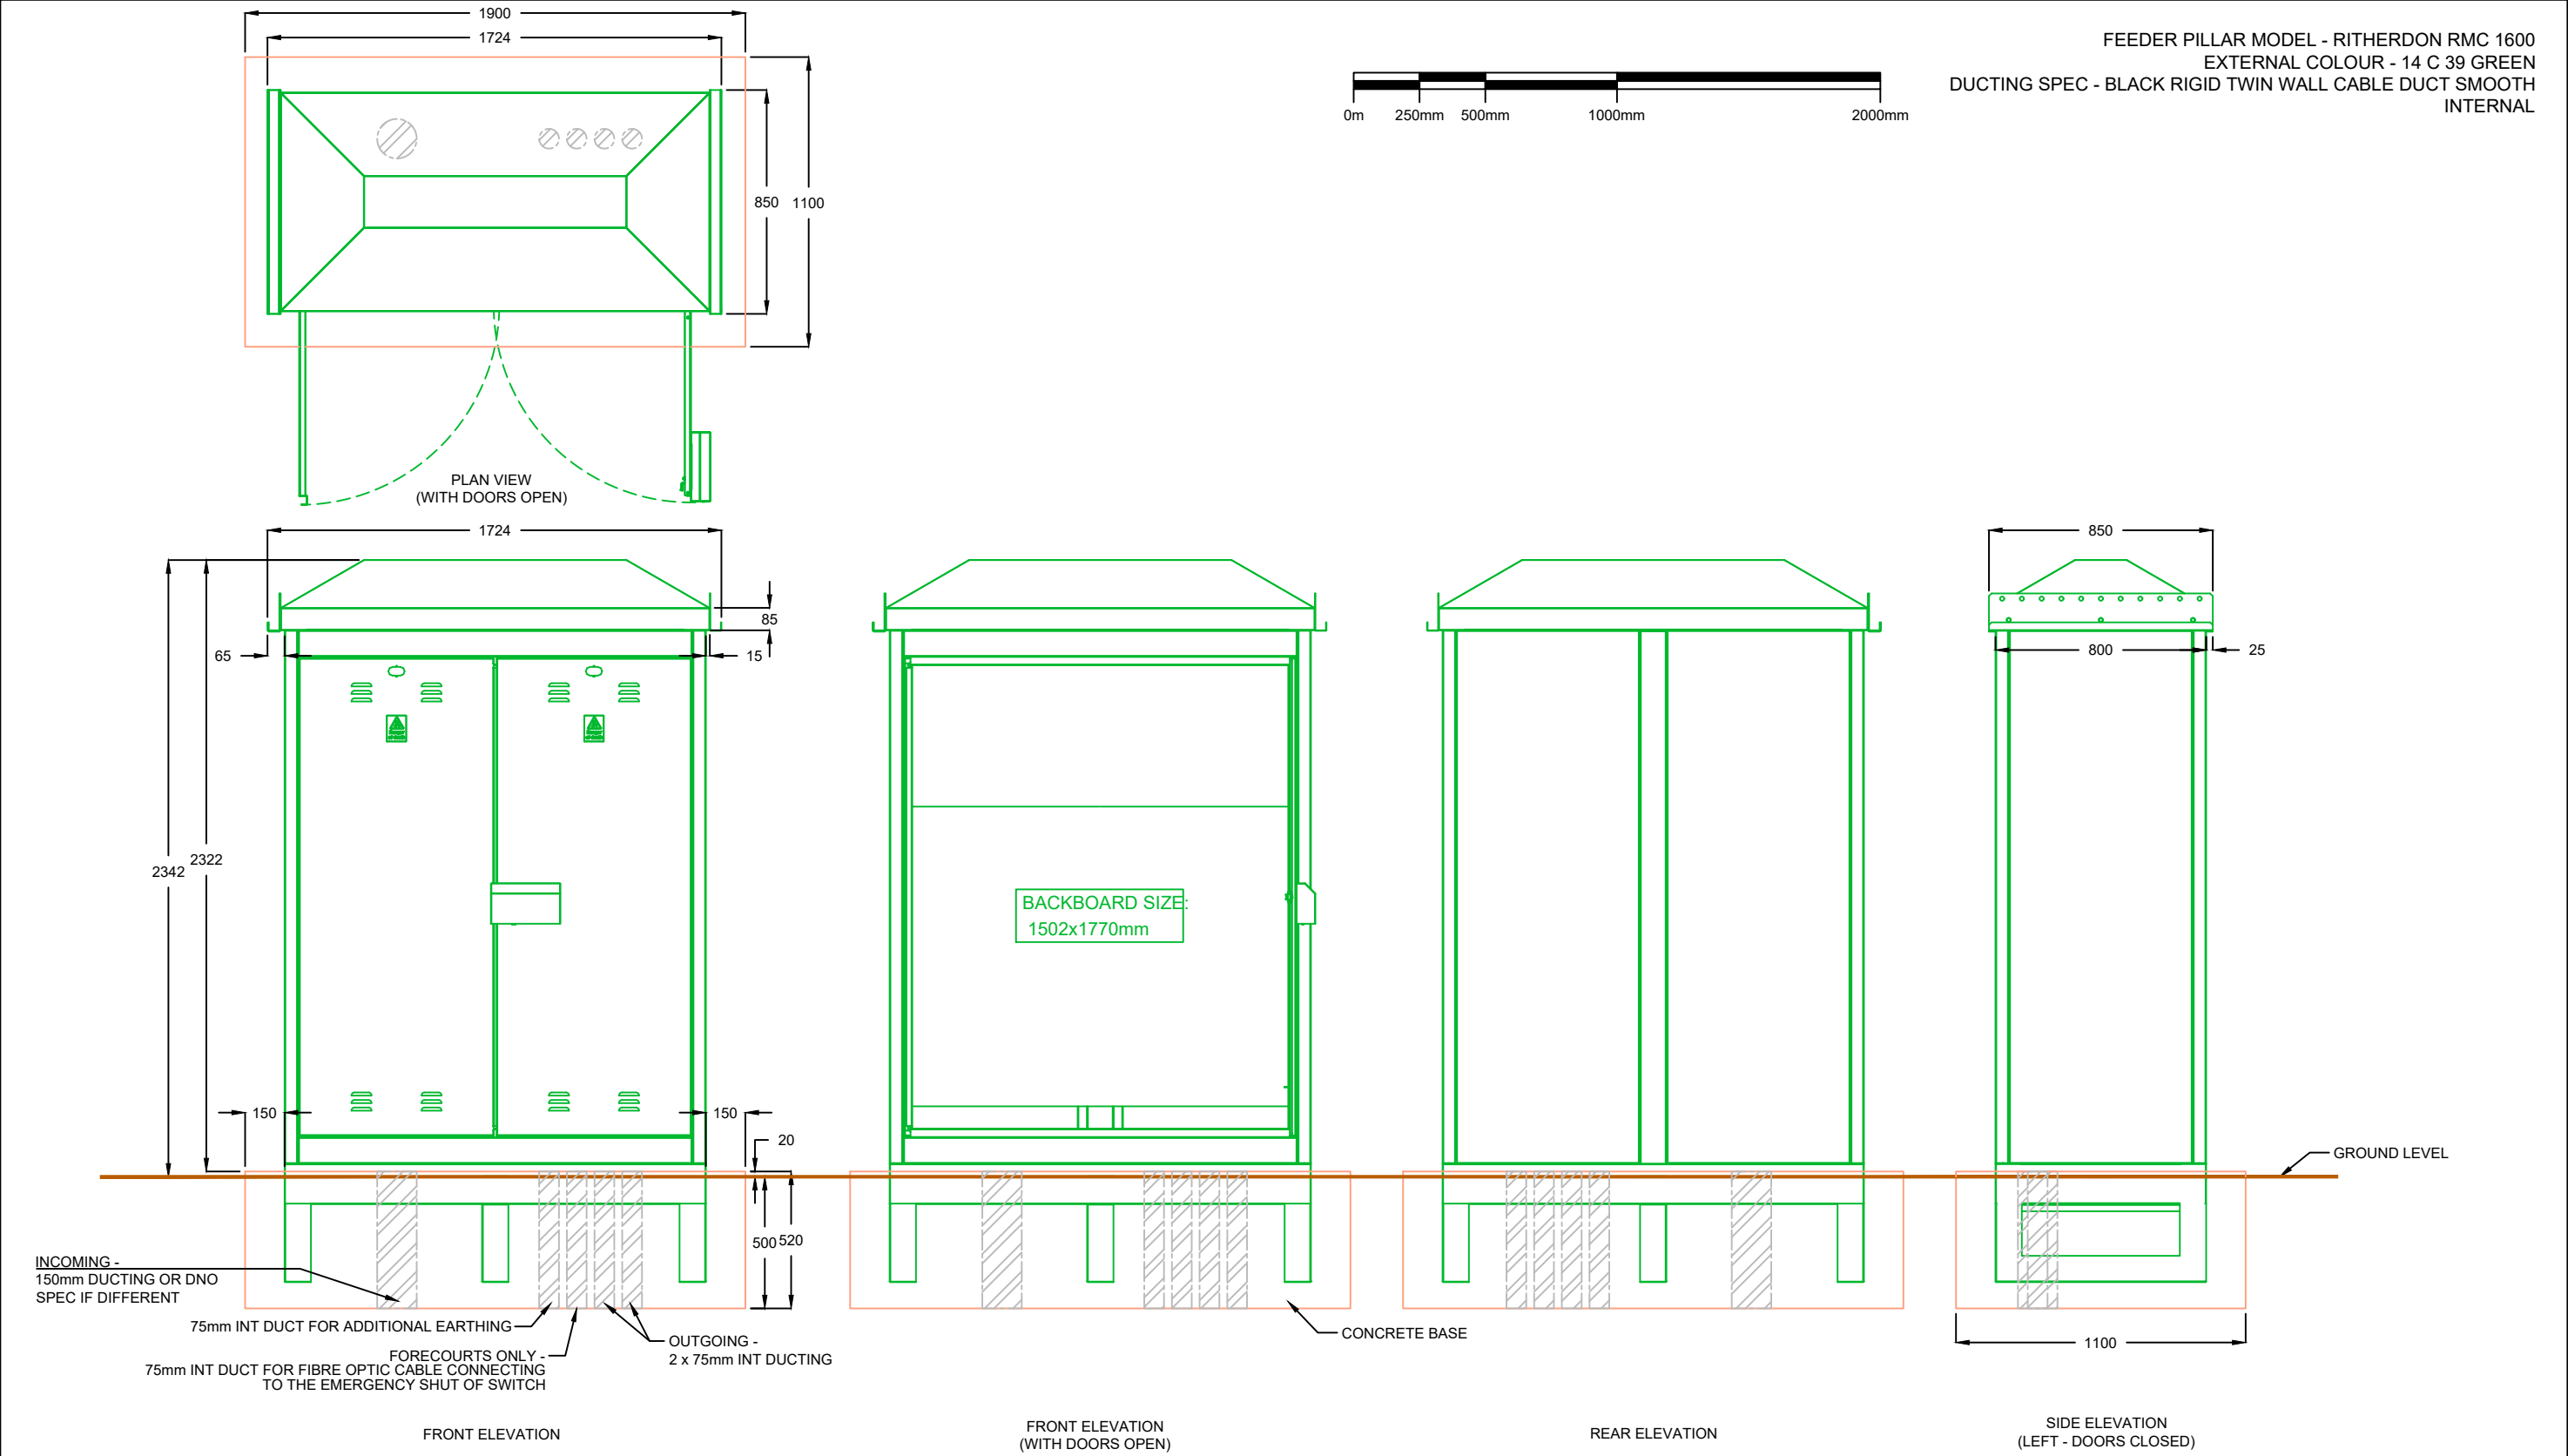

COMMENTS		REV.	DESCRIPTION	REV. BY	APP.	DATE	ADDRESS	PROJECT NAME	<div>INSTAVOLT</div> <div>InstaVolt Ltd, 6 Cedarwood, Crockford Lane, Chineham Park, Hampshire, RG24 8WD © InstaVolt Ltd. 2017</div>	
NOTE: FOR FURTHER DETAILS PLEASE REFER TO MANUFACTURERS SPECIFICATIONS		A	Issued for comment	RK	MD	21/08/17		EQUIPMENT ELEVATIONS		
		B	Extra ducting added for forecourt installation	RK	MT	07/11/17		DRAWING TITLE		
		C	Ducting amended	RK	MT	17/05/18		RMC 1600 - WITH ROOTS		
		D	Outgoing duct amended	RK	MT	13/07/18		DRAWING NO.		
SCALE (@A3) 1:25	DRAWN BY RK	E	Outgoing duct amended - Now 50mm	RK	MT	13/07/19		001_08-02	<div>REV.</div> <div>G</div>	
		F	Duct amended - Now 75mm	RK	MD	09/03/20				
		G	Duct detail amended	RK	MD	28/10/20				