


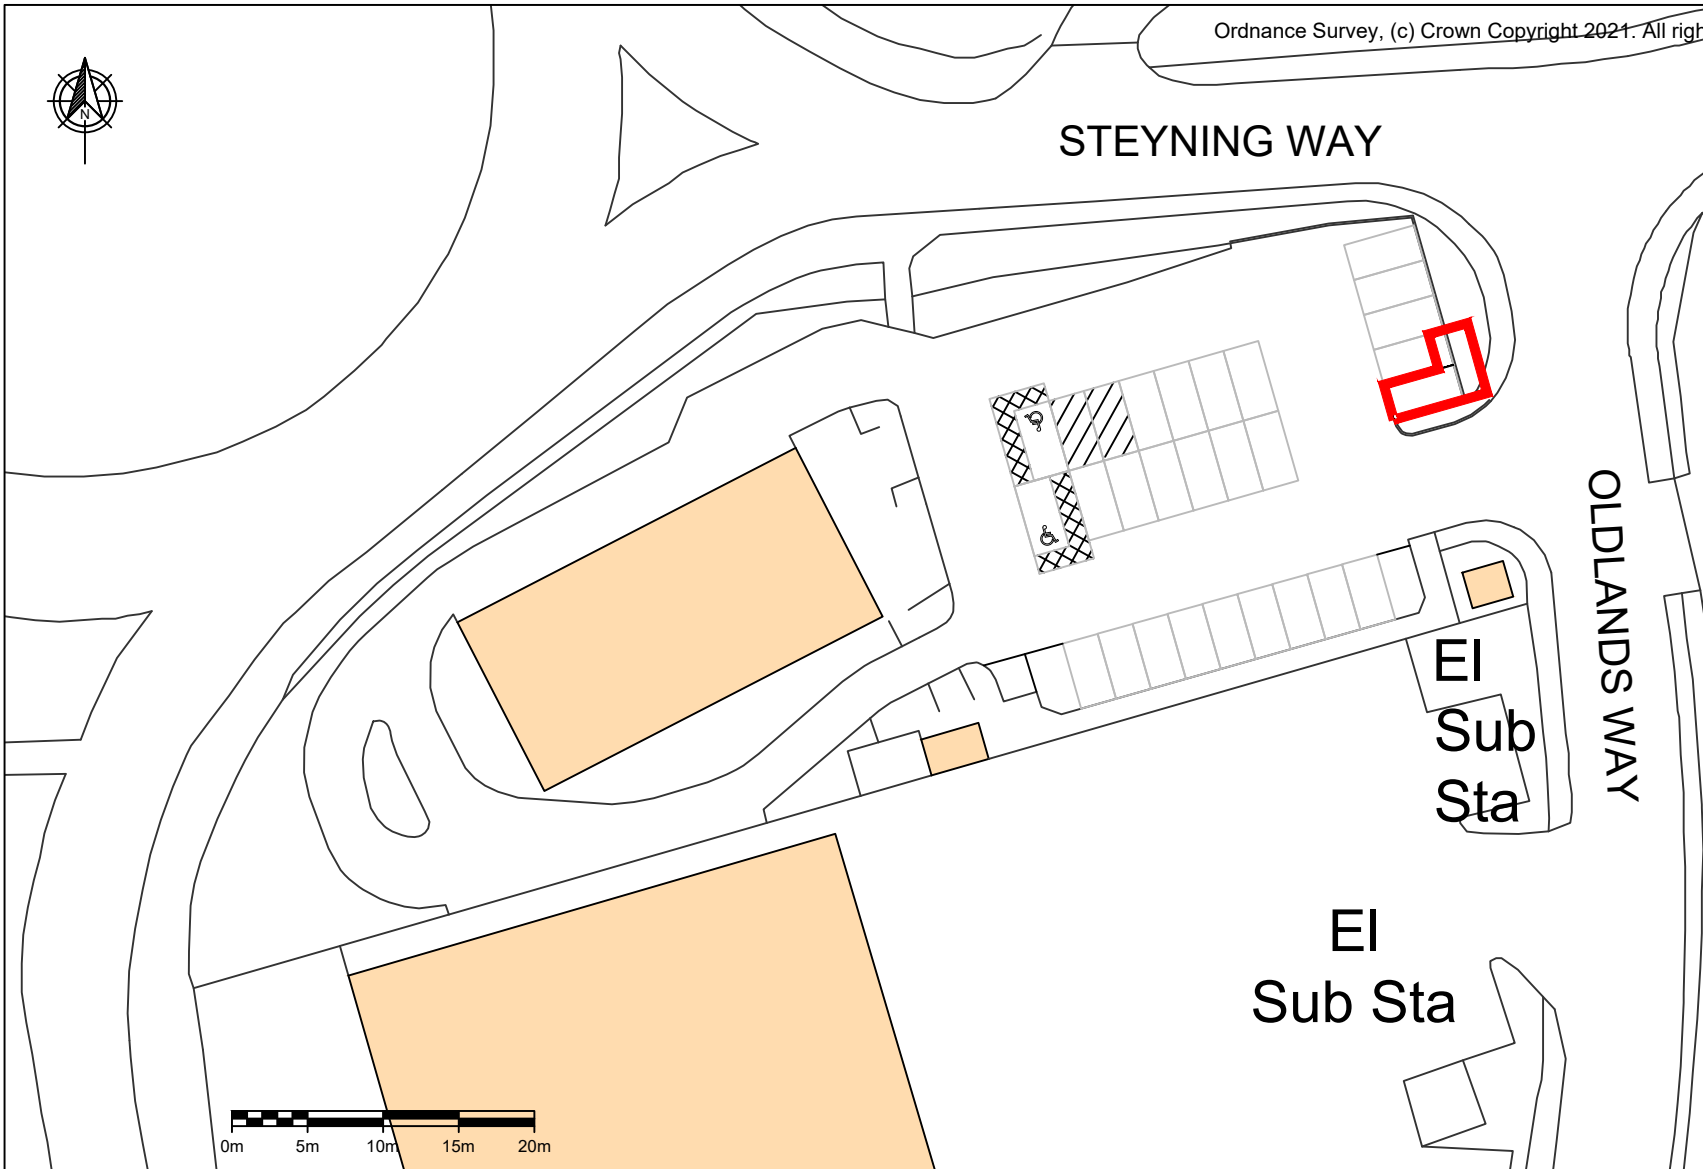

— SITE LOCATION

COMMENTS		REV.	DESCRIPTION	REV. BY	APP.	DATE	ADDRESS McDonalds, 3 Oldlands Way, Bognor Regis, PO22 9SA	PROJECT NAME		
		A	Issued for comment	MP	RK	05/10/21		MCDONALDS BOGNOR REGIS (1400)		
								DRAWING TITLE		
								BLOCK PLAN		
								DRAWING NO.		
								10376 - 0229_03		
									InstaVolt Ltd, 6 Cedarwood, Crockford Lane, Chineham Park, Hampshire, RG24 8WD	REV.
SCALE (@A4)	DRAWN BY							© InstaVolt Ltd. 2020	A	
1:500	MP									