


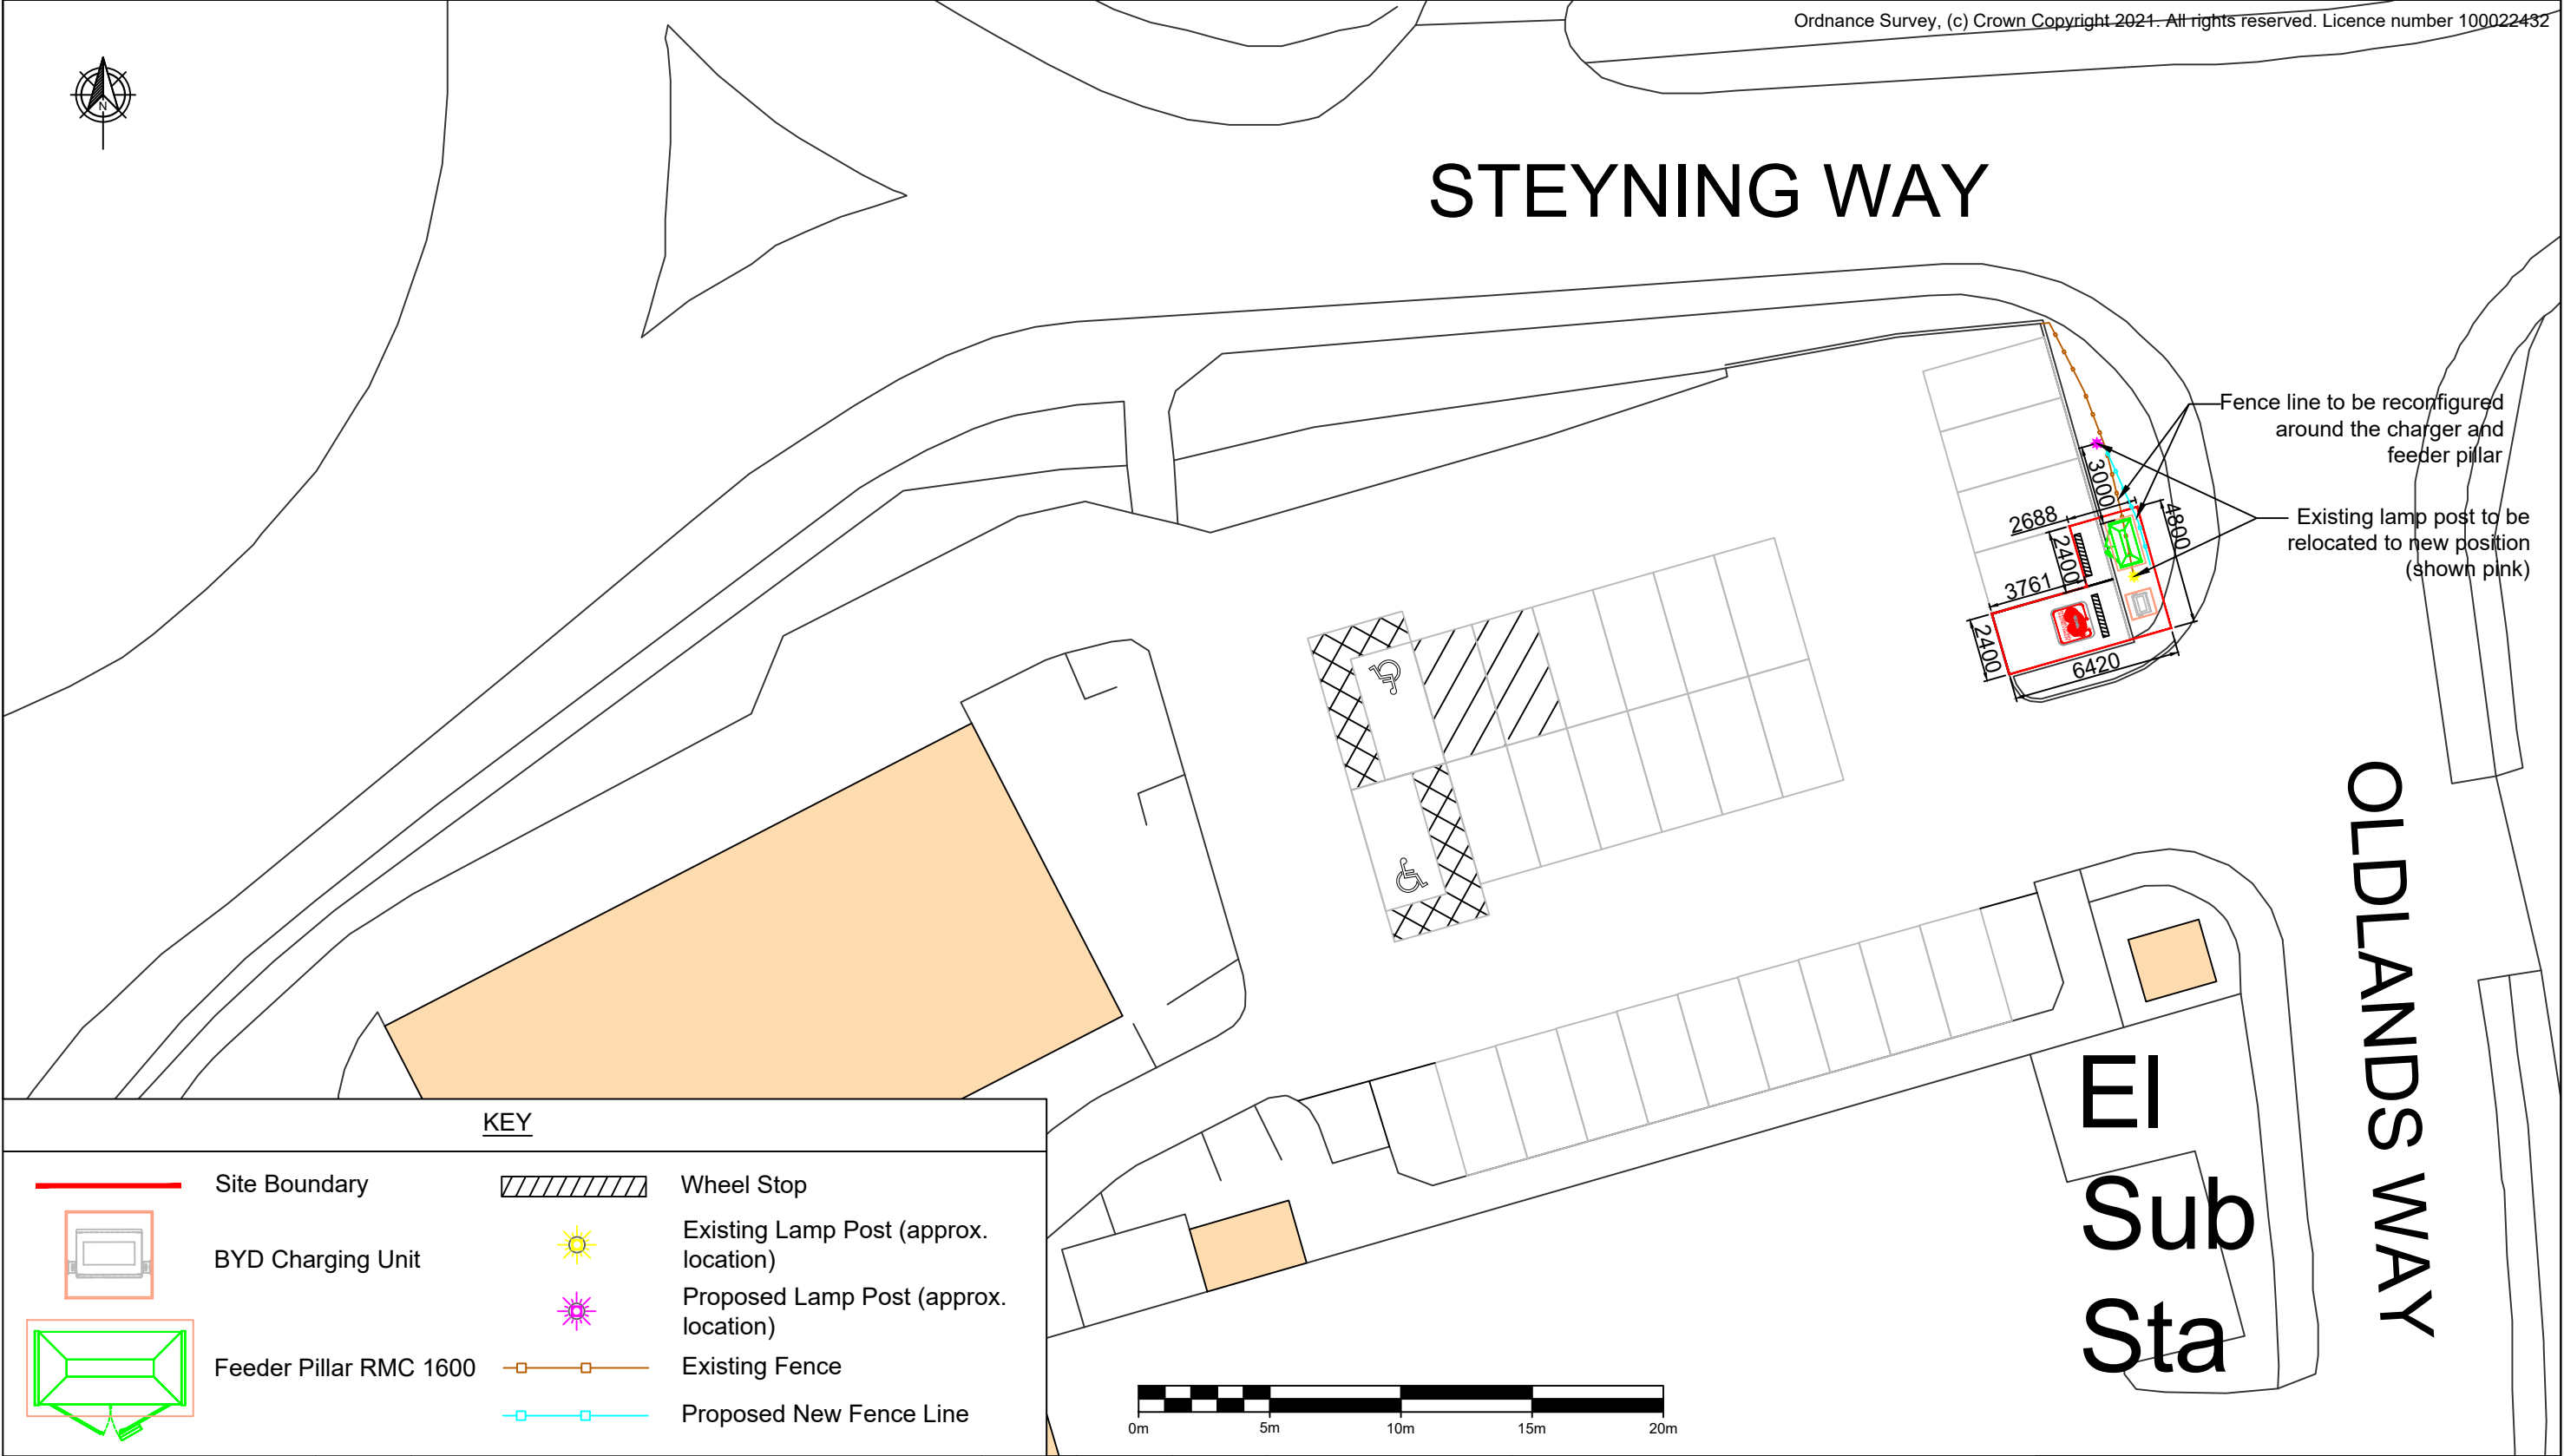

COMMENTS		REV.	DESCRIPTION	REV. BY	APP.	DATE	ADDRESS	PROJECT NAME	<div>INSTAVOLT</div> <div>InstaVolt Ltd, 6 Cedarwood, Crockford Lane, Chineham Park, Hampshire, RG24 8WD © InstaVolt Ltd. 2020</div>	
		A	Issued for comment	MP	RK	05/10/21	McDonalds, 3 Oldlands Way, Bognor Regis, PO22 9SA	MCDONALDS BOGNOR REGIS (1400)		
								DRAWING TITLE		
								PLANNING SITE LAYOUT		
								DRAWING NO.		
								10376 - 0229_01-PL		
SCALE (@A3) 1:250	DRAWN BY MP									

REV.
A