



Blackbirds

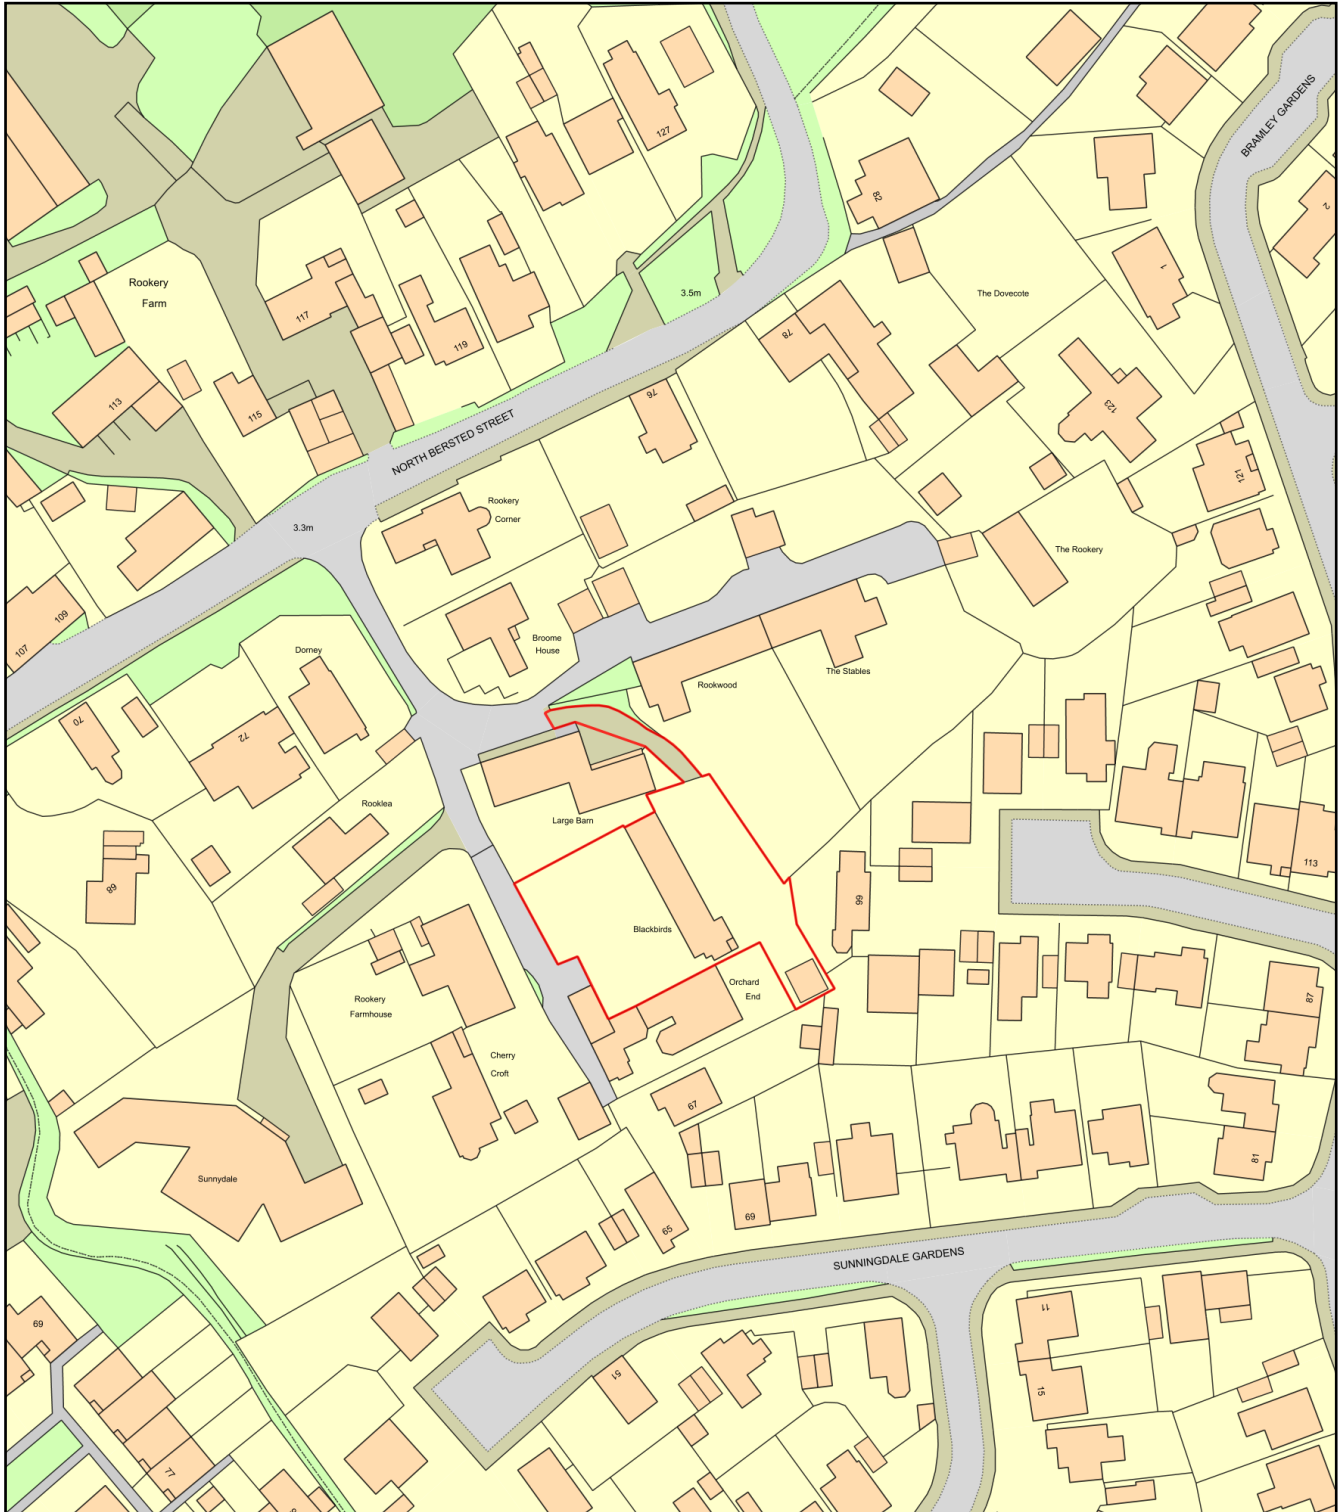

0 50
Metres

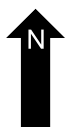

Plan Produced for: AP architectural
Date Produced: 12 Nov 2020
Plan Reference Number: TQRQM20317135709008
Scale: 1:1250 @ A4