




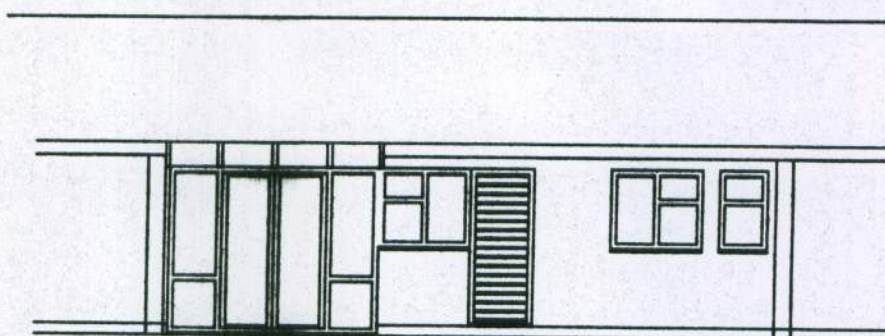


Existing Rear Elevation

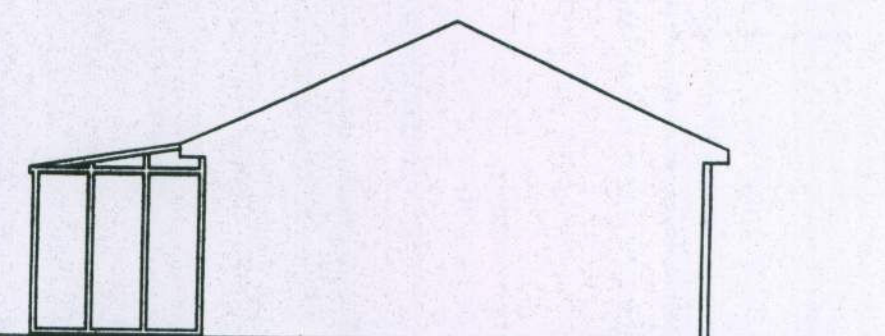


Existing Side Elevation

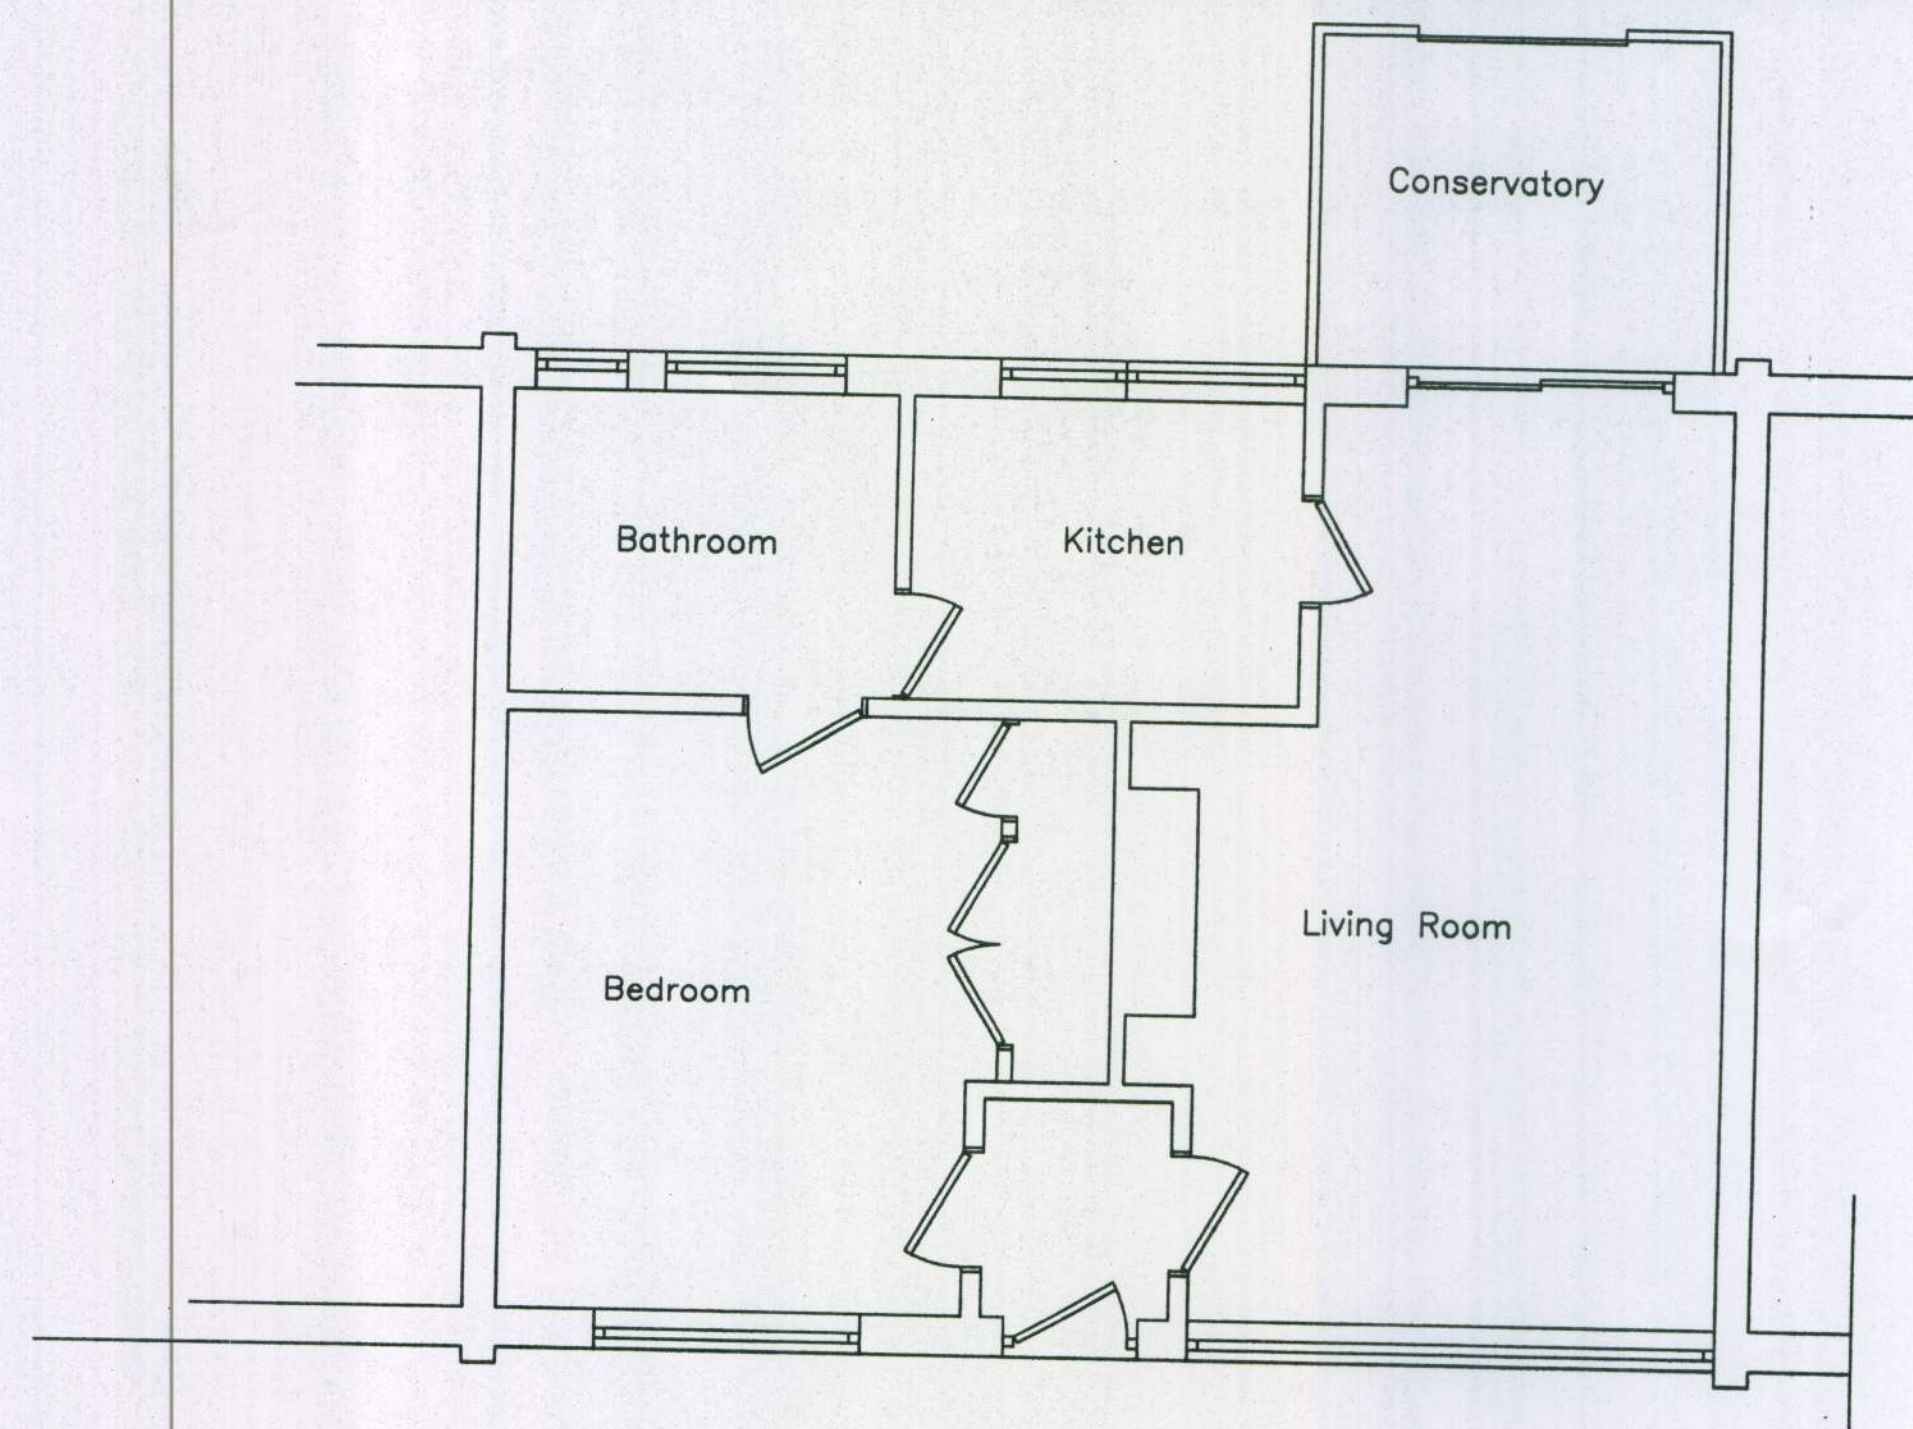


Existing Floor Plan

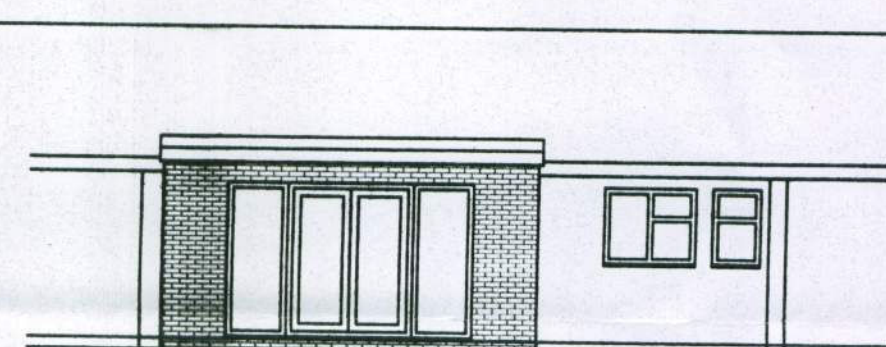


Proposed Rear Elevation

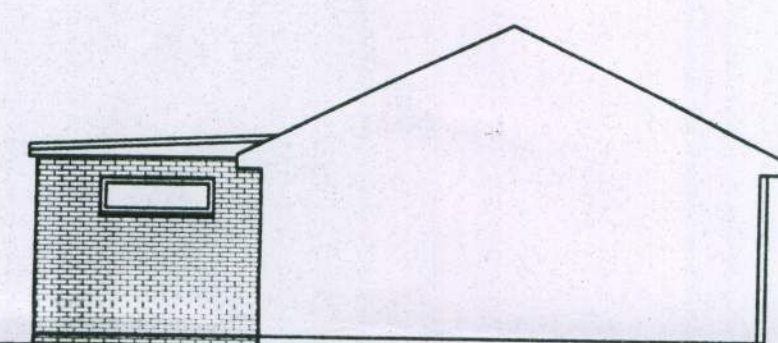

Proposed Side Elevation

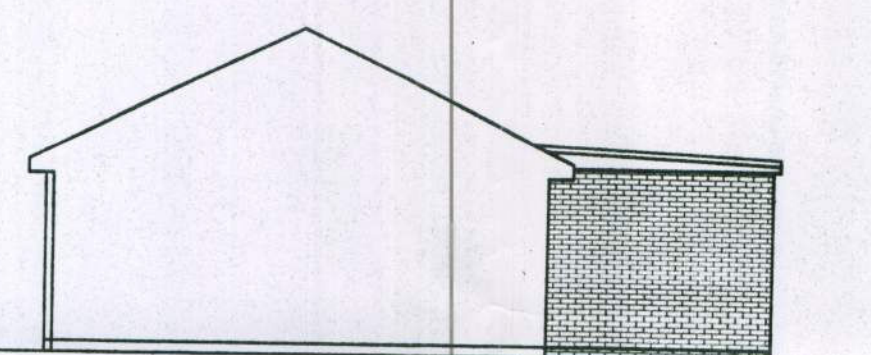


Proposed Side Elevation

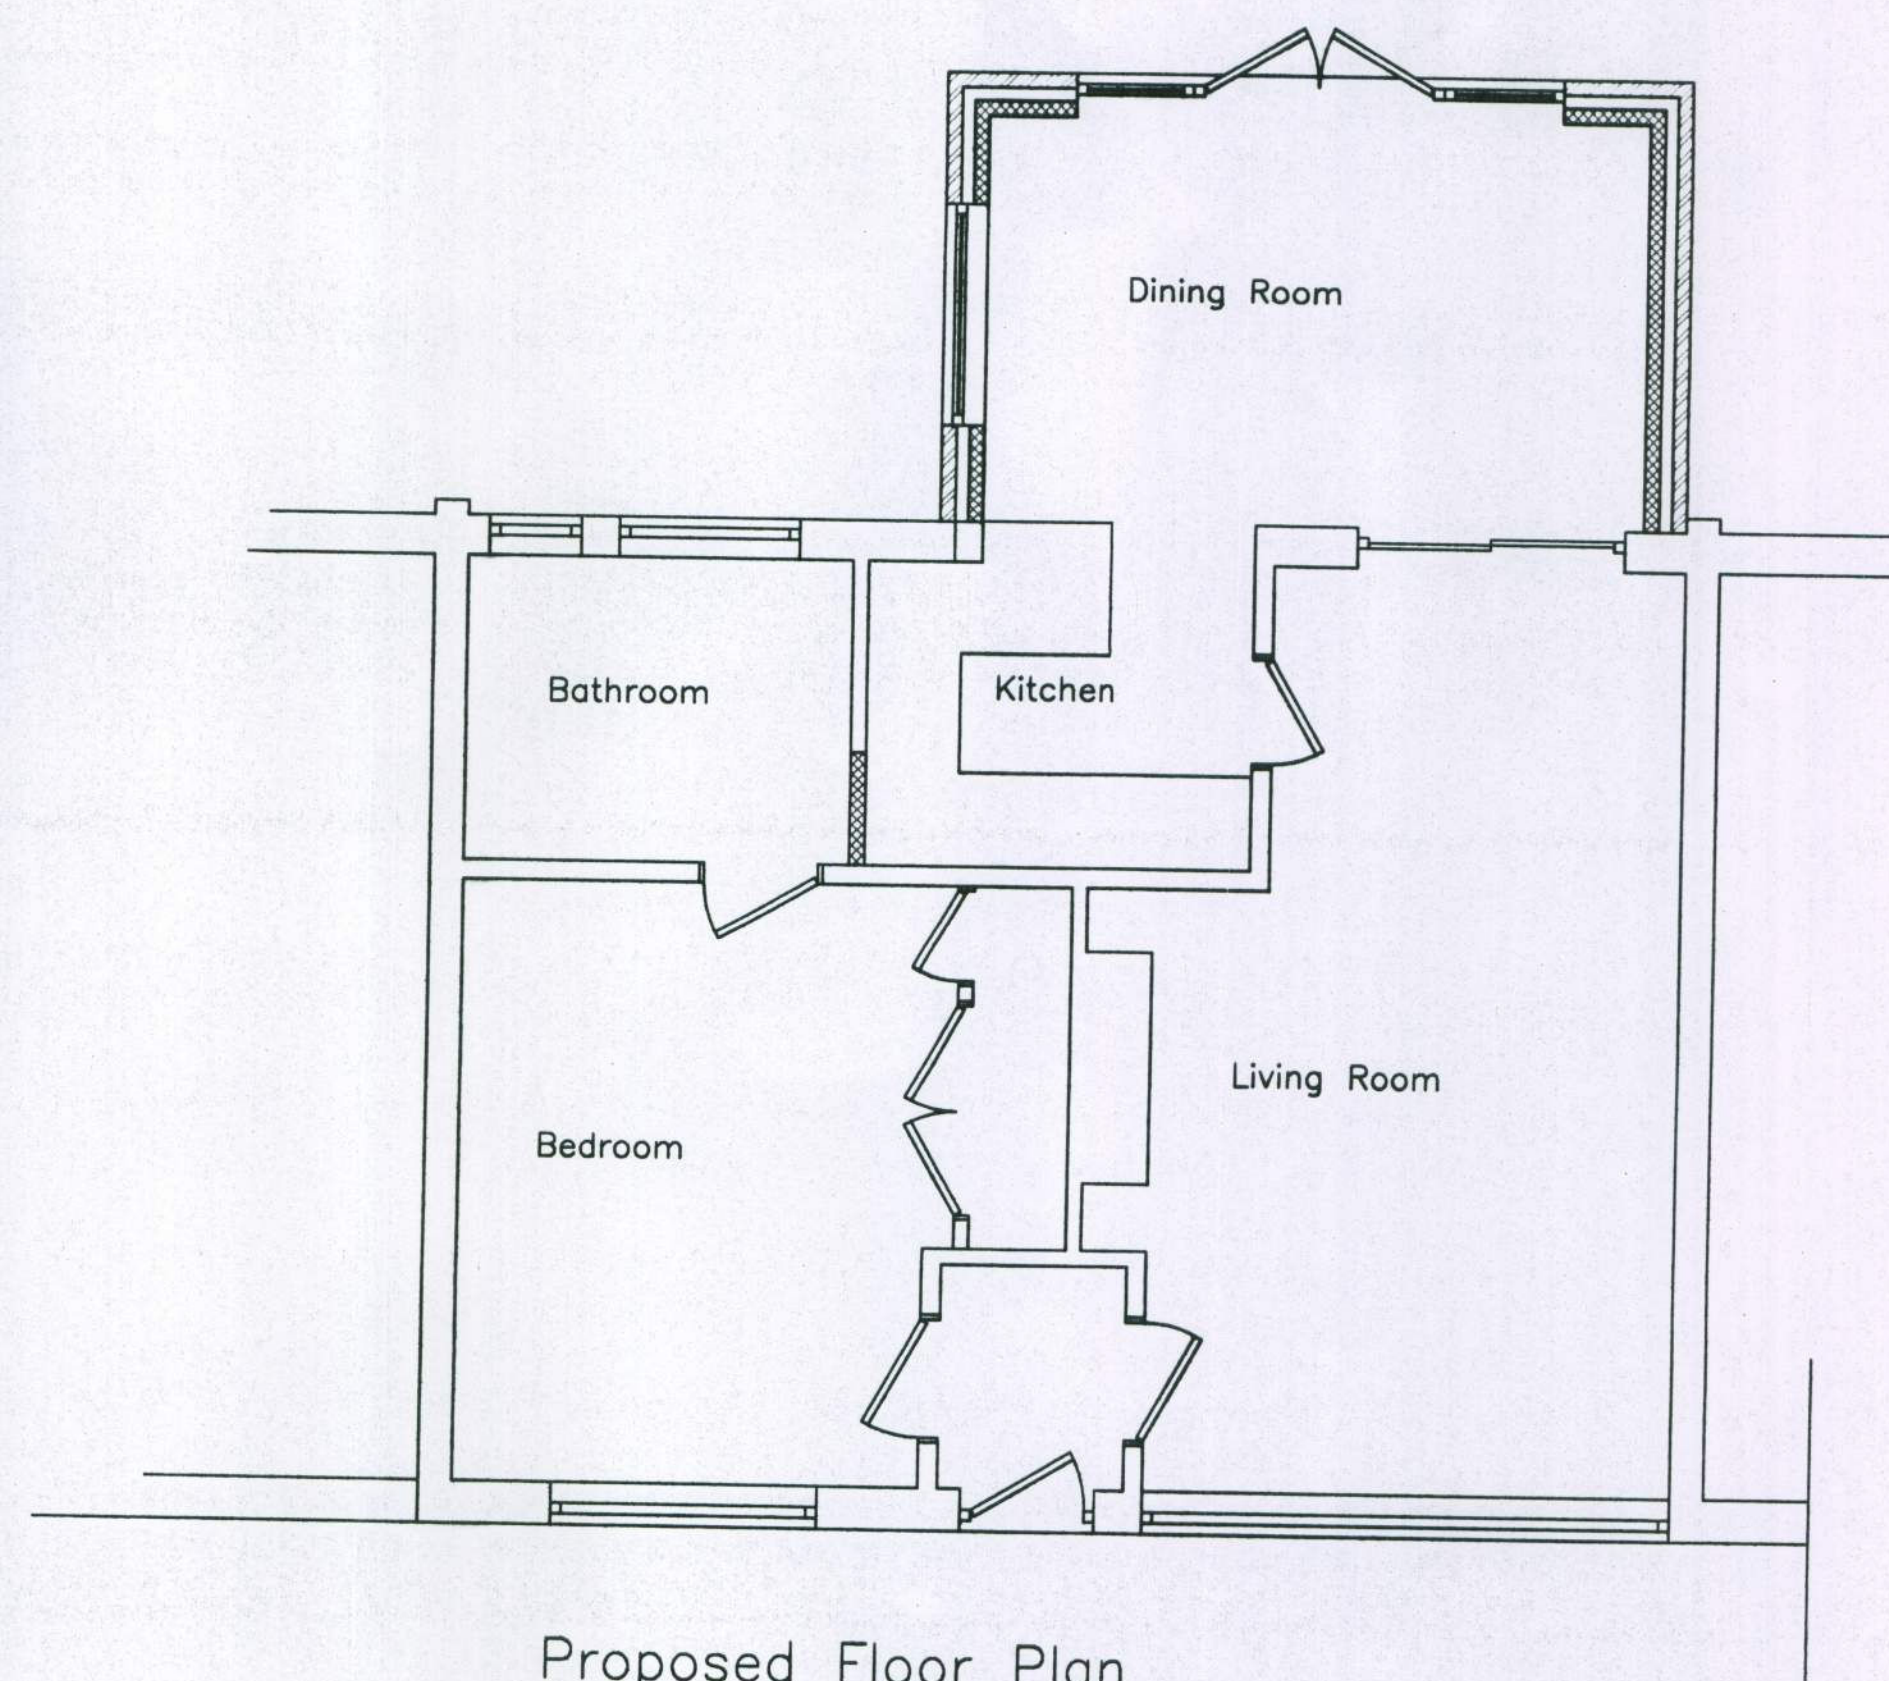

Proposed Floor Plan



Location Plan 1 : 1250

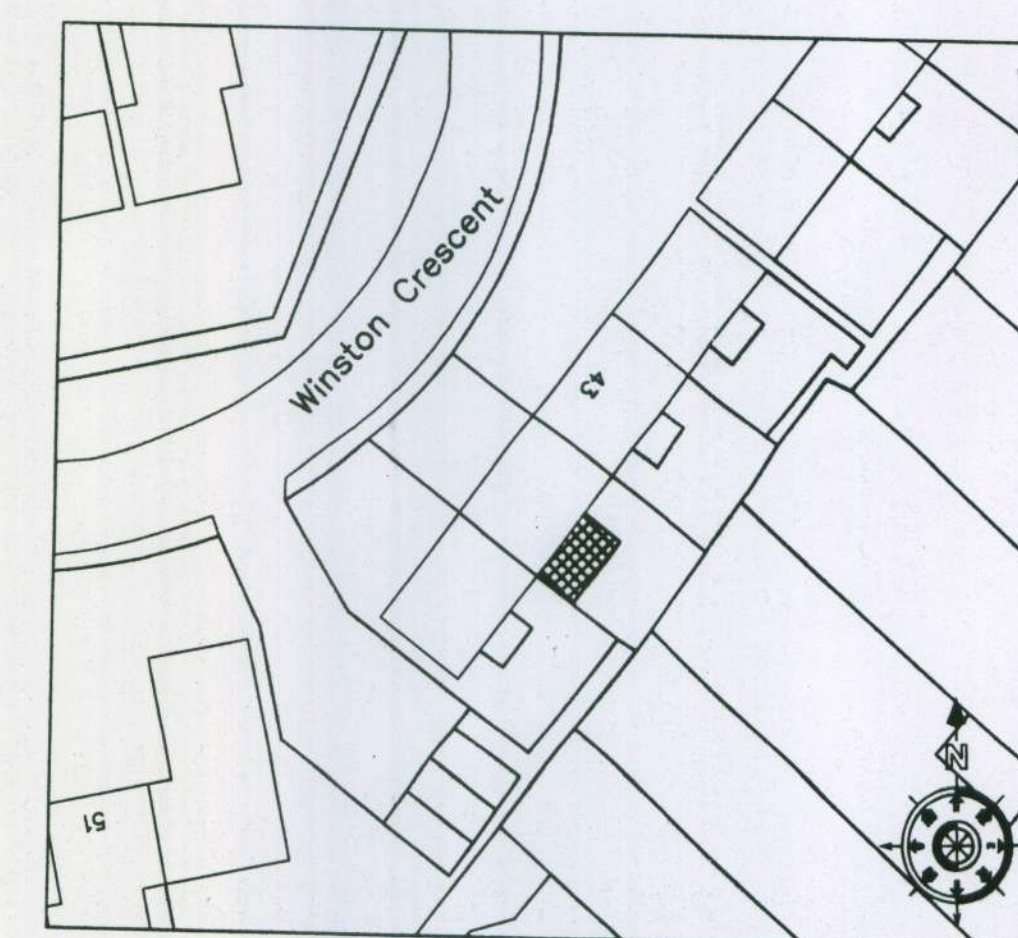

Block Plan 1 : 500

General Notes

ARUN DISTRICT COUNCIL

No. BE 15 10

Received

No.	Revision/Issue	Date

Firm Name and Address

Lee Smith
95 Hewarts Lane
Rose Green
Bognor Regis
West Sussex
PO21 3DJ
Tel: 01243 265239
Mob 07740 516328
Email leesmith500@tiscali.co.uk

Project Name and Address

Proposed extension at
45 Winston Crescent
North Bersted
Bognor Regis
West Sussex

Project
Existing and Proposed
plans and elevations

Date
1st February 2010

Scale
1 : 100 & 1 : 50

Sheet

1