



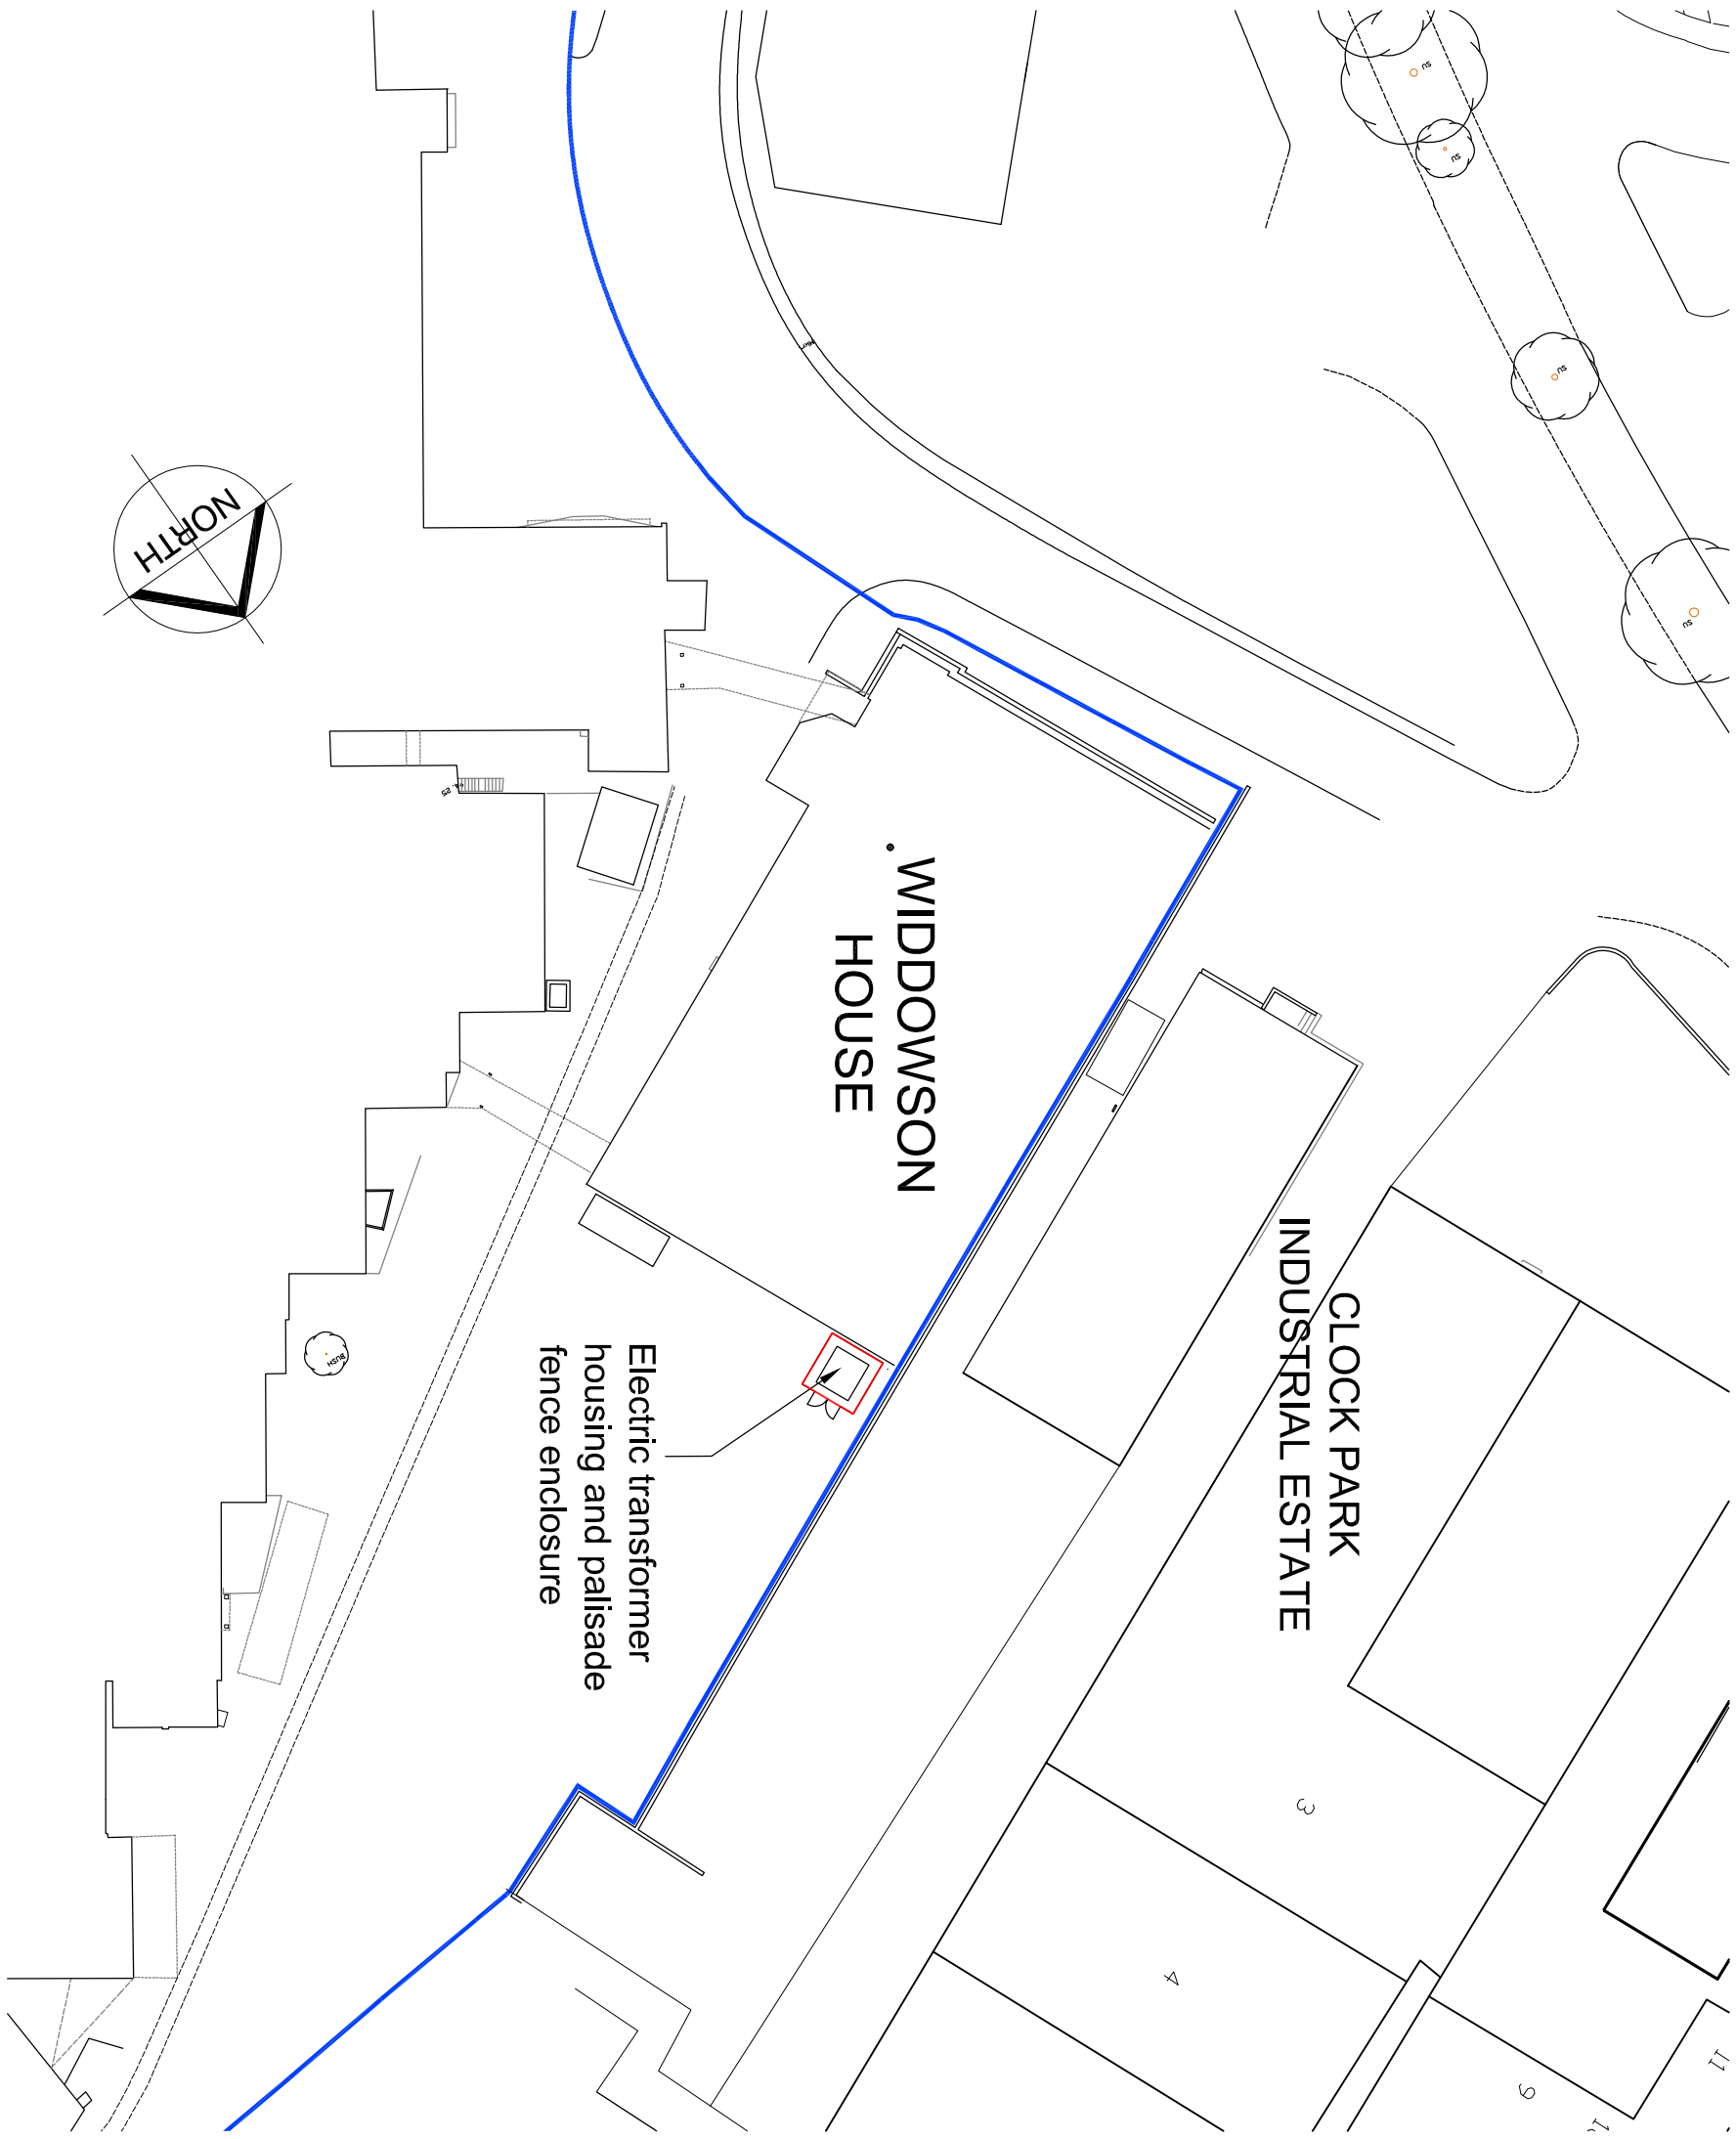


BLOCK PLAN
Scale 1:500

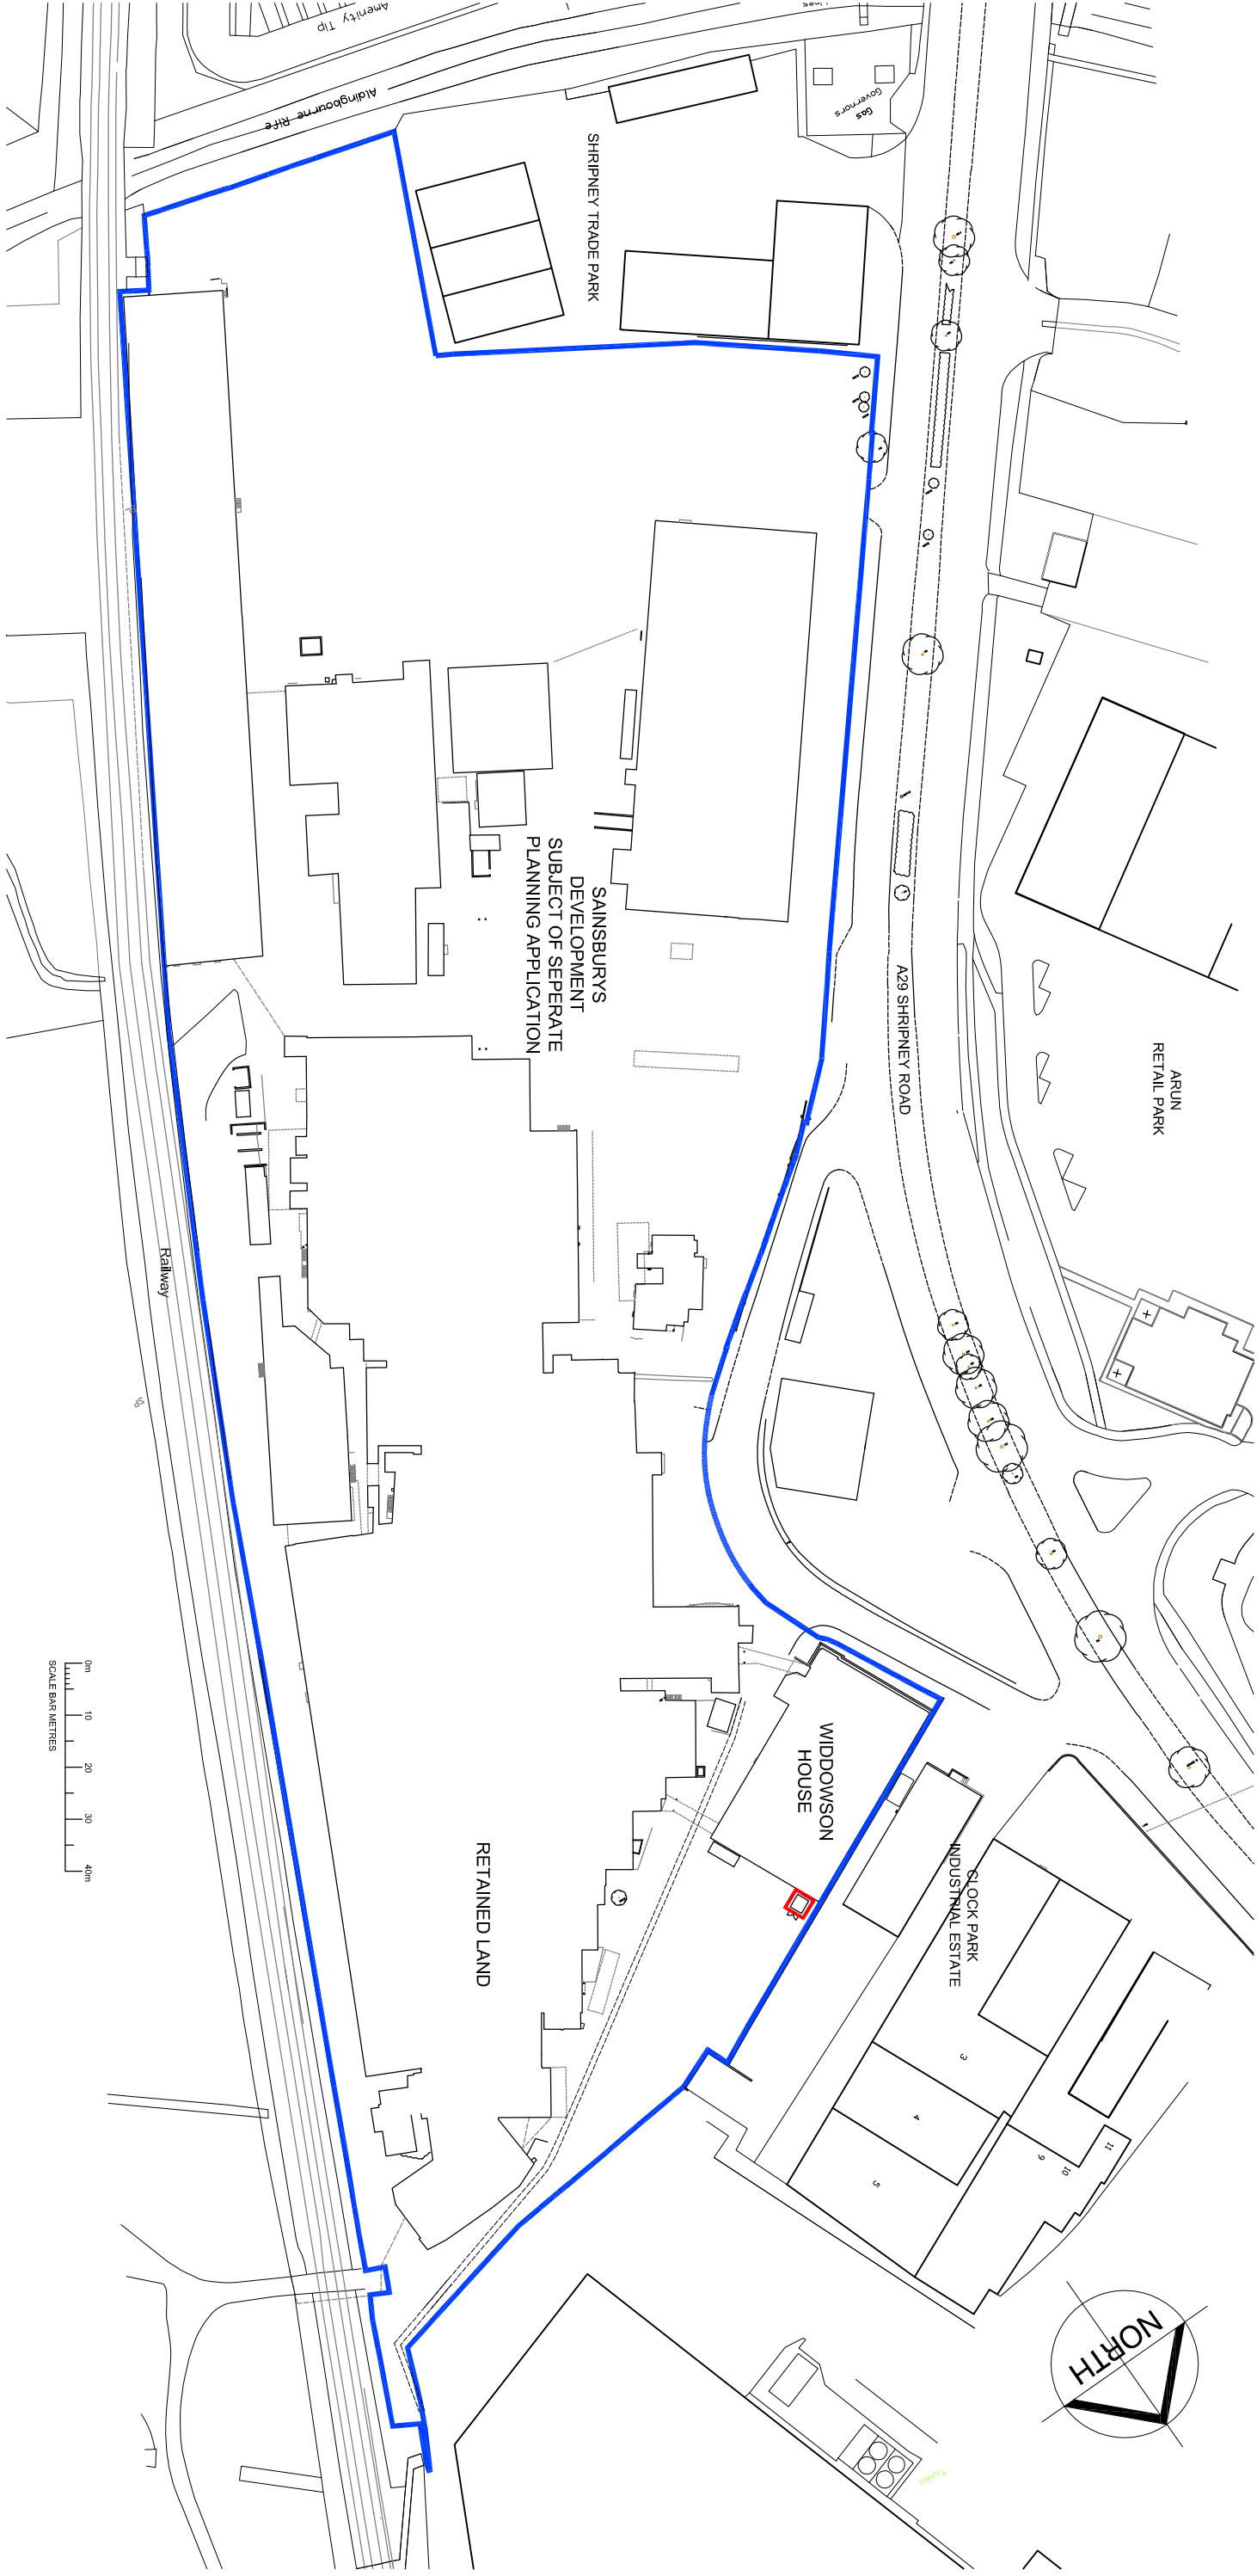

SITE LOCATION PLAN
Scale 1:1250

B	08.02.11	Red line added around transformer station	DS
A	20.12.10	Title to block plan corrected	AG
REV.	DATE	DESCRIPTION	BY

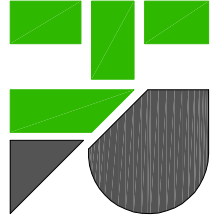

HEAD, ROBERTS & ASSOCIATES
1 Station Terrace
Snowford, Leicestershire
LE12 2JH
Tel: 01962 711111
Fax: 01962 711100
Email: mrh@headroberts.co.uk

Client	Sime Darby London Ltd.
Job Title	Former LEC Factory - Elec Transformer Station
Drawing Title	Site Location & Block Plans
Drawing No.	3593/33
Scale	As shown @ A1
Date	16.12.10
Drawn By	AG
Checked By	-
Revision	B