



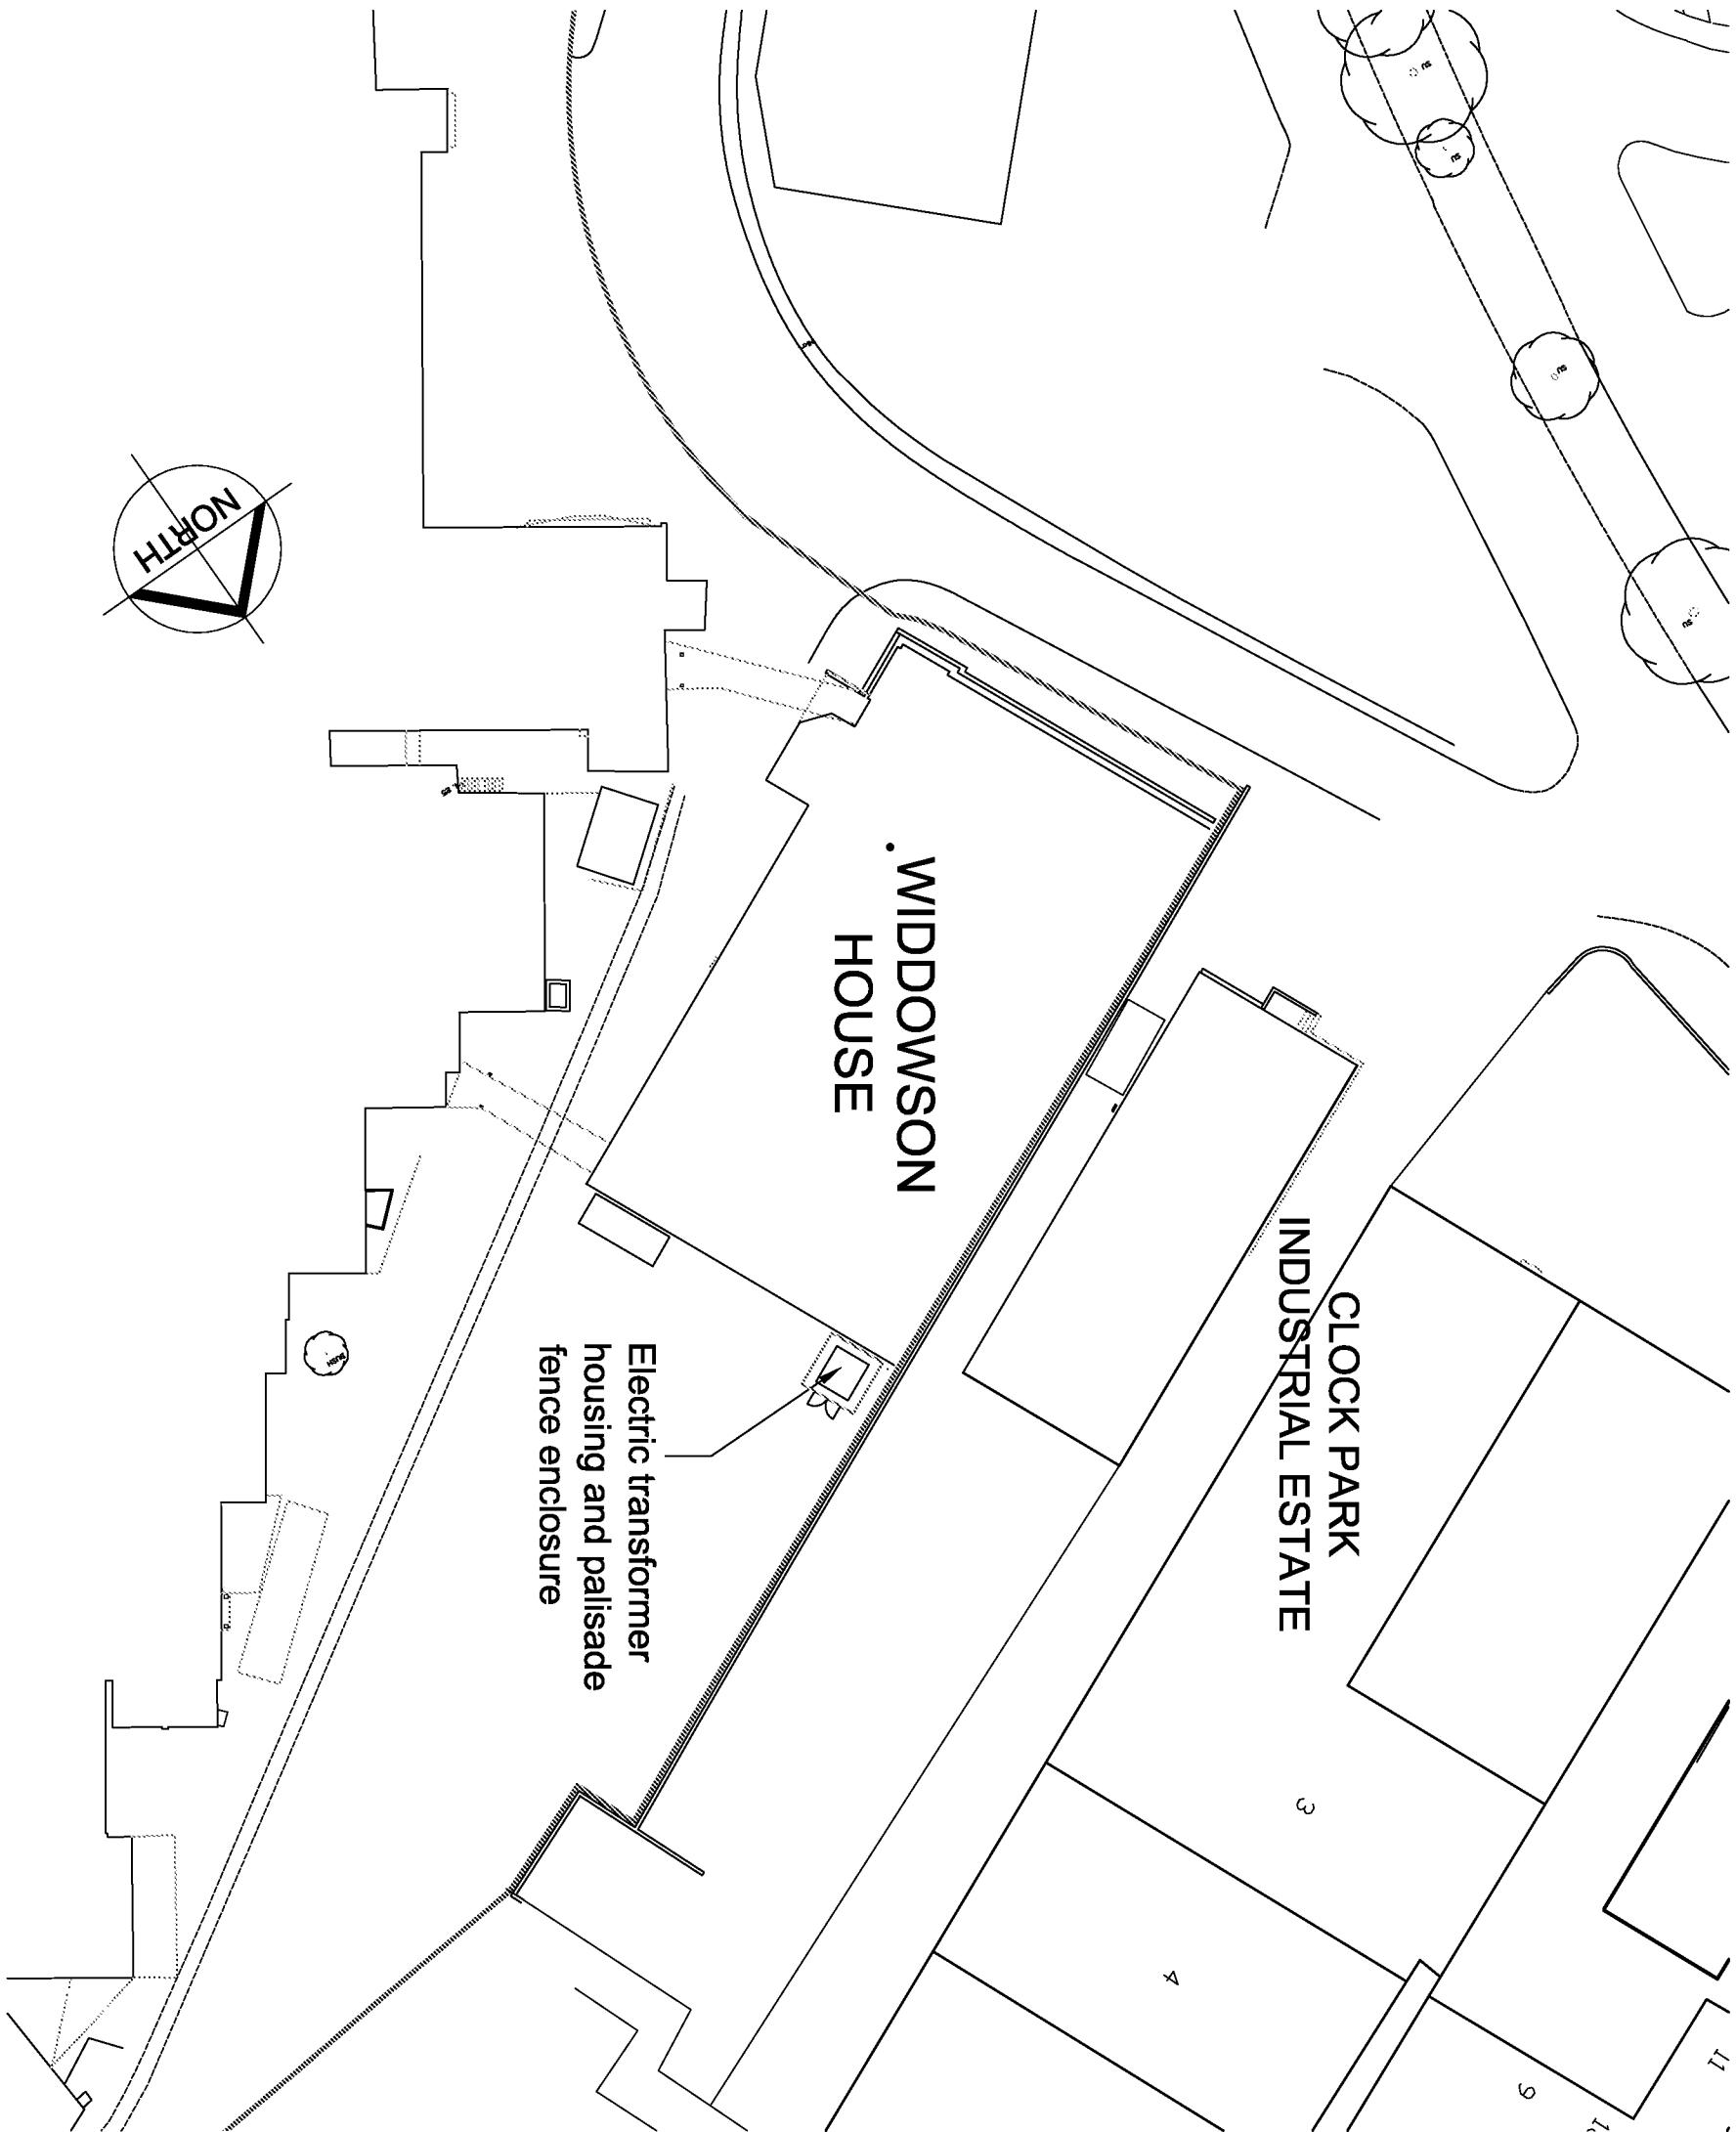


BLOCK PLAN
Scale 1:500

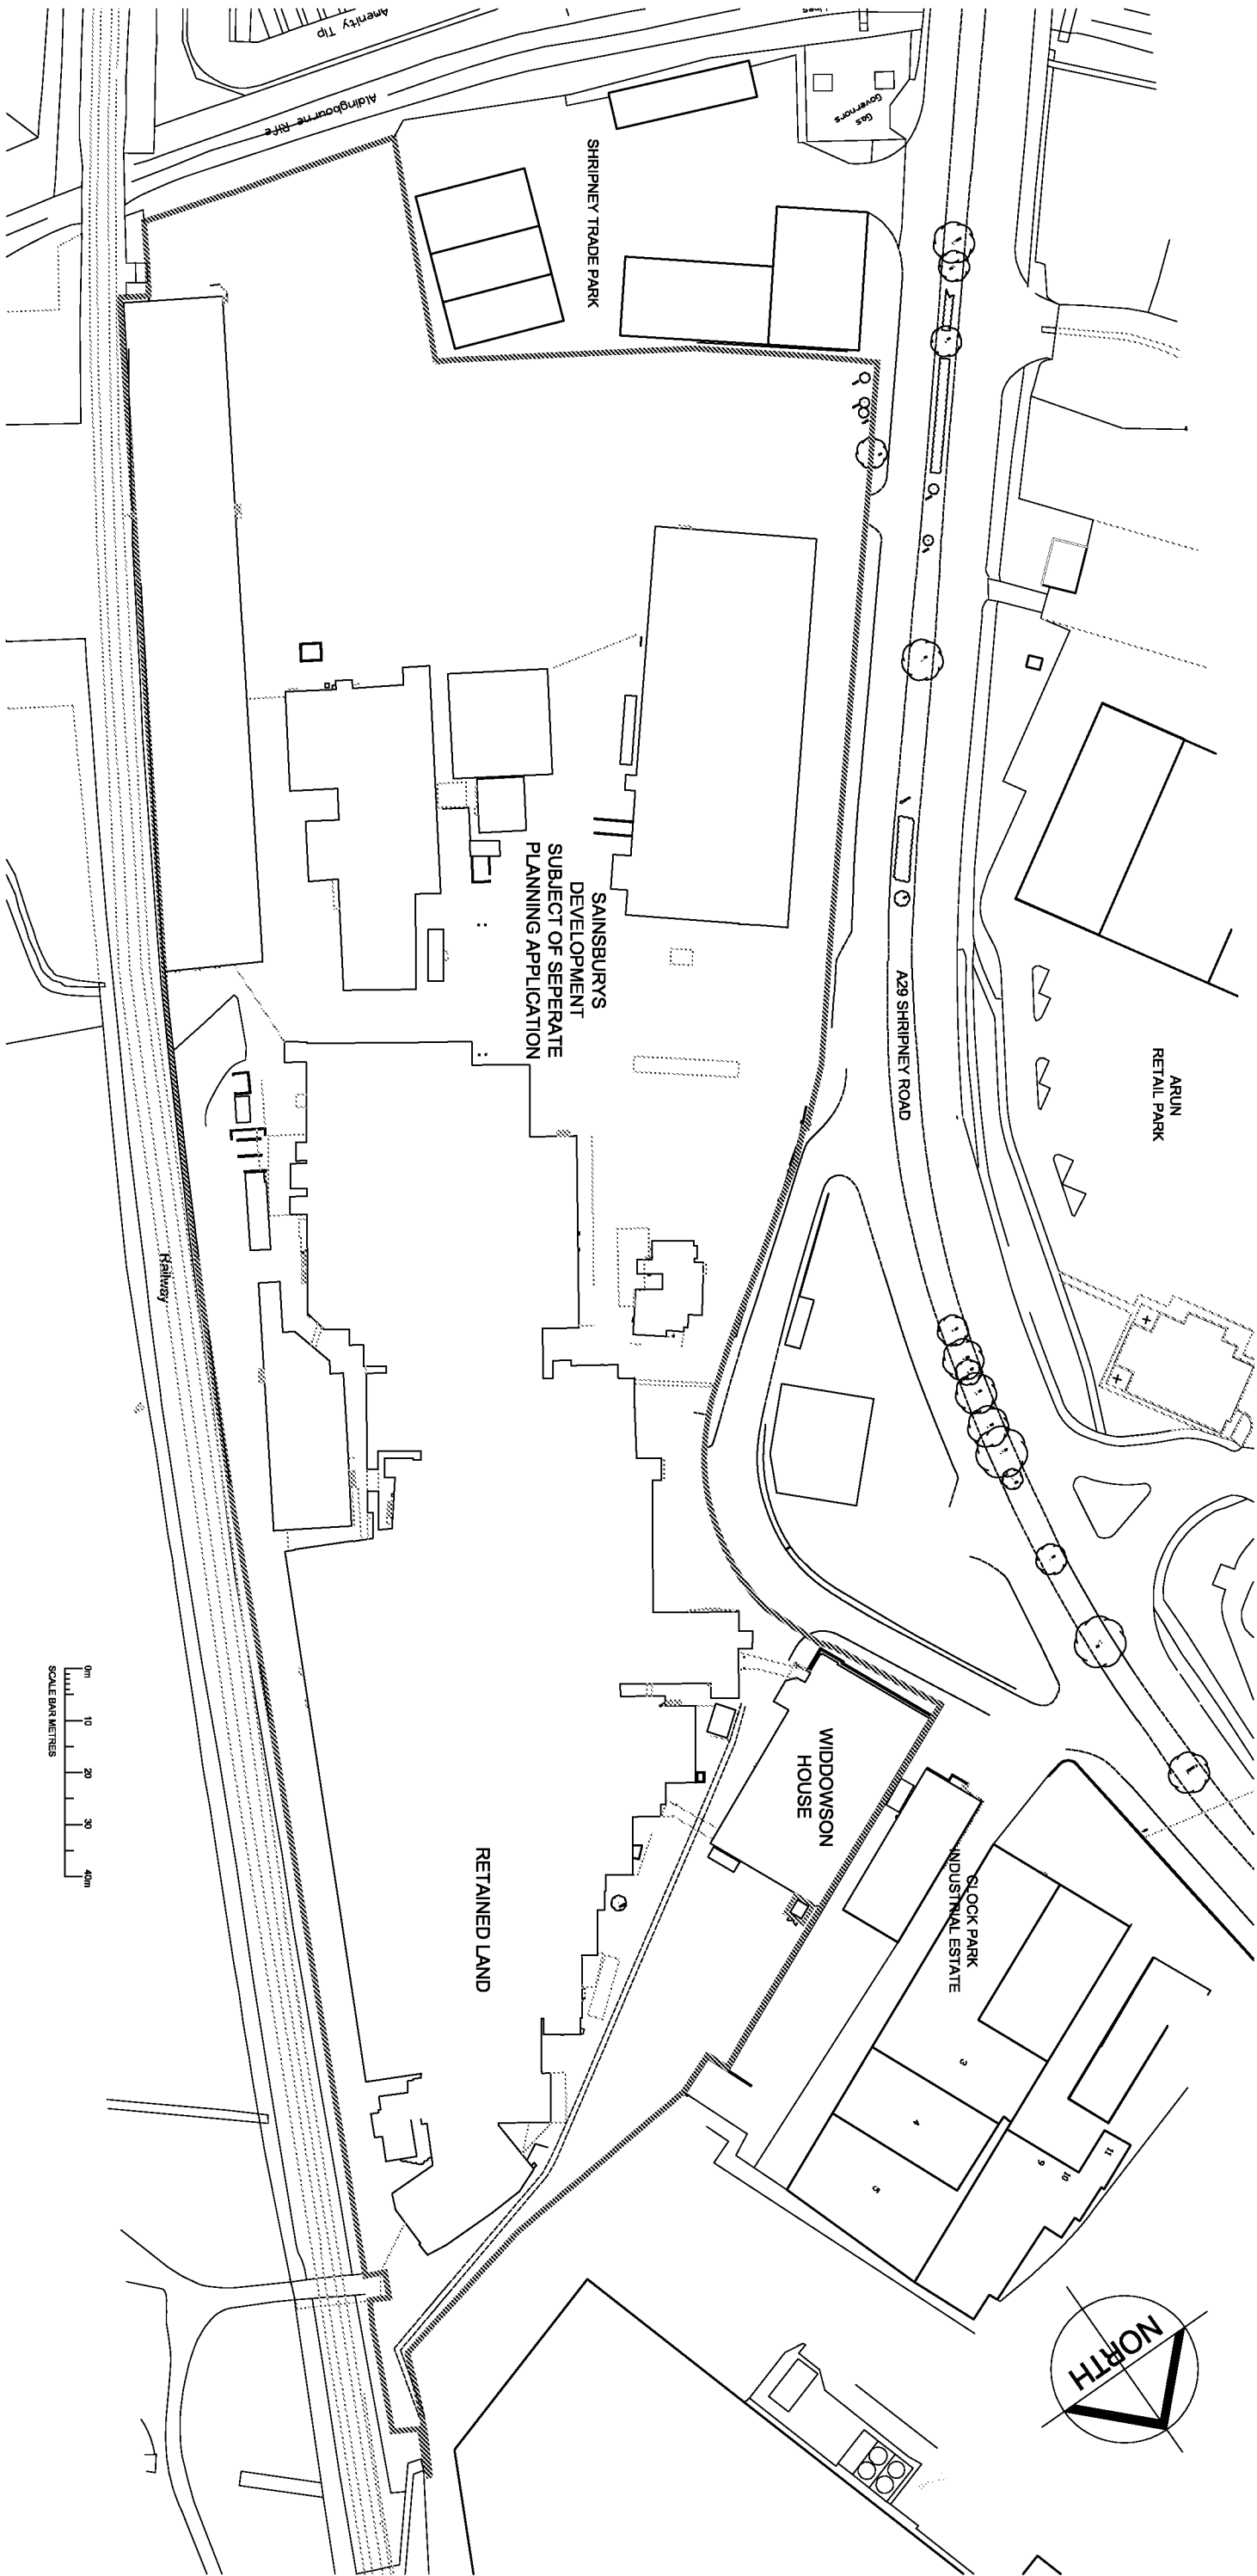

SITE LOCATION PLAN
Scale 1:1250

B	08.02.11	Red line added around transformer station	DS
A	20.12.10	Title to block plan corrected	AG
REV	DATE	DESCRIPTION	BY

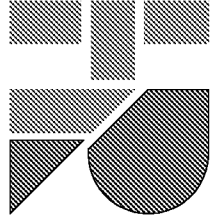

HEAD, ROBERTS & ASSOCIATES

1 Station Terrace
Sharnford, Leics
LE12 7JH
Tel: 01962 711111
Fax: 01962 711100
Email: mrj@hroberts.co.uk

Client Sime Darby London Ltd.			
Job Title Former LEC Factory - Elec Transformer Station			
Drawing Title Site Location & Block Plans			
Drawing No.	3593/33		Revision B
Scale As shown @ A1	Date 16.12.10	Drawn By AG	Checked By -