


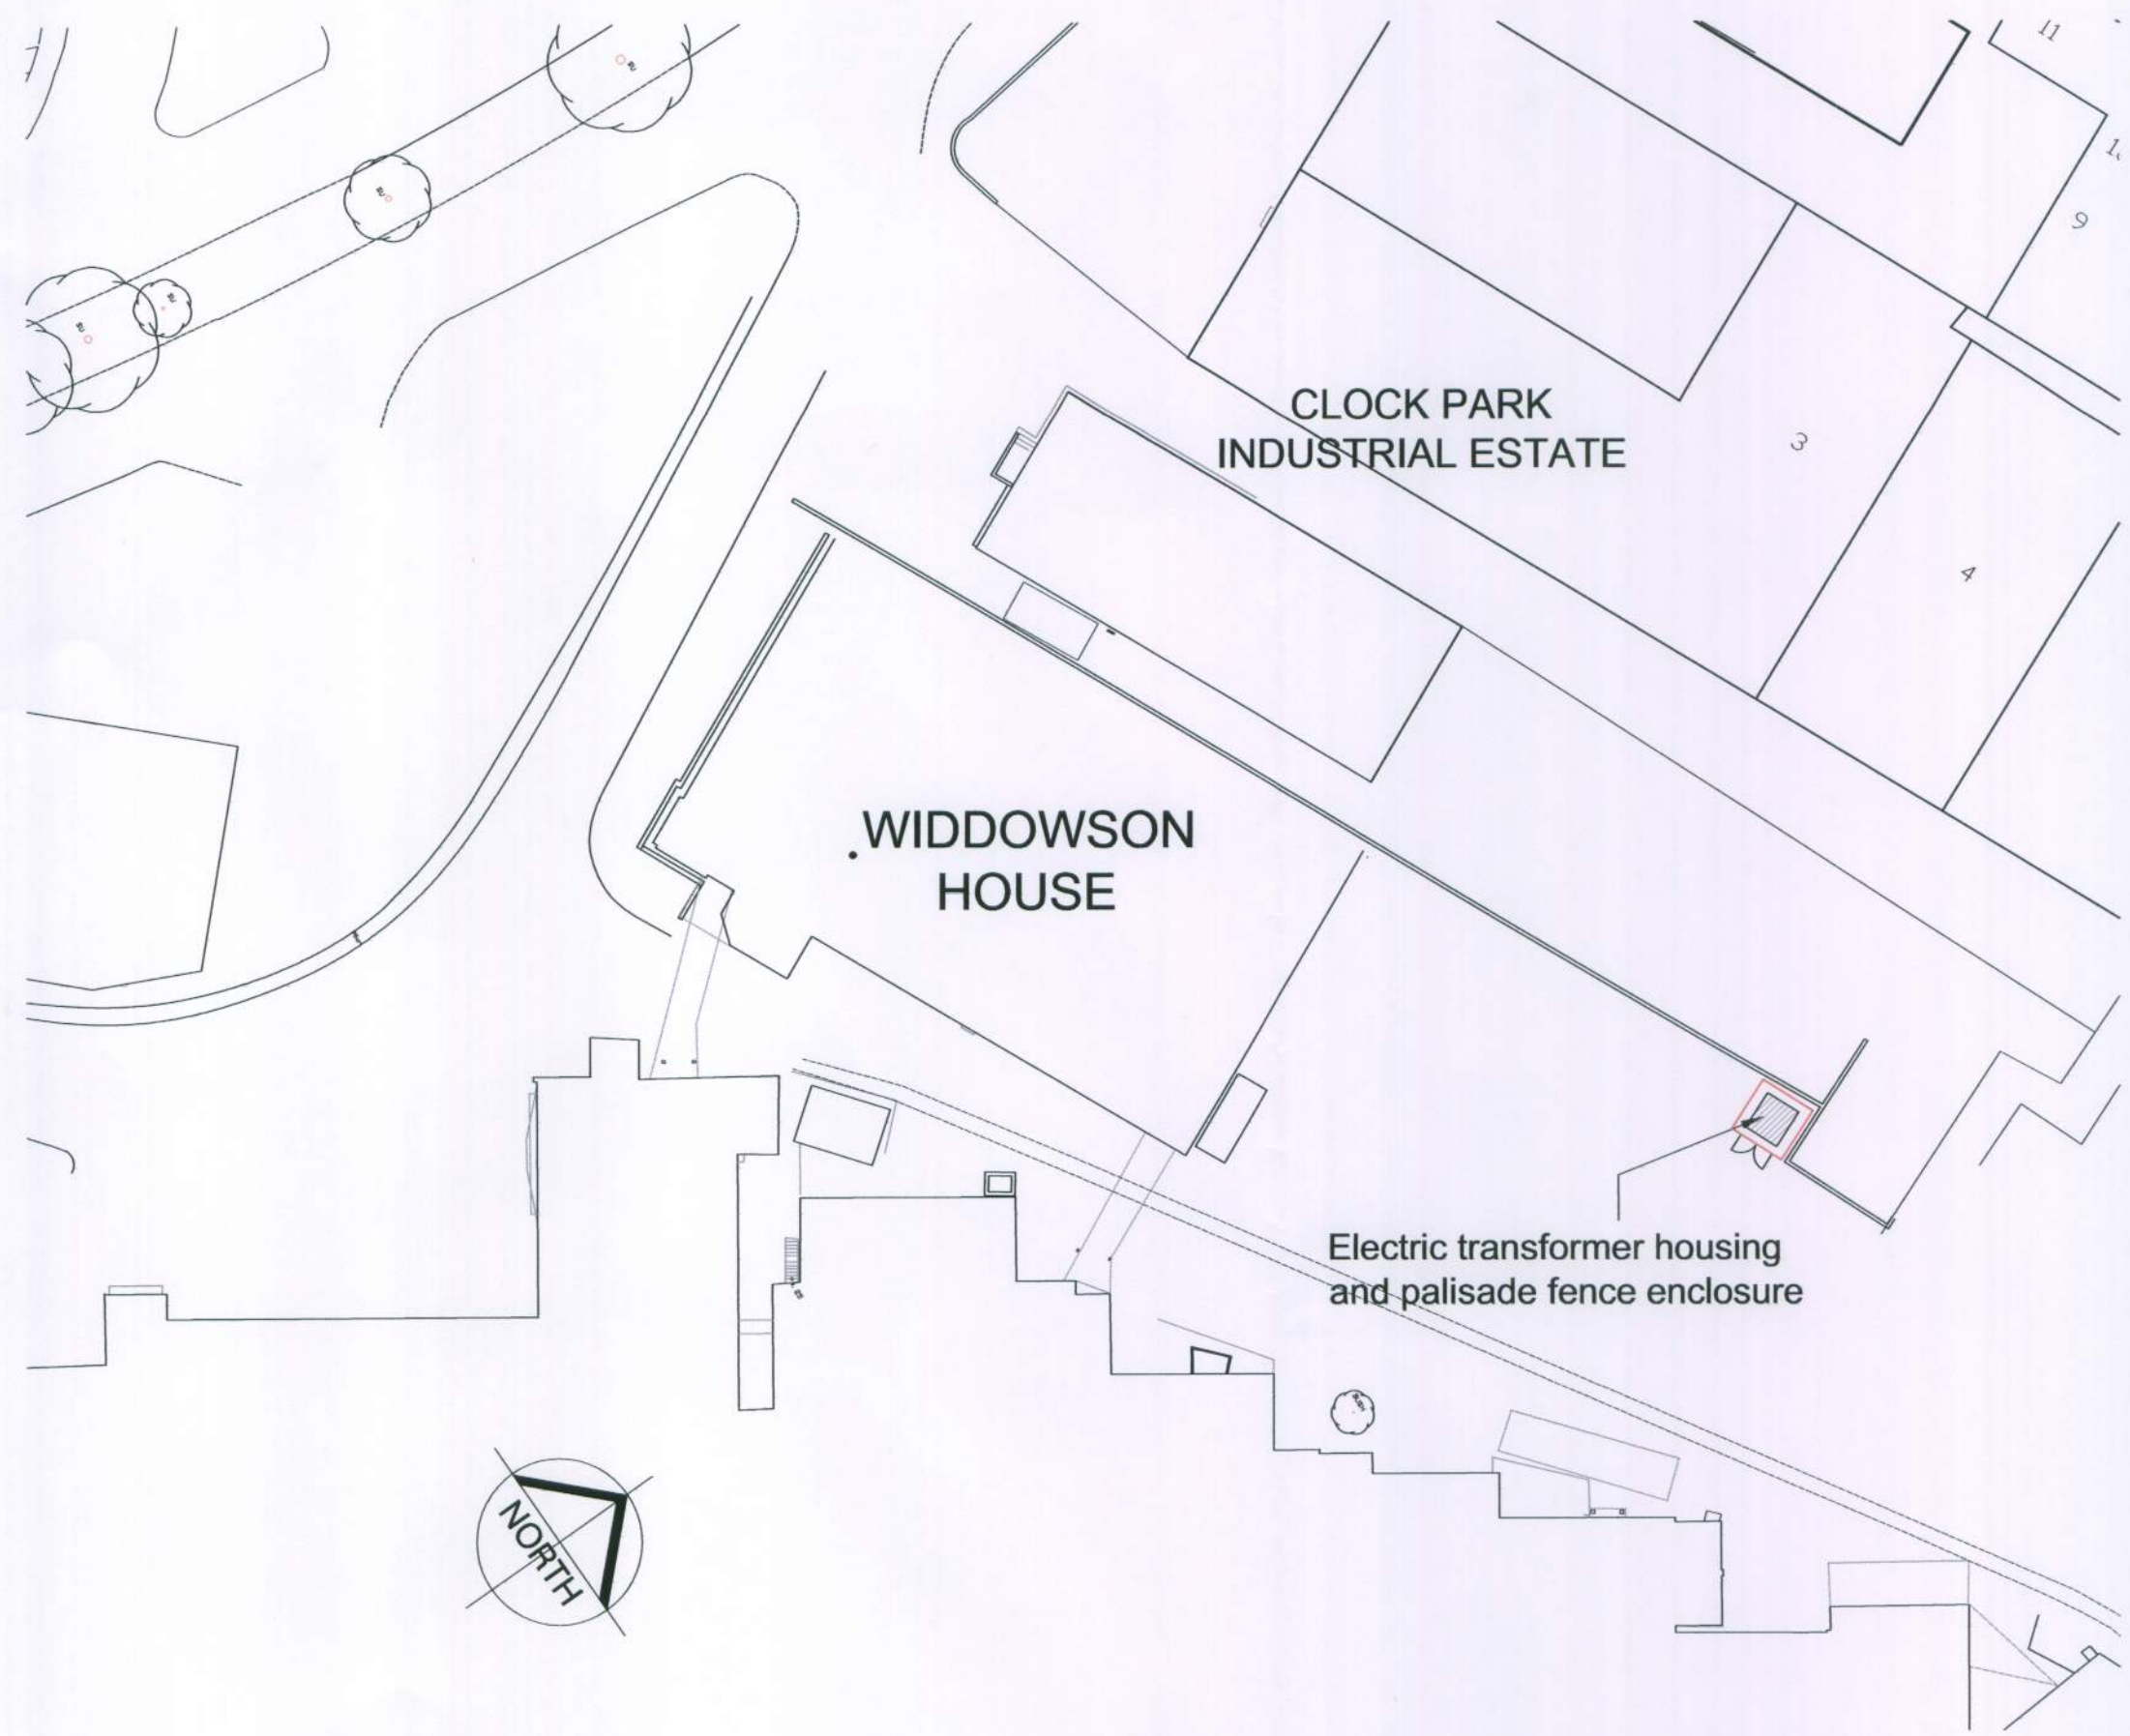

BLOCK PLAN
Scale 1:500



SITE LOCATION PLAN
Scale 1:1250

ARUN DISTRICT COUNCIL
No. **BE 15 11**
SUBSTITUTION
Received **17.2.11**

C	16.02.11	Substation relocated	DS
B	08.02.11	Red line added around transformer station	DS
A	20.12.10	Title to block plan corrected	AG
REV.	DATE	DESCRIPTION	BY

HEAD, ROBERTS & ASSOCIATES
1 Station Terrace
Showford, Hants.
SO21 2BN
Tel: 01962 711111
Fax: 01962 711100
Email : mail@headroberts.co.uk

Client Sime Darby London Ltd.			
Job Title Former LEC Factory - Elec Transformer Station			
Drawing Title Site Location & Block Plans			
Drawing No.	3593/33	Revision	C
Scale As shown @A1	Date 16.12.10	Drawn By AG	Checked By -

This drawing shall not be scaled, except for planning purposes. All dimensions to be checked on site where applicable, prior to commencement on site. Differences between drawings, and between drawings and specification or bills of quantities to be referred to the Architect for clarification. All works shall conform to the current edition of the Building Regulations and other relevant statutory requirements. All materials and workmanship shall conform with the relevant British Standard Specifications and Codes of Practice. This drawing is the copyright of Head, Roberts and Associates and shall not be copied or reproduced without permission.