


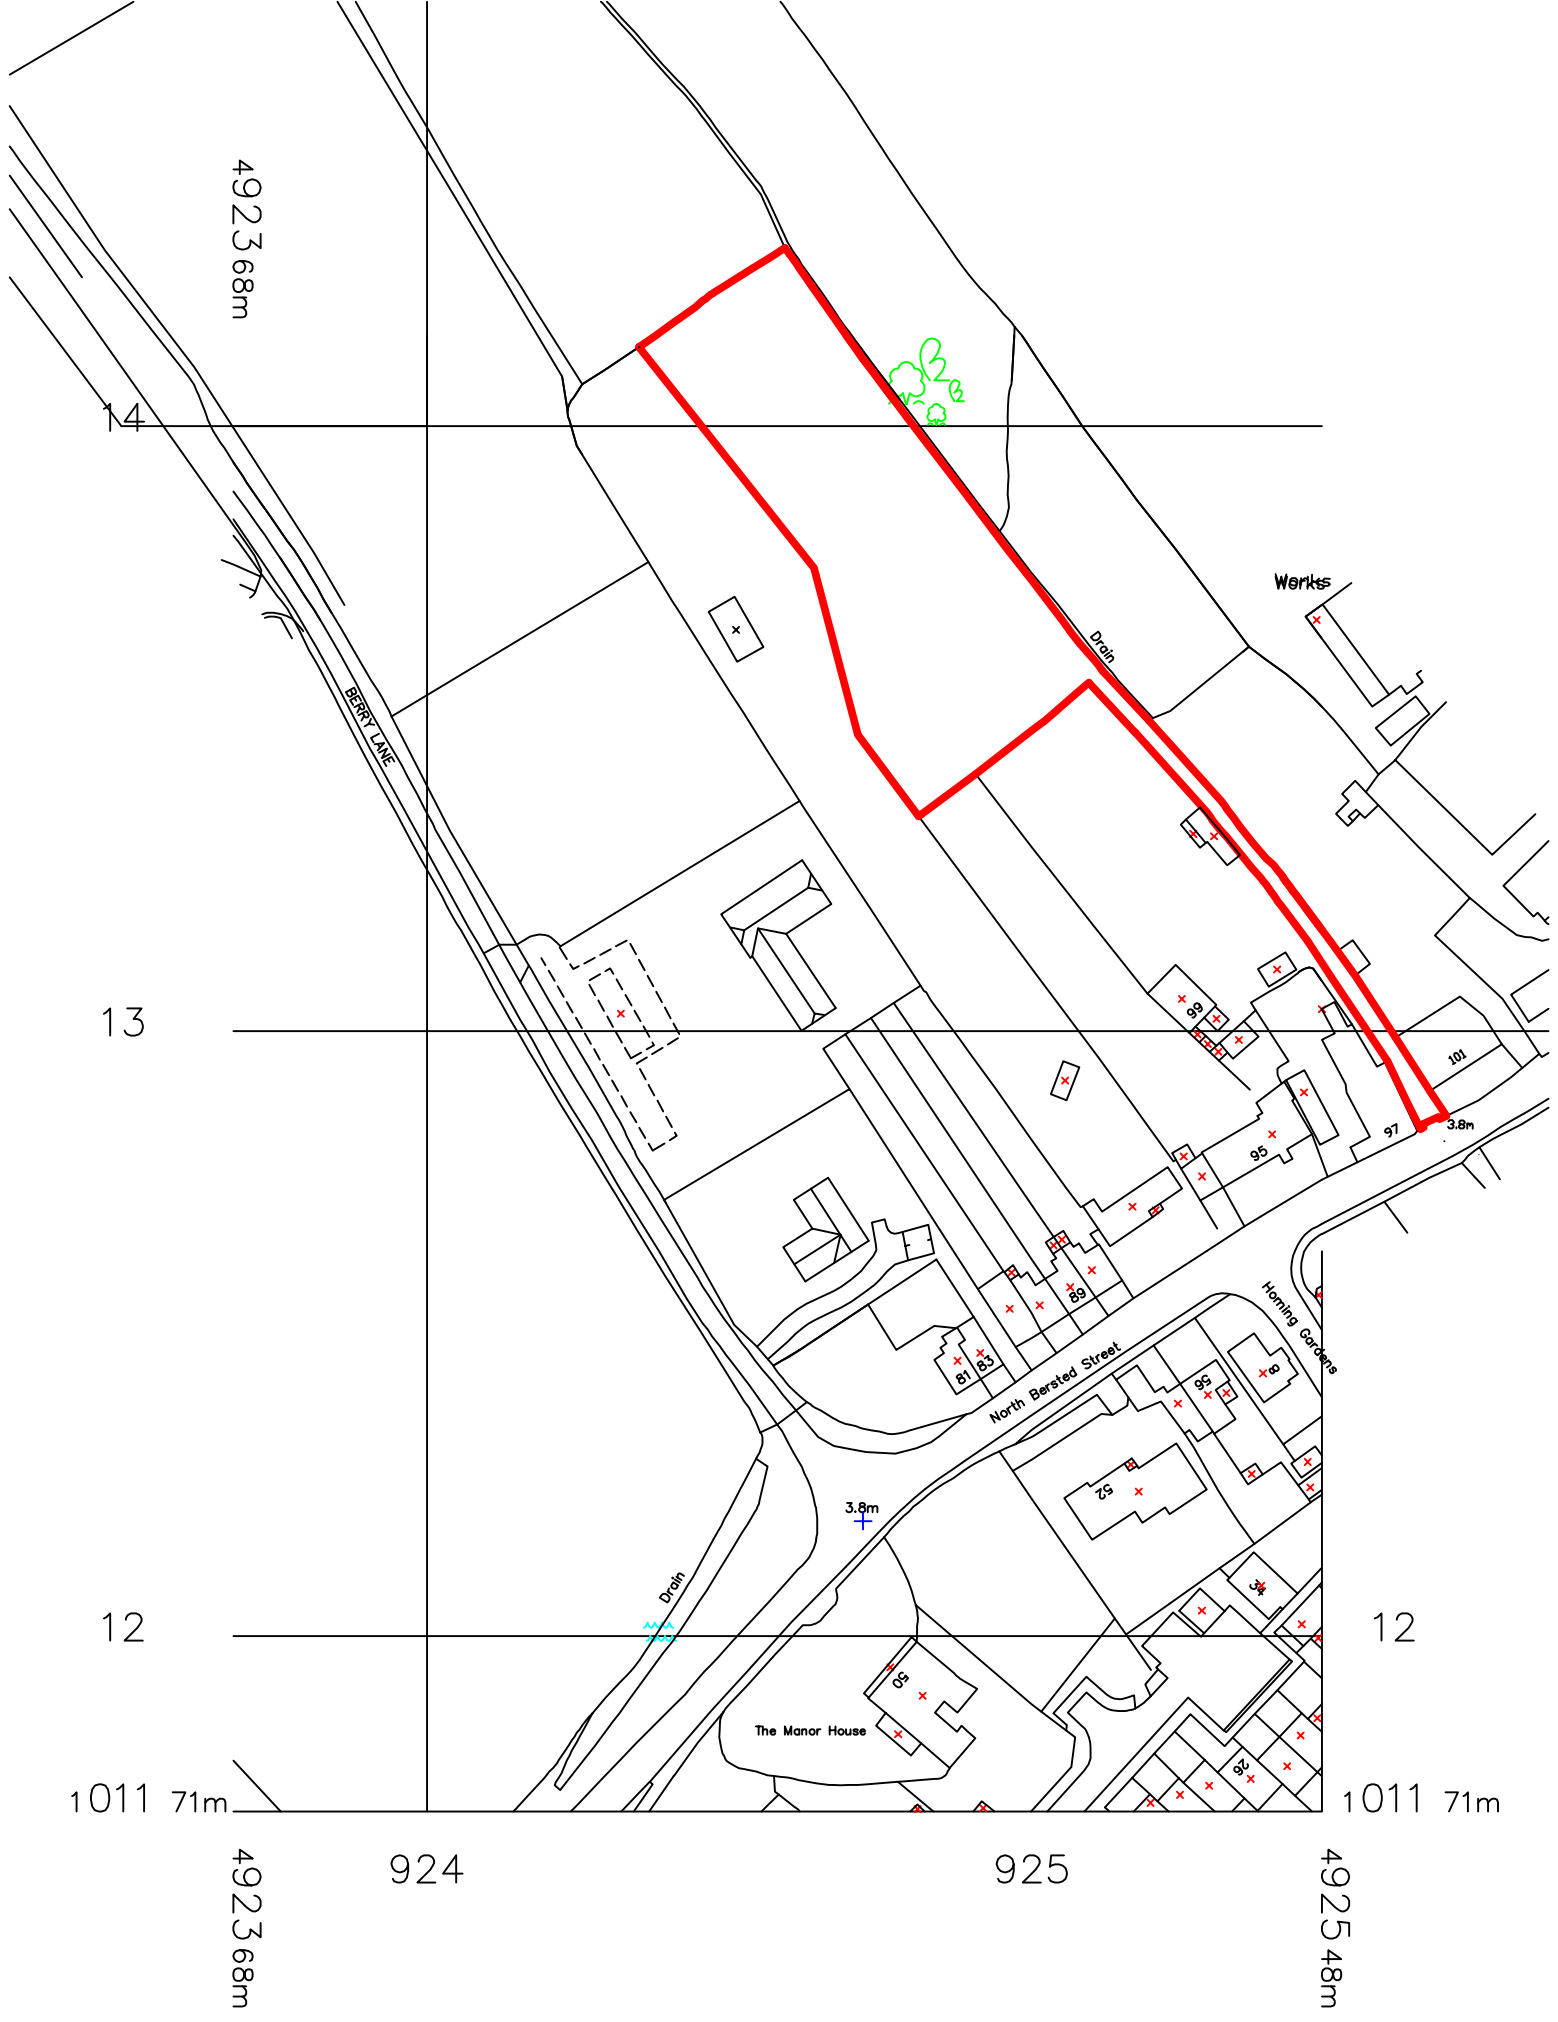

Drawing 1 – Location Plan

Scale 1:1250 @ A4