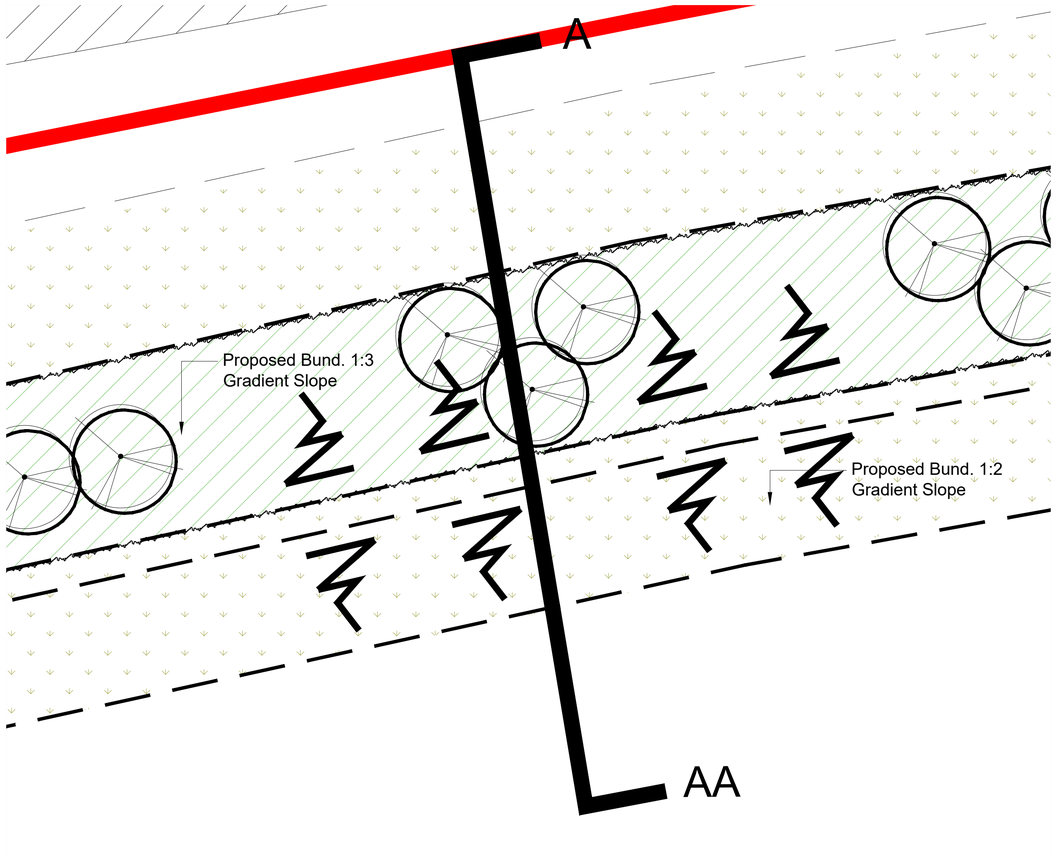

Inset of cross section tree location

Scale 1:100

0m 2m 4m 10m

Inset

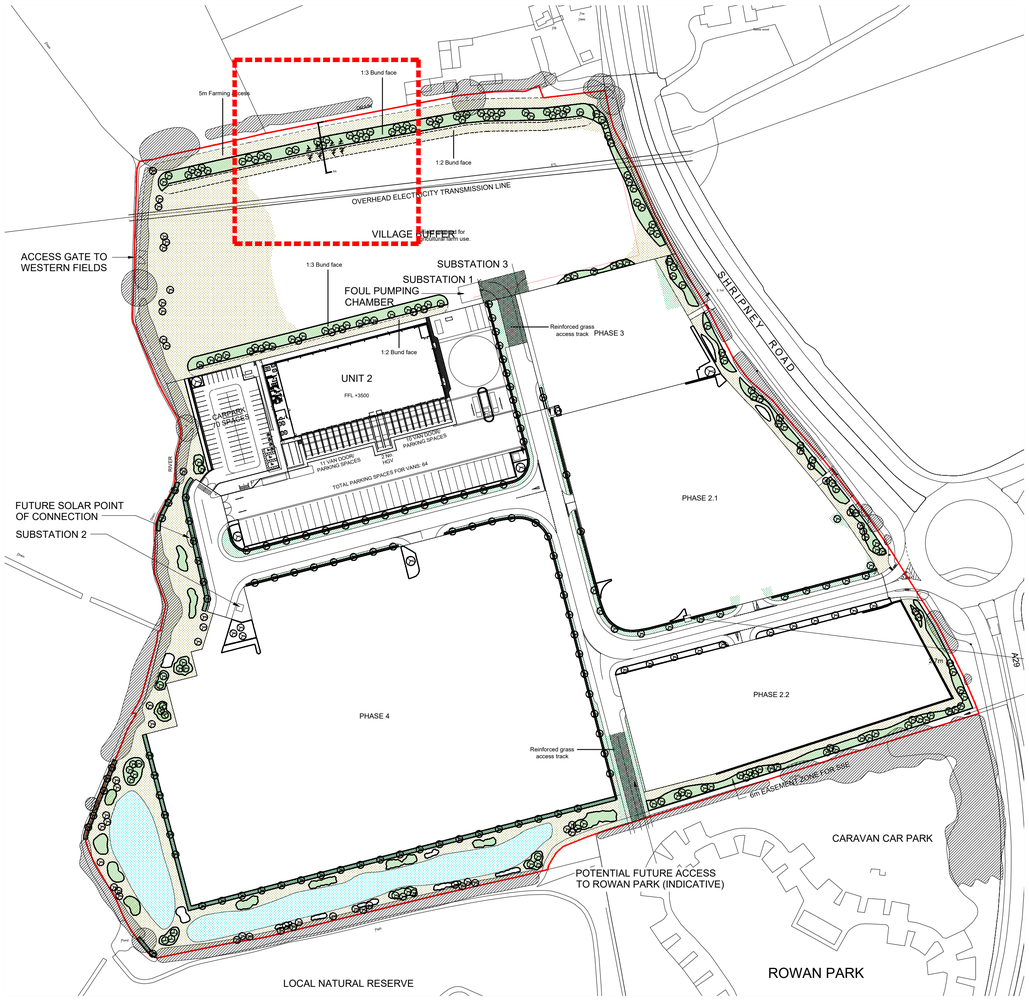

NOTES:
Based upon the Ordnance Survey map with permission of The Controller of Her Majesty's Stationery Office, © Crown Copyright.
Aspect Landscape Planning Ltd, West Court, Hardwick Business Park, Noral Way, Banbury OX16 2AF. Licence 100045345

Copyright reserved

Key

- Proposed Trees
- Proposed Native Shrubs
- Proposed Wildflower Grass

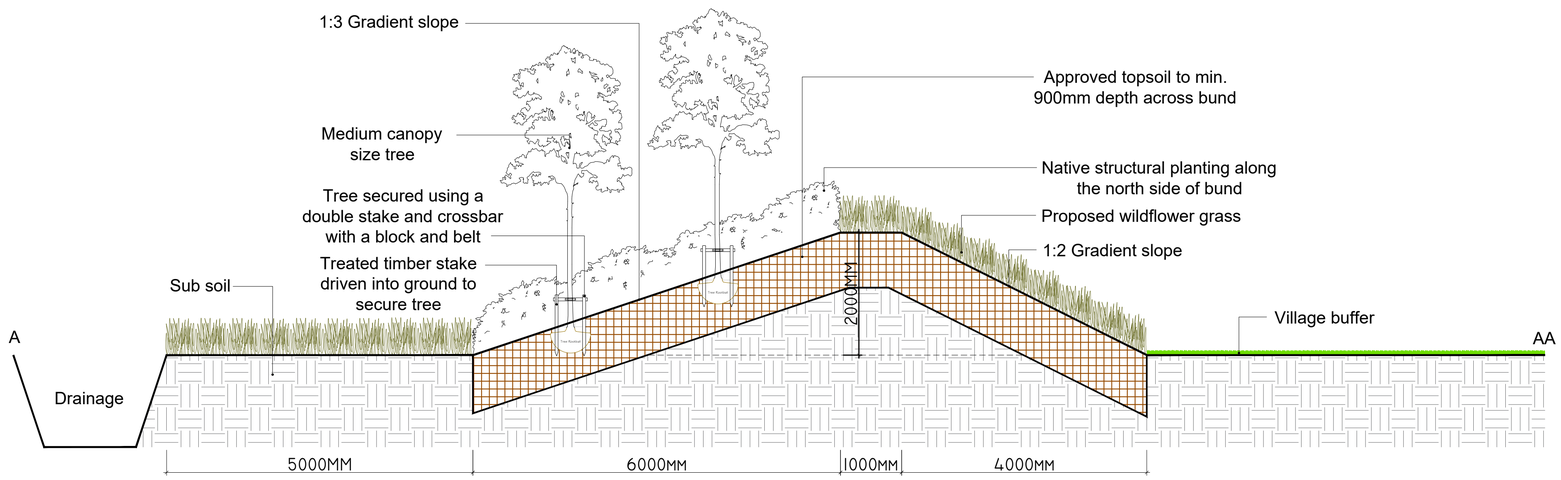

01 Elevation View
BUND SECTION DETAIL 1:50

Scale 1:50

0m 1m 2m 5m

REV	DATE	NOTE	Drawn	Chk'd
C	07.02.2020	Updated to comments	SB	CW
B	15.01.2020	Updated to remove ponds to western boundary	IC	CW
A	13.01.2020	Updated to reflect drainage proposals	CW	CW

REVISIONS

aspect landscape planning

TITLE
Saltbox Site, Bognor Regis
Northern Bund Cross Section Detail

CLIENT
Landlink Estates

SCALE	DATE	DRAWN	CHK'D
1:50@A1	DEC 2019	IC	CW

DRAWING NUMBER 5920.CSD.10.0
REVISION C