


Planning Condition discharge - Application BE/135/18/PL

Full Planning Condition 03 - Unit 4 Materials

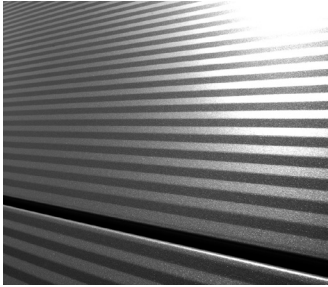

< 1 - Micro-rib composite cladding (RAL 7016 - Anthracite grey)



> 2 - Accoya timber cladding



< 3 - Blended mid grey brick



> 5 - PPC Aluminium curtain walling (RAL 7021)



< 6 - PPC Aluminium glazed entrance doors (RAL 7021)



> 7 - PPC Aluminium Drive-thru window (RAL 7021)




< 9 - Single ply membrane roof (Light grey/White)




> 10 - Treated timber rafters

Planning Condition discharge - Application BE/135/18/PL


Full Planning Condition 03 - Unit 5 Materials

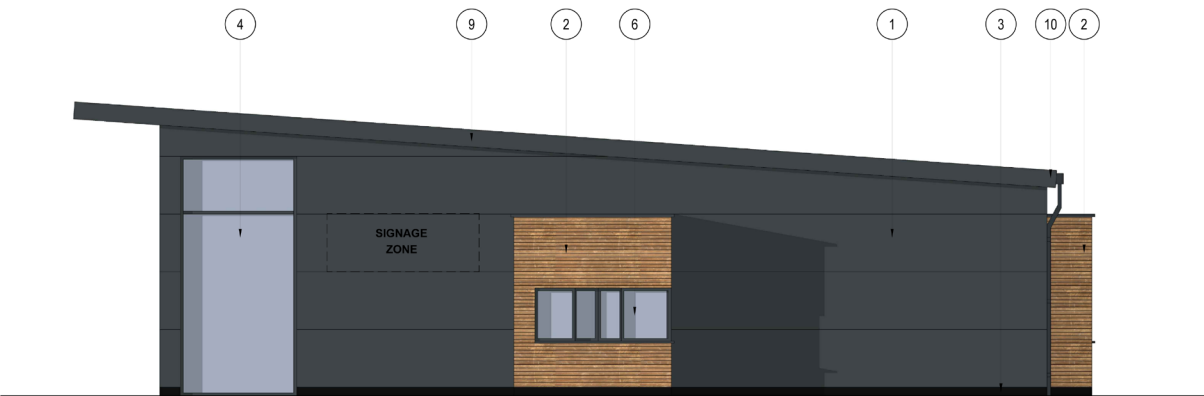


NORTH ELEVATION

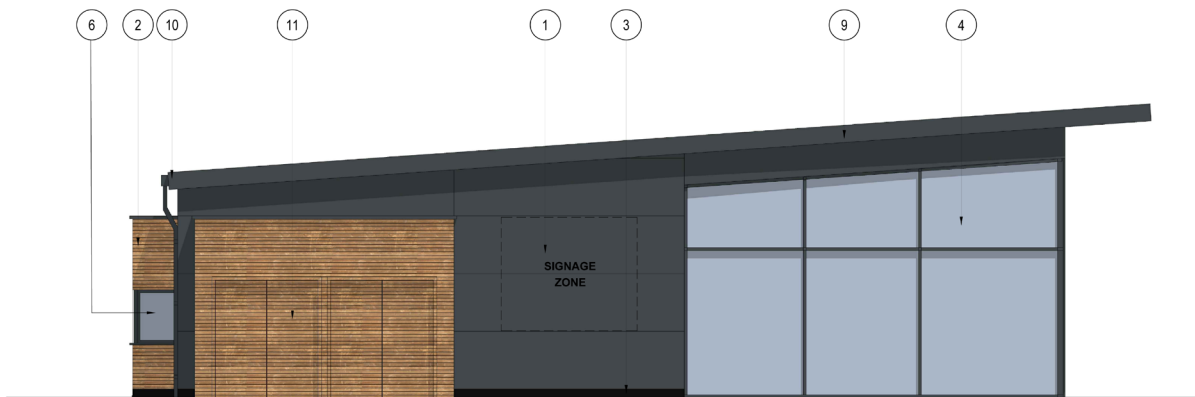

SOUTH ELEVATION

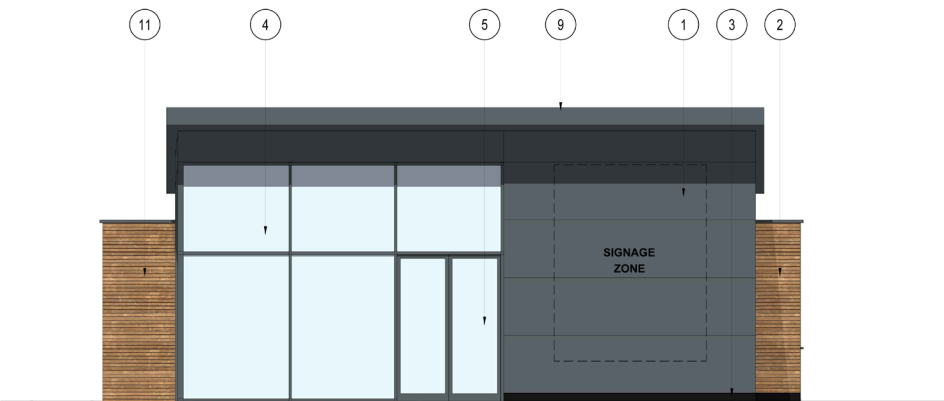

EAST ELEVATION

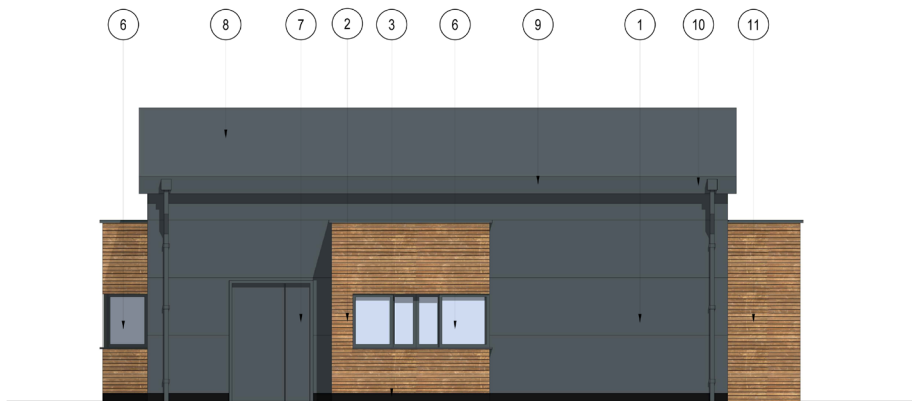

WEST ELEVATION




< 1 - Micro-rib composite cladding (RAL 7016 - Anthracite grey)



> 2 - Accoya timber cladding




< 4 - PPC Aluminium curtain walling (RAL 7016)

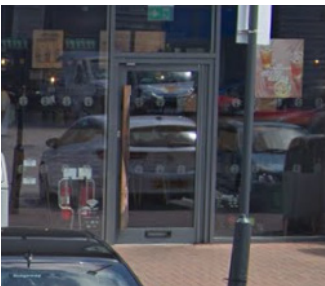

> 5 - PPC Aluminium glazed entrance doors (RAL 7016)



< 6 - PPC Aluminium Drive-thru window (RAL 7016)

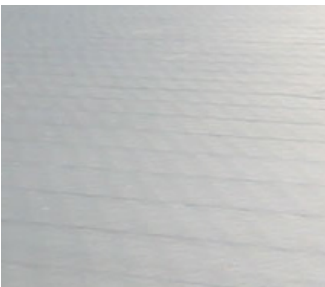

> 8 - Single ply membrane roof (Light grey/white)

Planning Condition discharge - Application BE/135/18/PL


Full Planning Condition 03 - Unit 6 & 7 Materials




UNIT 6 SOUTH ELEVATION



UNIT 6 WEST ELEVATION

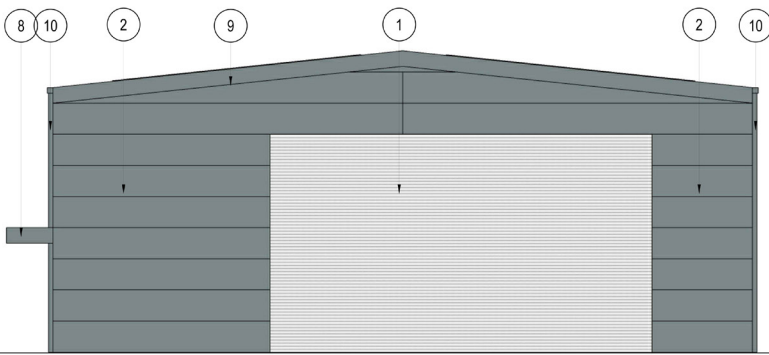

UNIT 6 EAST ELEVATION

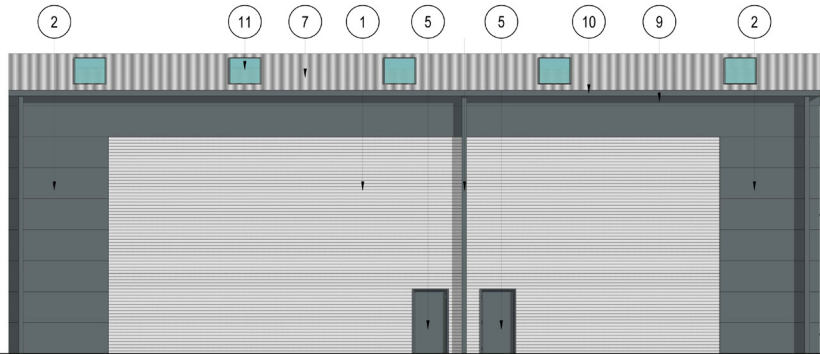


UNIT 6 NORTH ELEVATION




UNIT 7 NORTH ELEVATION



UNIT 7 WEST ELEVATION

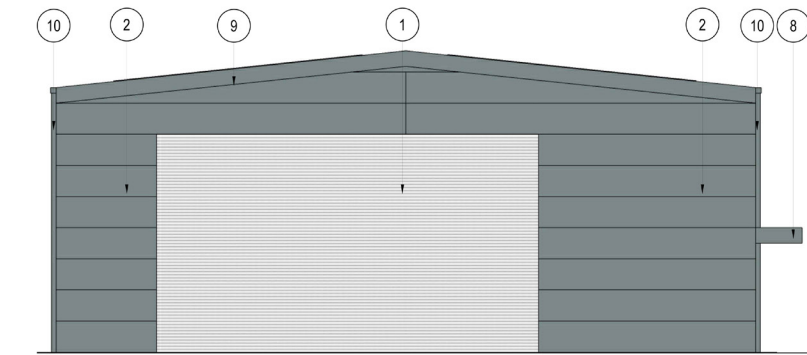


UNIT 7 EAST ELEVATION

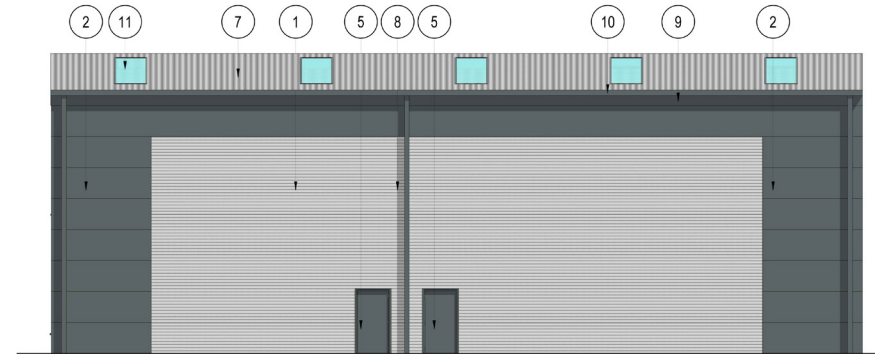

UNIT 7 SOUTH ELEVATION



< 1 - Trapezoidal composite cladding (Hamlet)

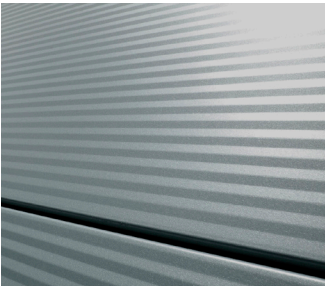

> 2 - Micro-rib composite cladding panels (Merlin grey)




< 3 - PPC Aluminium Casement windows (Merlin grey)



> 4 - Glazed entrance door (Merlin grey)



< 6 - Sectional overhead loading doors (Merlin Grey)

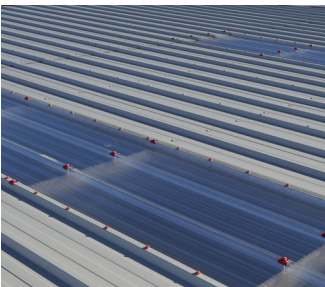


> 7 & 11 - Trapezoidal composite roof panels with polycarbonate roof lights




< 8 - PPC Aluminium canopy (Merlin grey)

Planning Condition discharge - Application BE/135/18/PL


Full Planning Condition 03 - Unit 8 Materials

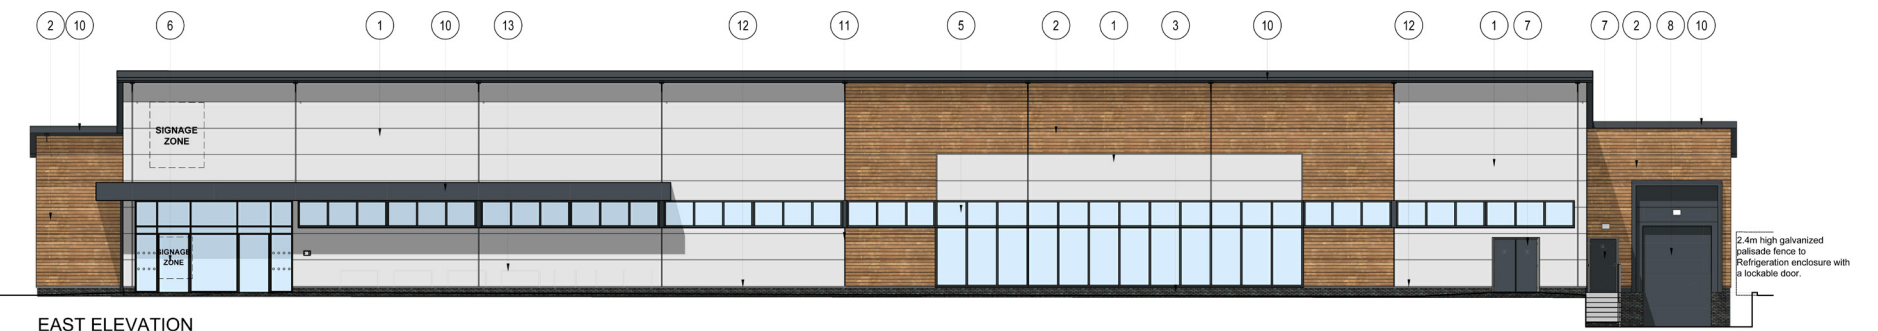


EAST ELEVATION

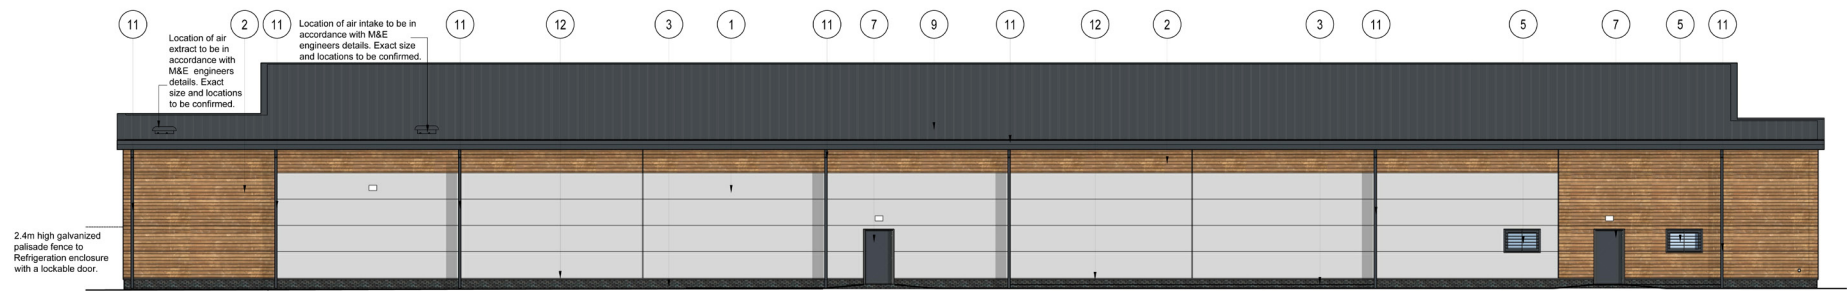


WEST ELEVATION

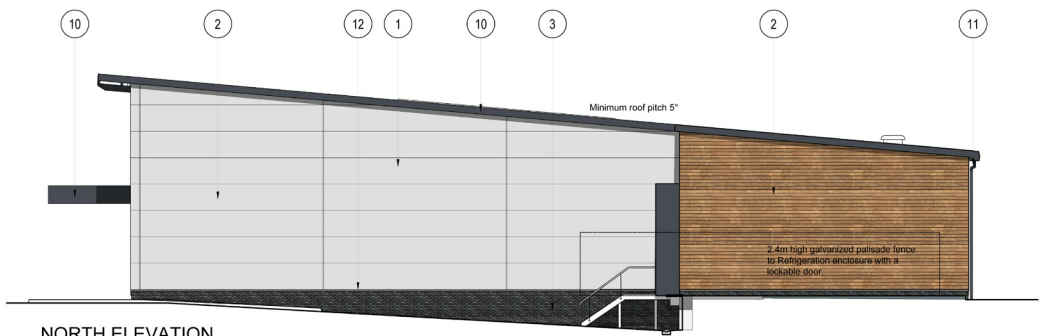

NORTH ELEVATION

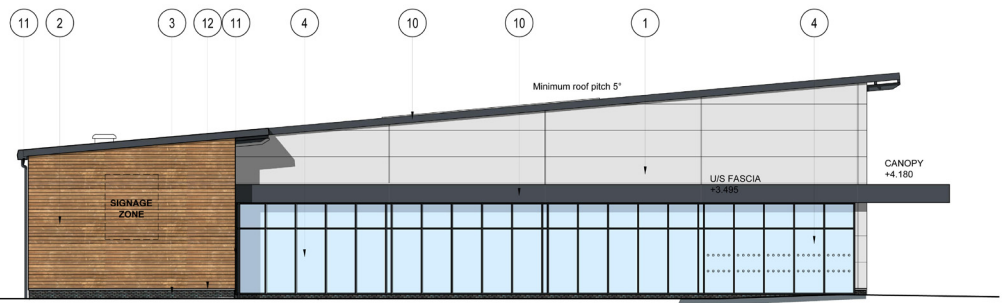

SOUTH ELEVATION

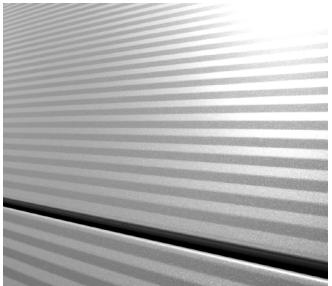

< **1** - Micro-rib composite cladding panels (RAL 9006 Silver grey)



> **2** - Accoya timber cladding



< **3** - Dark grey engineering brick plinth



> **4, 8 & 10** - Glazed PPC Aluminium Shopfront/entrance and PPC aluminium canopy (RAL 7016)



< **5** - PPC Aluminium windows (RAL 7016 Anthracite grey)



> **8** - Sectional overhead loading doors (RAL 7016 Anthracite grey)



< **9** - Trapezoidal composite roof panels (RAL 7016 - Anthracite grey)



> **13** - Satin Stainless steel trolley rails