
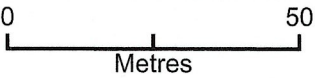


Location Plan

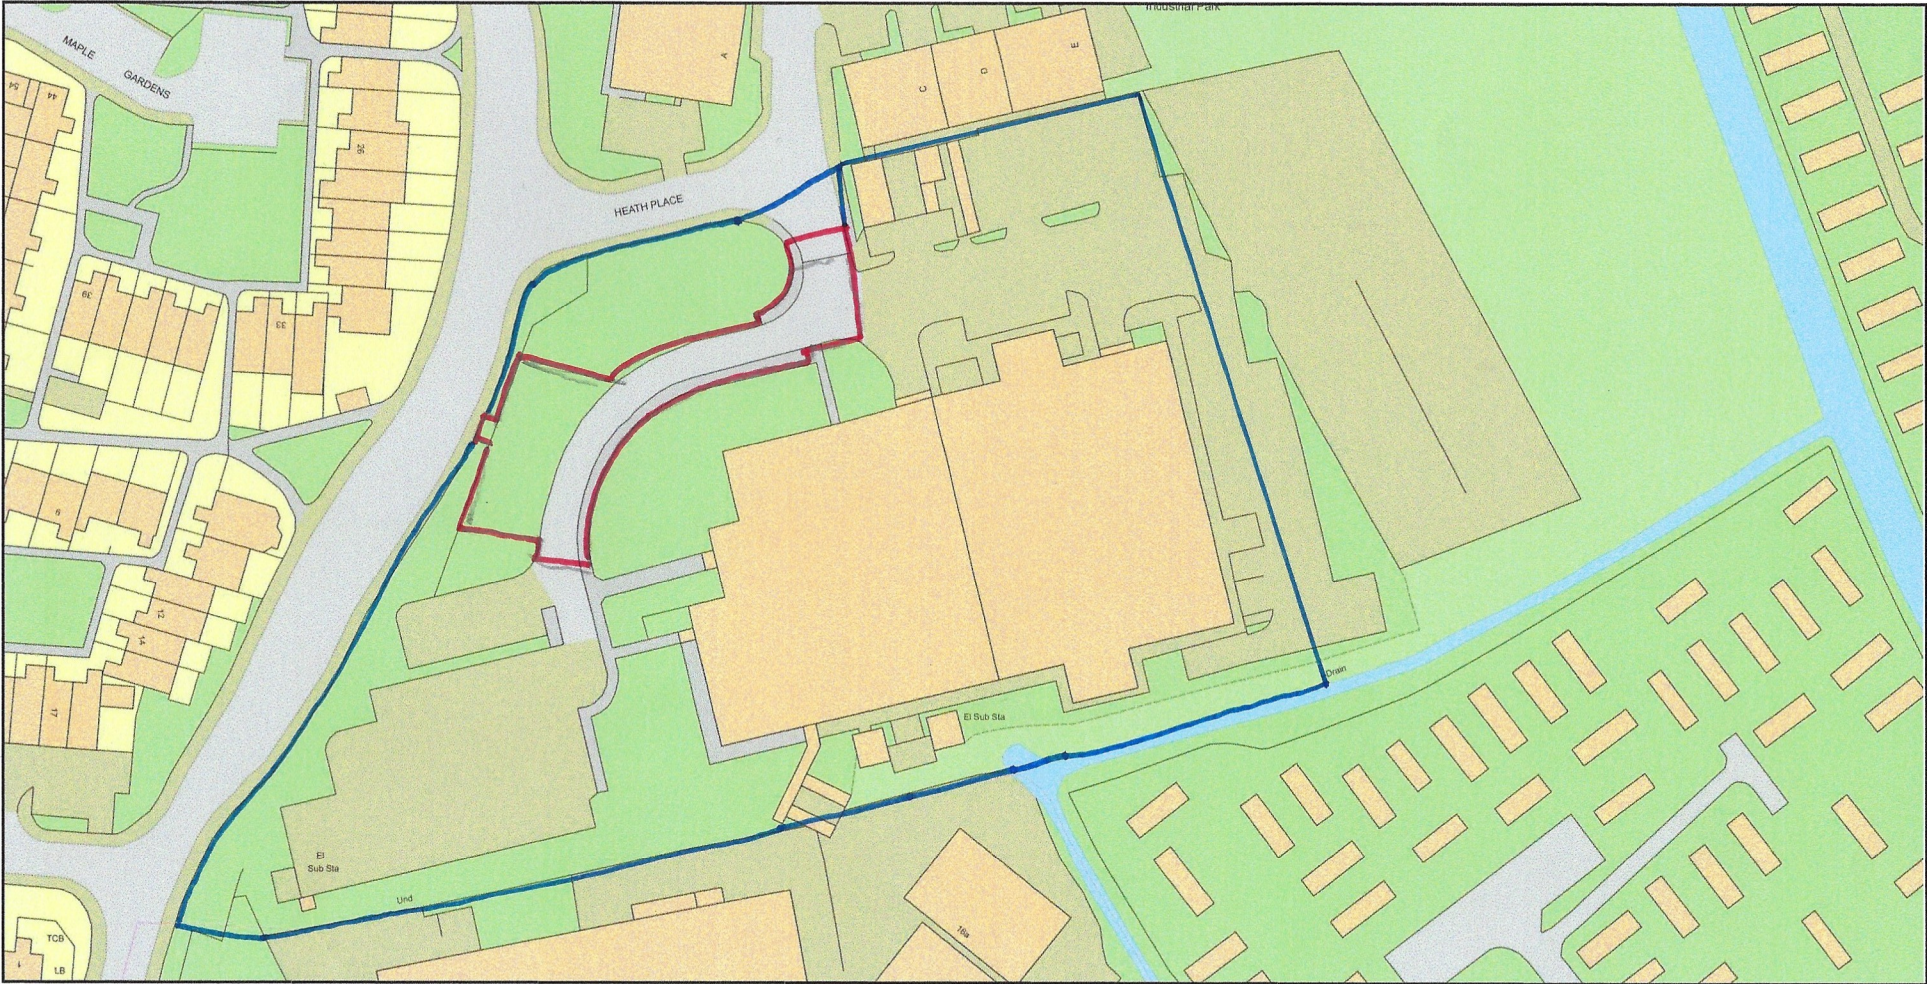

Plan Produced for: Client
Date Produced: 11 Mar 2026
Plan Reference Number: TQRQM26070140017711
Scale: 1:1250 @ A4
© Crown copyright and database rights 2025 OS 100042766