


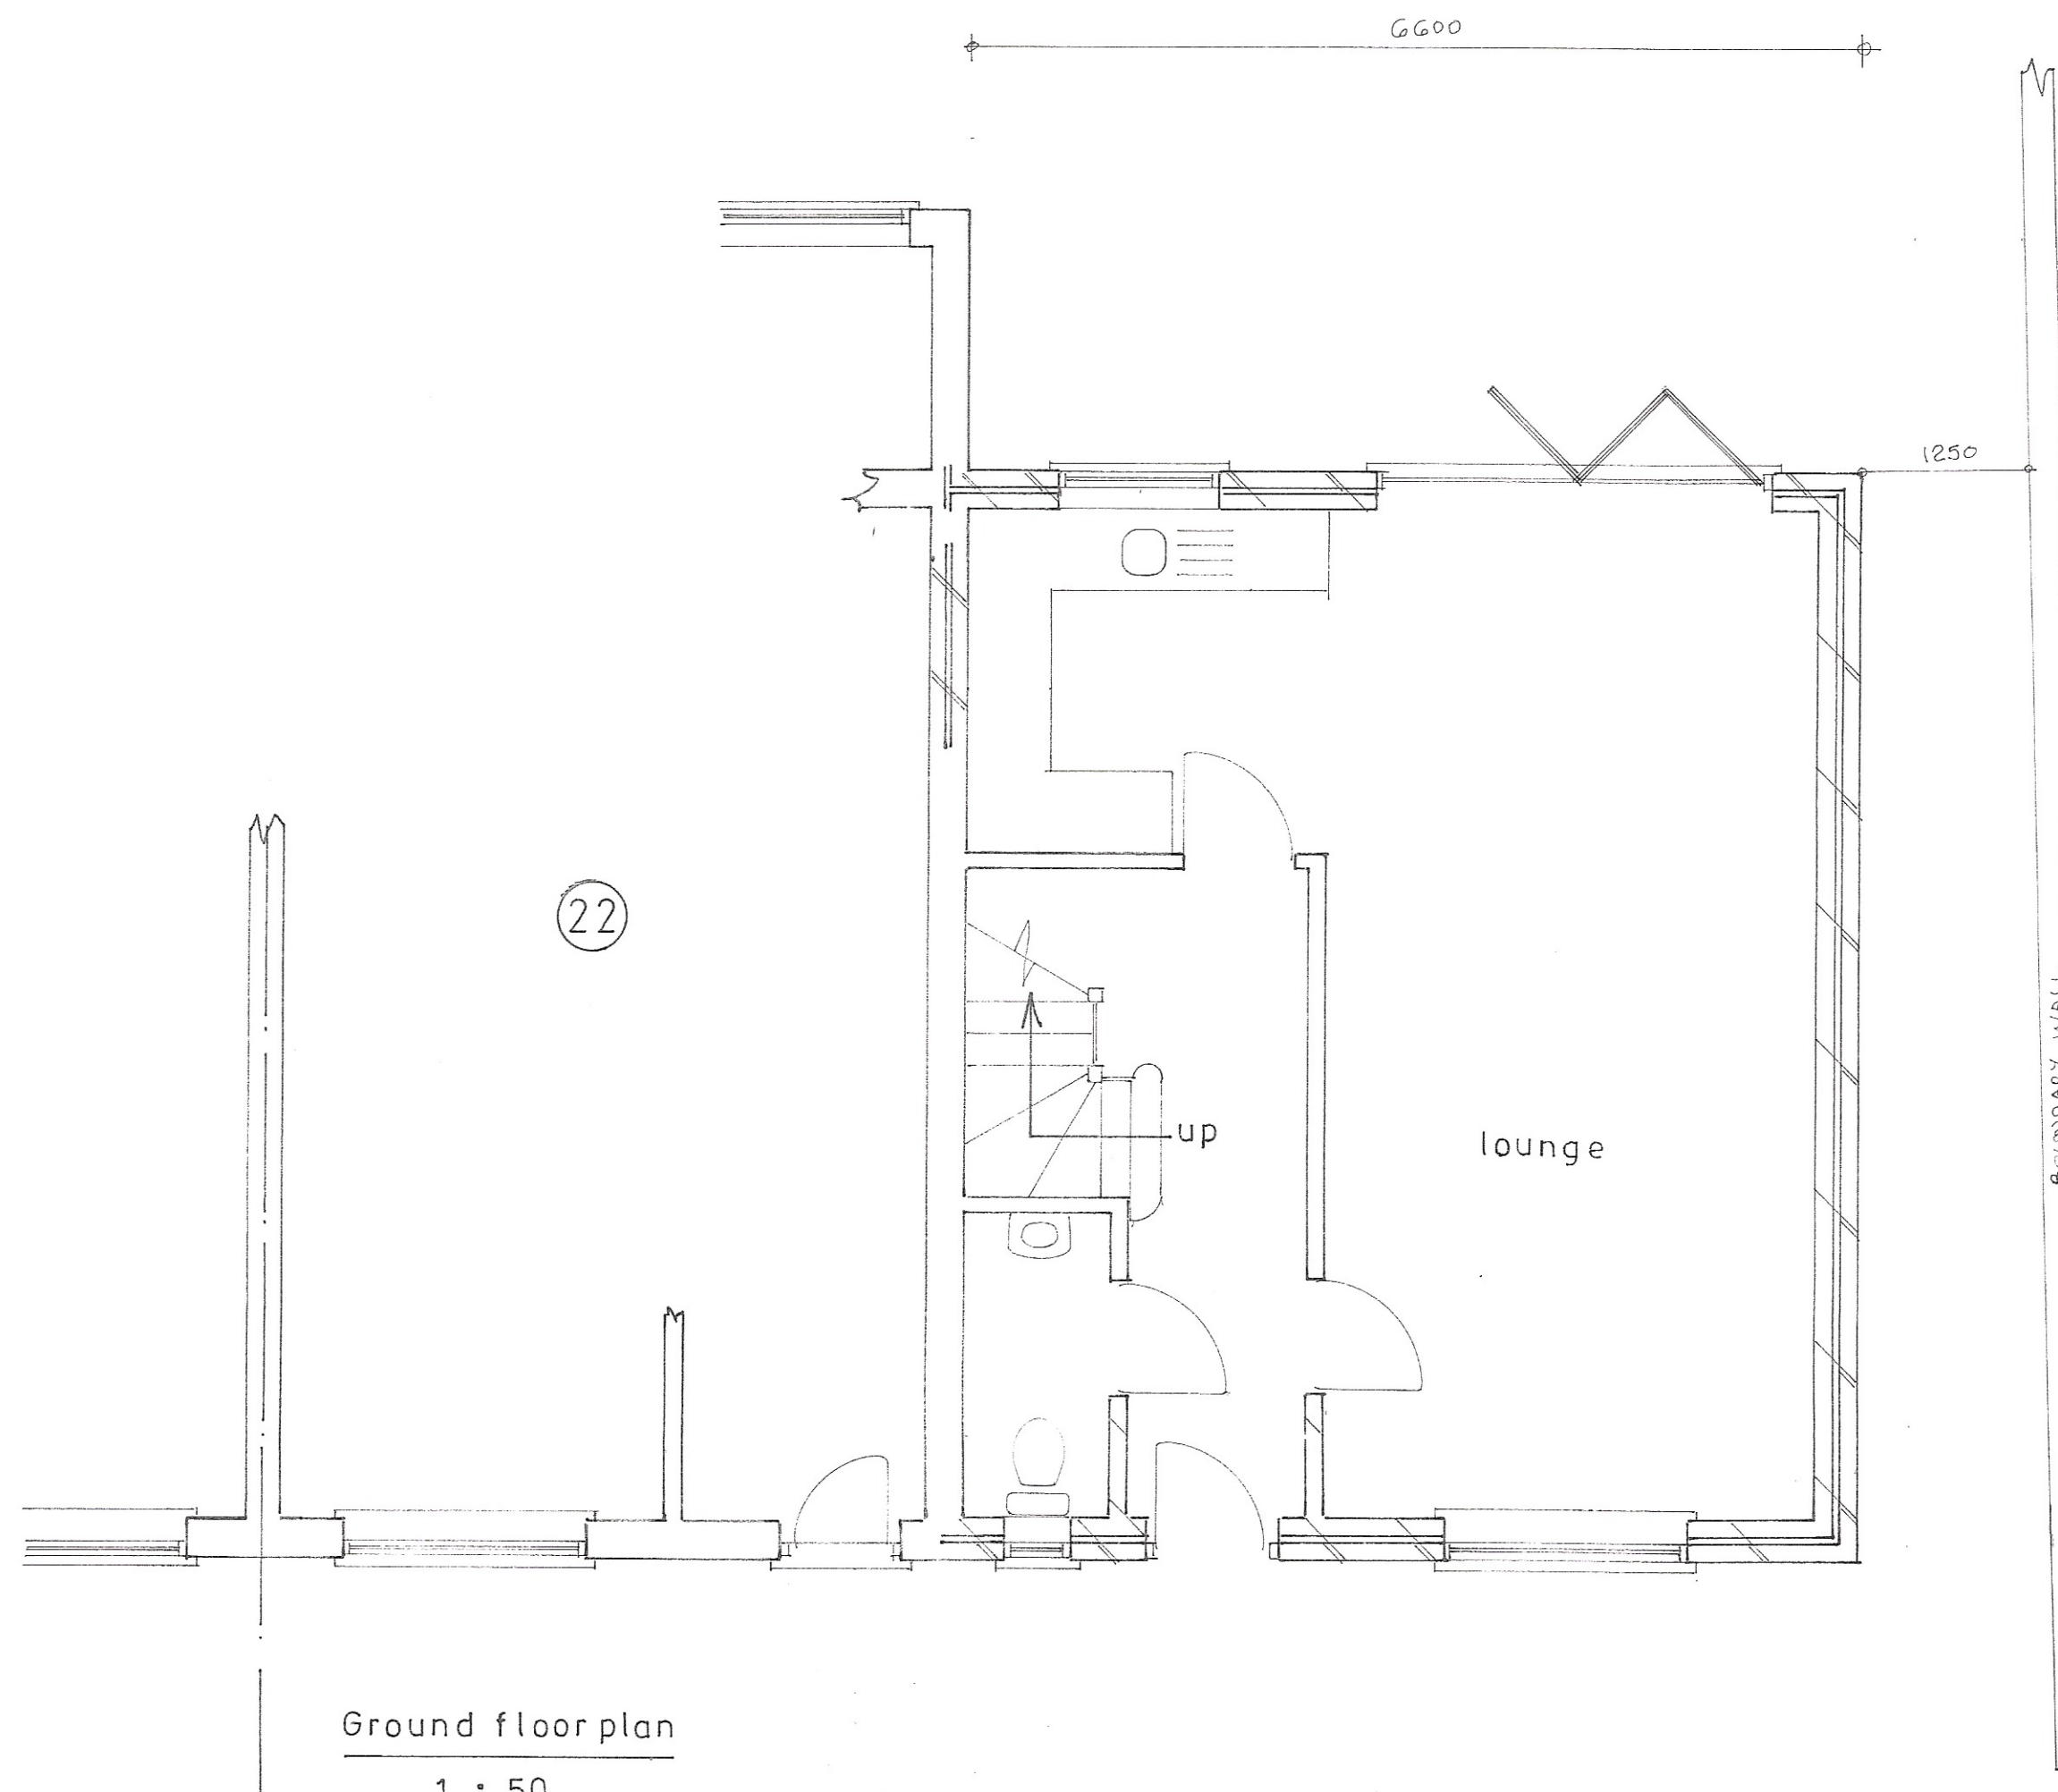

Ground floor plan
1 : 50

Proposed

PROPOSED END OF TERRACE DWELLING ADJ. 22, OSPREY GARDENS, BERSTED
FOR MR. M. HAWES.



Bryan Butcher
Rainbow Cottage
Nyetimber Lane
Bognor Regis PO21 3JX
01243 266871
07973 233442
bryan.butcher@btinternet.com
www.bryanbutcher.com