



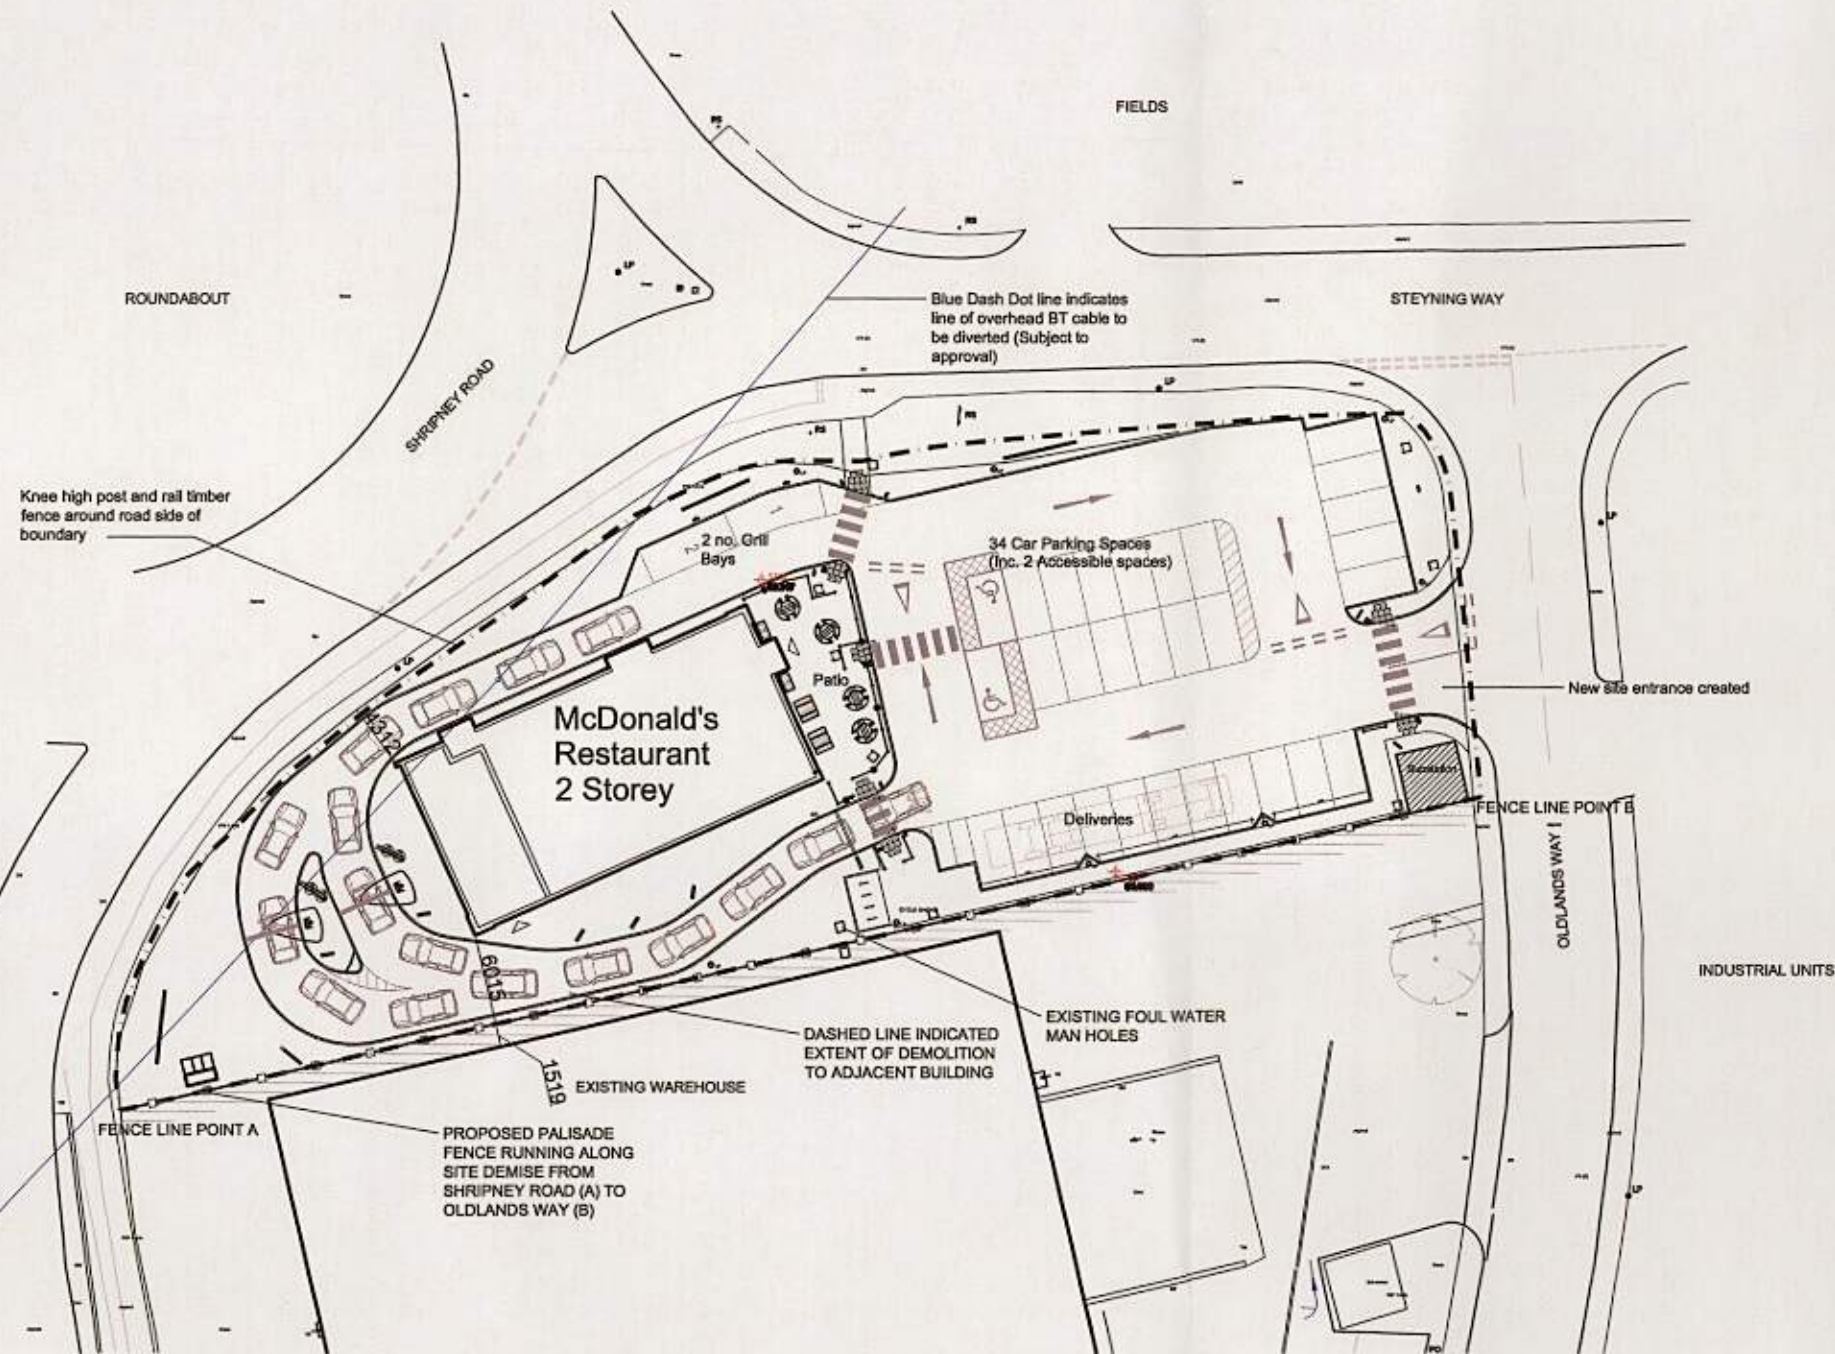

BLOCK PLAN

SCALE BAR

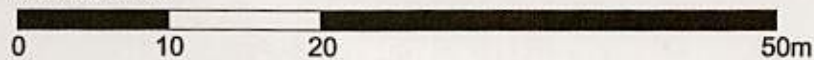

AEW Architects
Century Buildings
15, Mary's Passage
Manchester M3 2DQ
T: +44 (0) 161 214 4070
F: +44 (0) 161 214 4371



Notes:

All drawings to be read in conjunction with all other drawings as noted on issue sheet.

Drawing based on Glanvilles Topographical Survey numbered MD8110788/100.

Extent of McDonald's demise indicated thus:

SITE FINISHES	
PERIMETER FENCE	Post and Barrier fence
BOUNDARY WALL	N/A
CAR PARK FINISH	Tarmac
DRIVE THRU FINISH	Printed Concrete
PATIO FINISH	Marshall's Paviments
FOOTPATHS	Tarmac
SOFT LANDSCAPING	Grass

REV.	DATE	DESCRIPTION	BY	CHECKED
K	13.11.12	BSS layout shown, surroundings revised to suit	BC	JC
J	06.09.12	McDonald's Demise revised to suit Highways Demise. Revised to construction stage	BC	JC
H	18.05.12	Examination strip indicated	BC	AC
G	01.05.12	Demise line revised to suit highways information	BC	JC
F	18.04.12	2 No man hole covers shown either side of proposed fence. Hatch and dimension indicated between existing building line and fence.	BC	JC
E	16.04.12	Palisade fence indicated to south of site along demise line, labelled A-B	BC	JS
D	19.03.12	Demolished line of existing building shown	BC	JS
C	14.02.12	Soft landscaping shown to westhouse side of Drive-thru. Electrical substation added at site entrance	BC	JC
B	07.02.12	Cycle racks relocated to location shown as AOL request	BC	AKS
A	07.02.12	3 No cycle racks added and 2 no motorcycle bays added	BC	AKS

GENERAL NOTES:
All works are to be undertaken in accordance with the Building Regulations and the latest British Standards.
All proprietary materials and products are to be used strictly in accordance with the manufacturers recommendations.
All dimensions to be checked on site prior to construction.

PROPOSED DEVELOPMENT AT	STORE No
Bognor Shripney Road	8584

ON BEHALF OF :-
McDonald's Restaurants Ltd

DRAWING TITLE :-
Block Plan

DRAWN BY	CHECKED BY	DRAWING No.	REV No.
BC	JC	4912_8584_0002	K
SCALE & SIZE	DATE		
1:500@A3	16.01.12		



AEW Architects
Century Buildings
15, Mary's Passage
Manchester M3 2DQ
T: +44 (0) 161 214 4070
F: +44 (0) 161 214 4371



CONSTRUCTION

