


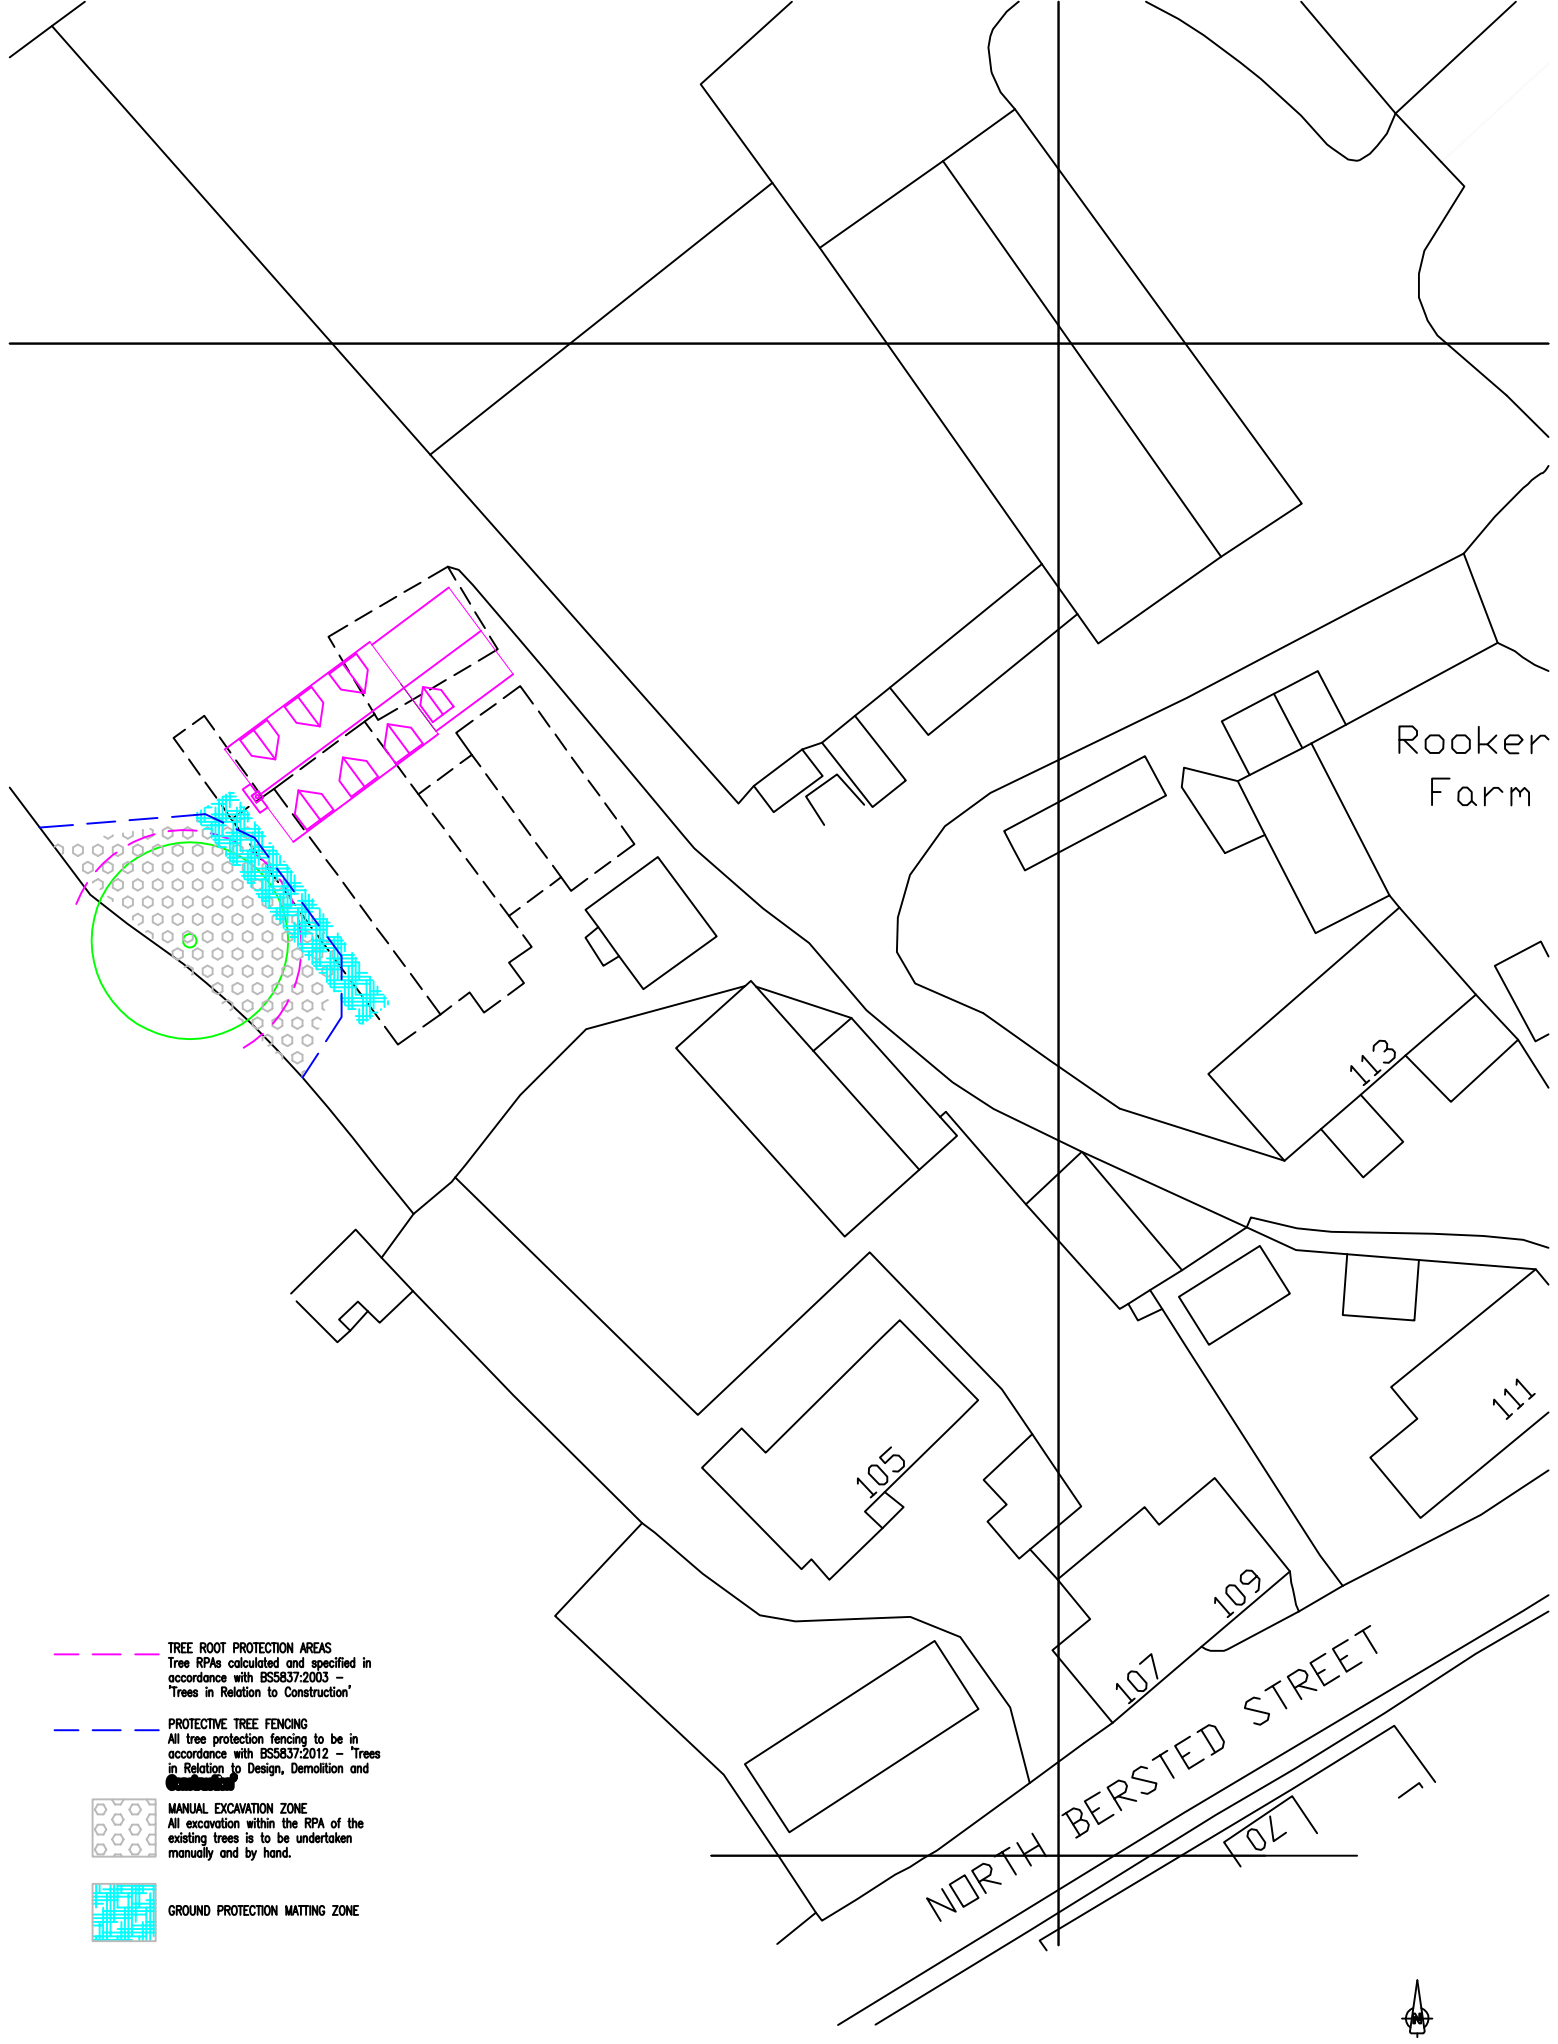

-  **TREE ROOT PROTECTION AREAS**
Tree RPA's calculated and specified in accordance with BS5837:2003 - 'Trees in Relation to Construction'
-  **PROTECTIVE TREE FENCING**
All tree protection fencing to be in accordance with BS5837:2012 - 'Trees in Relation to Design, Demolition and Construction'
-  **MANUAL EXCAVATION ZONE**
All excavation within the RPA of the existing trees is to be undertaken manually and by hand.
-  **GROUND PROTECTION MATTING ZONE**