



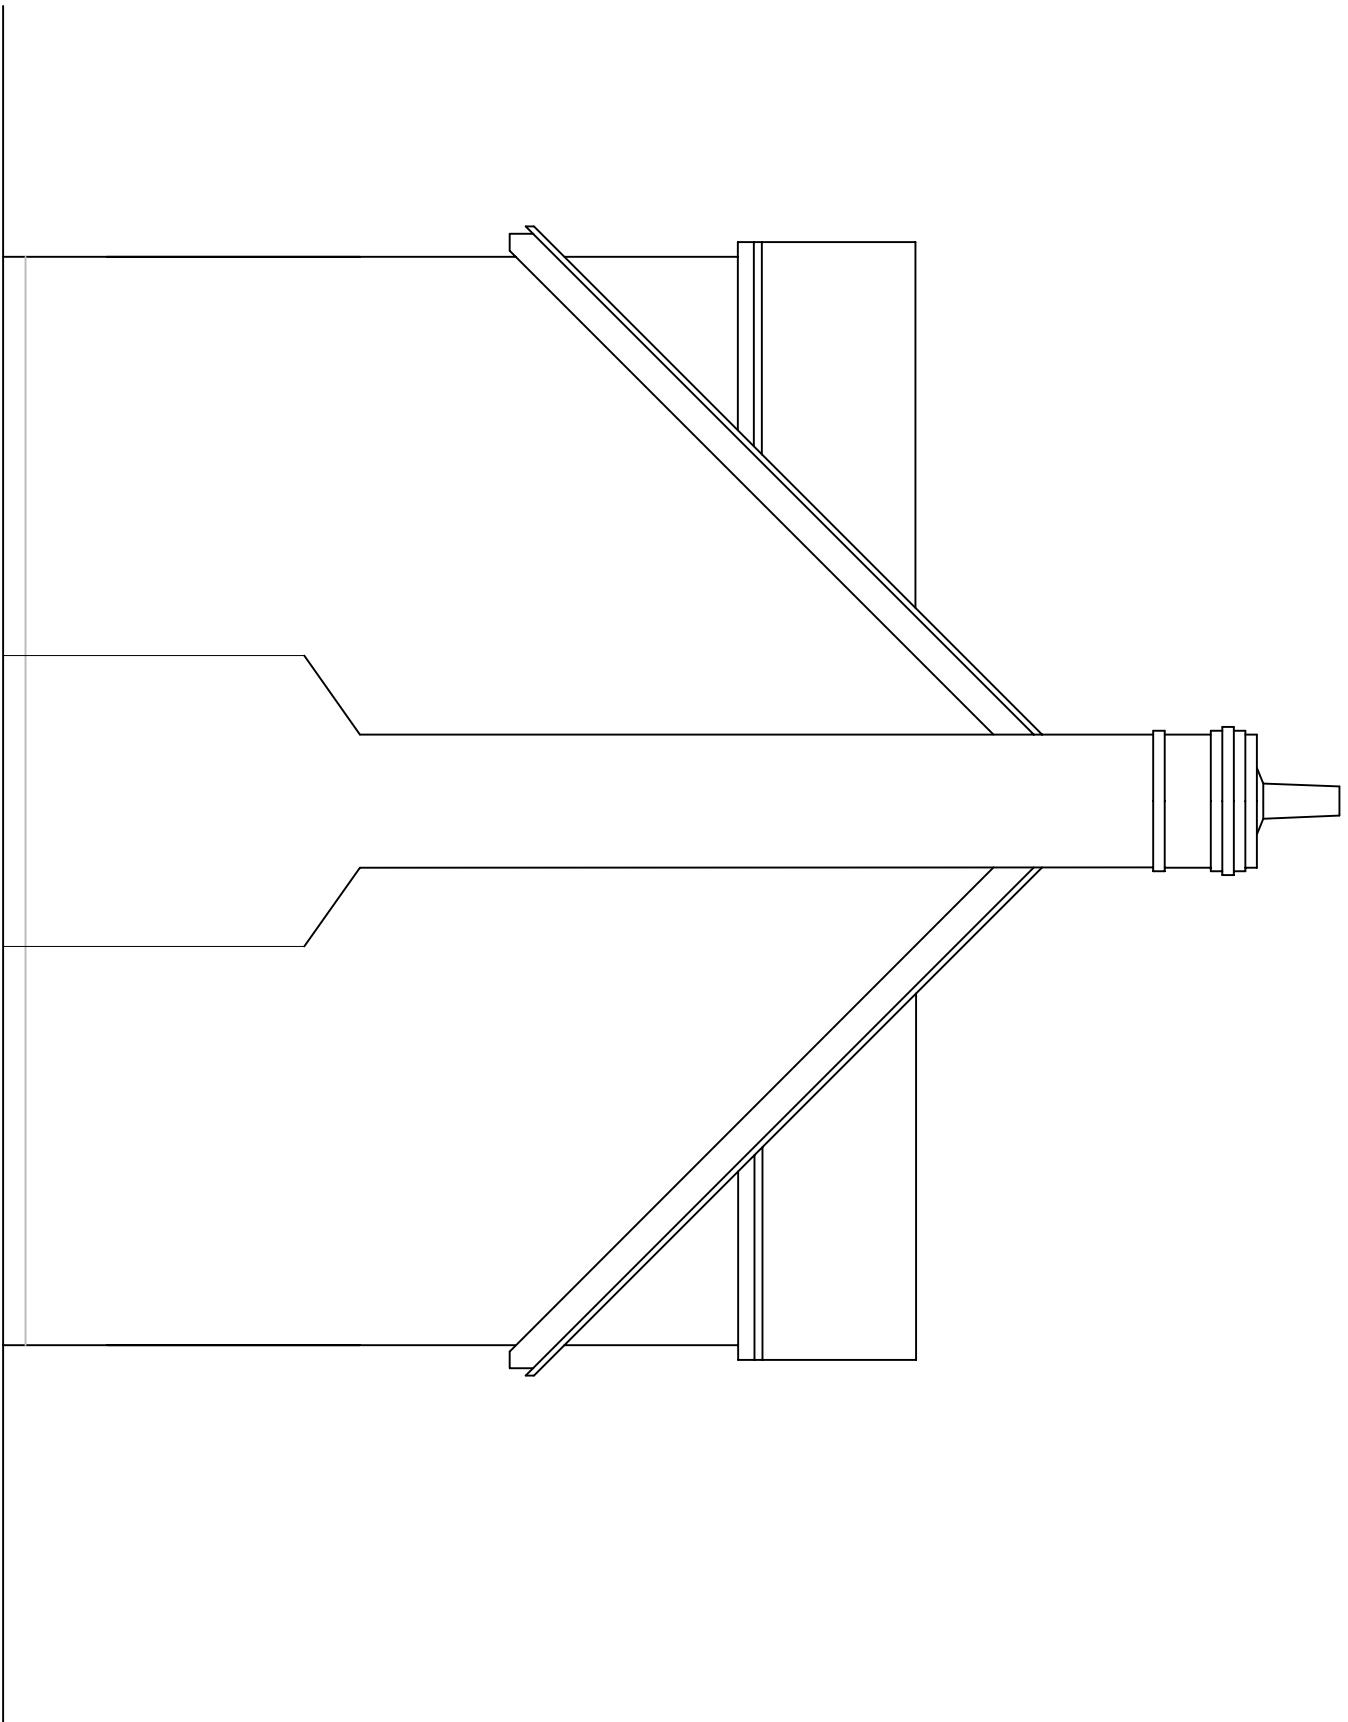


FRONT (EAST)

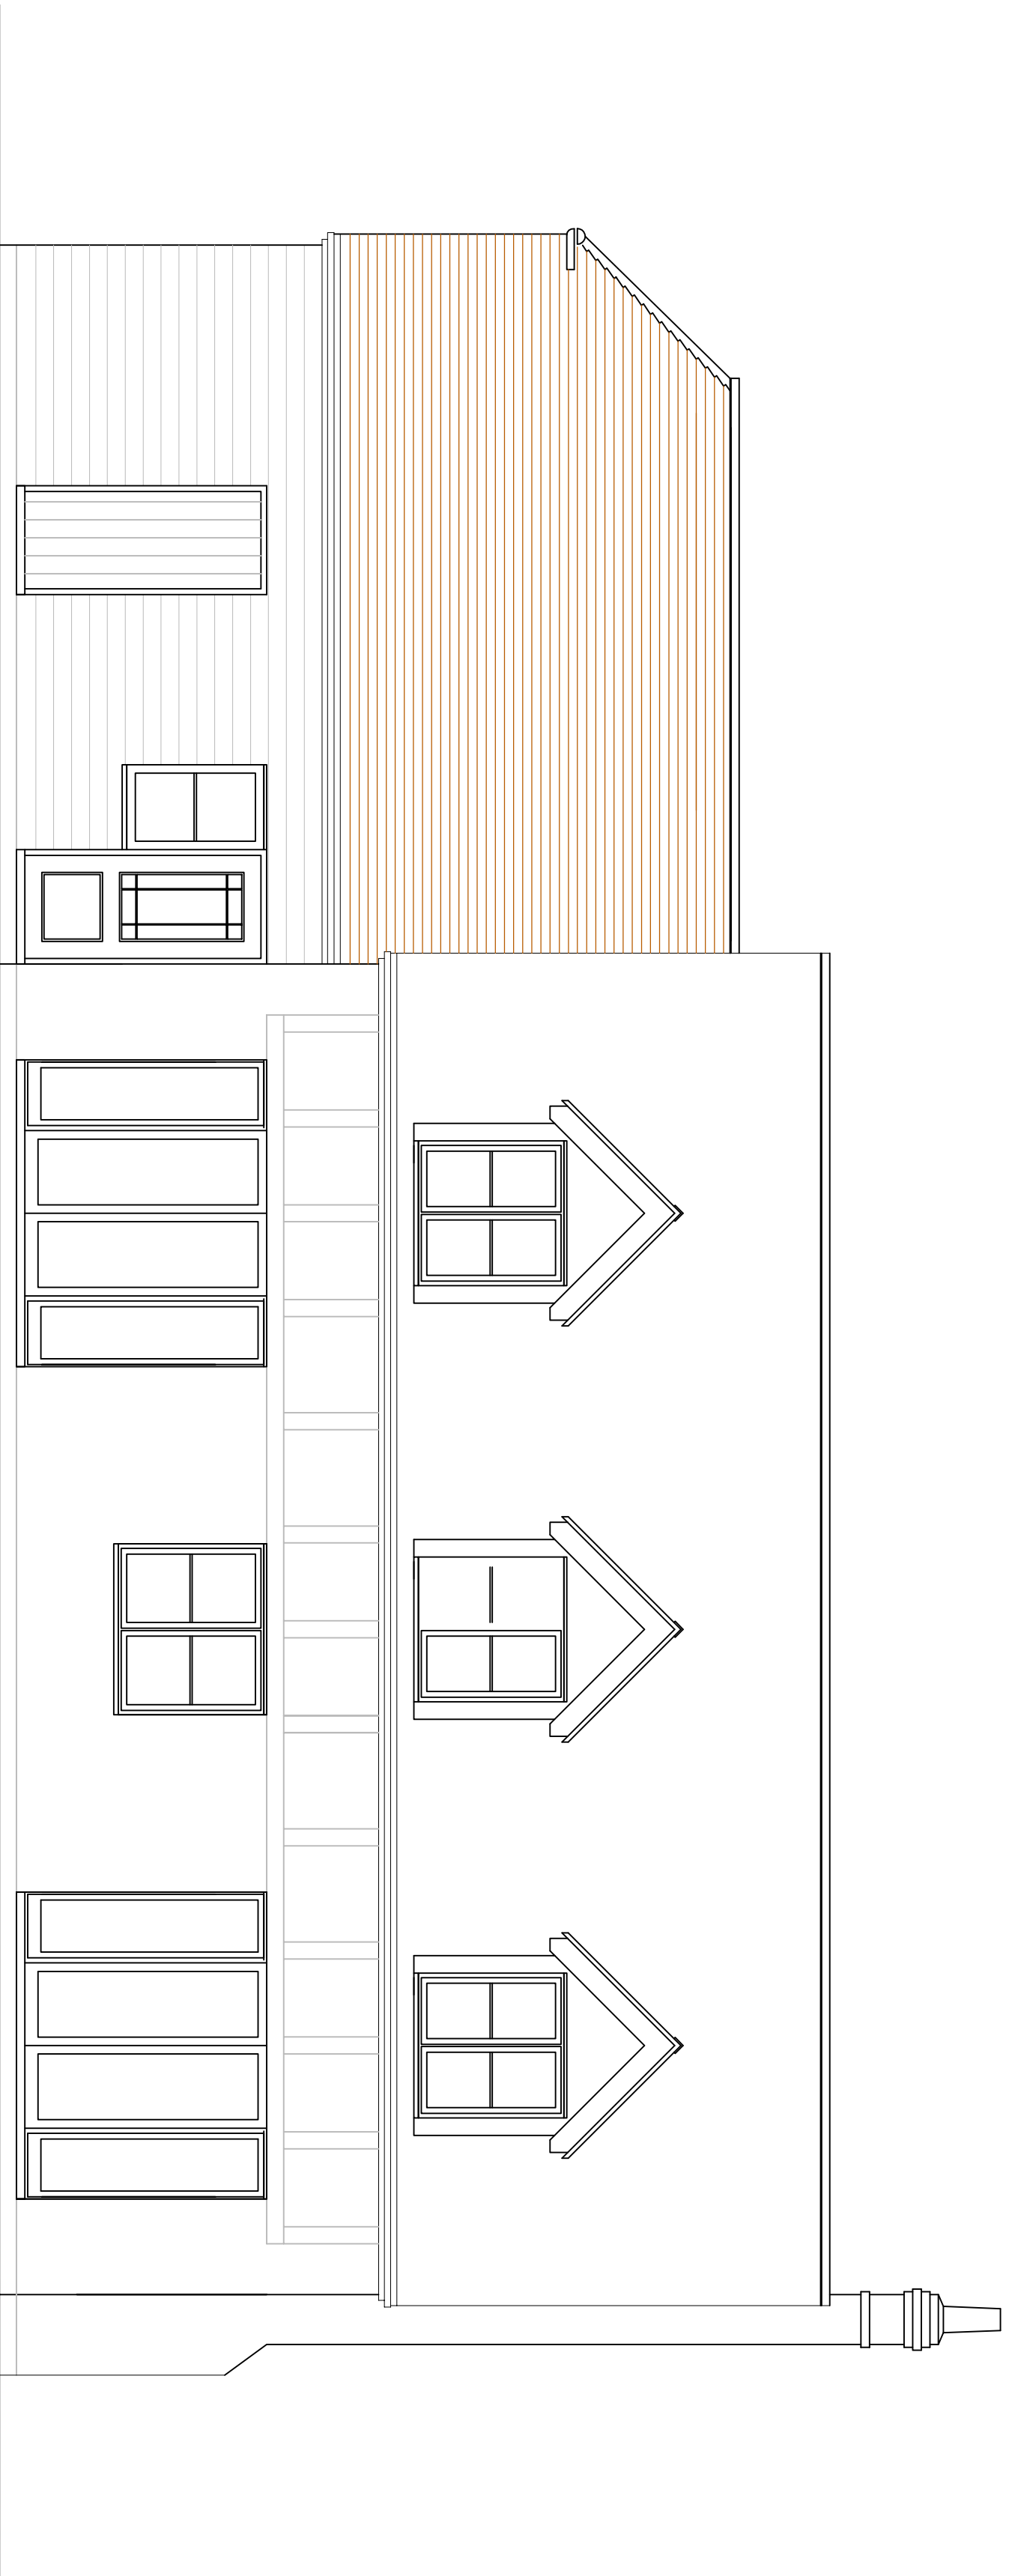

SOUTH



WEST

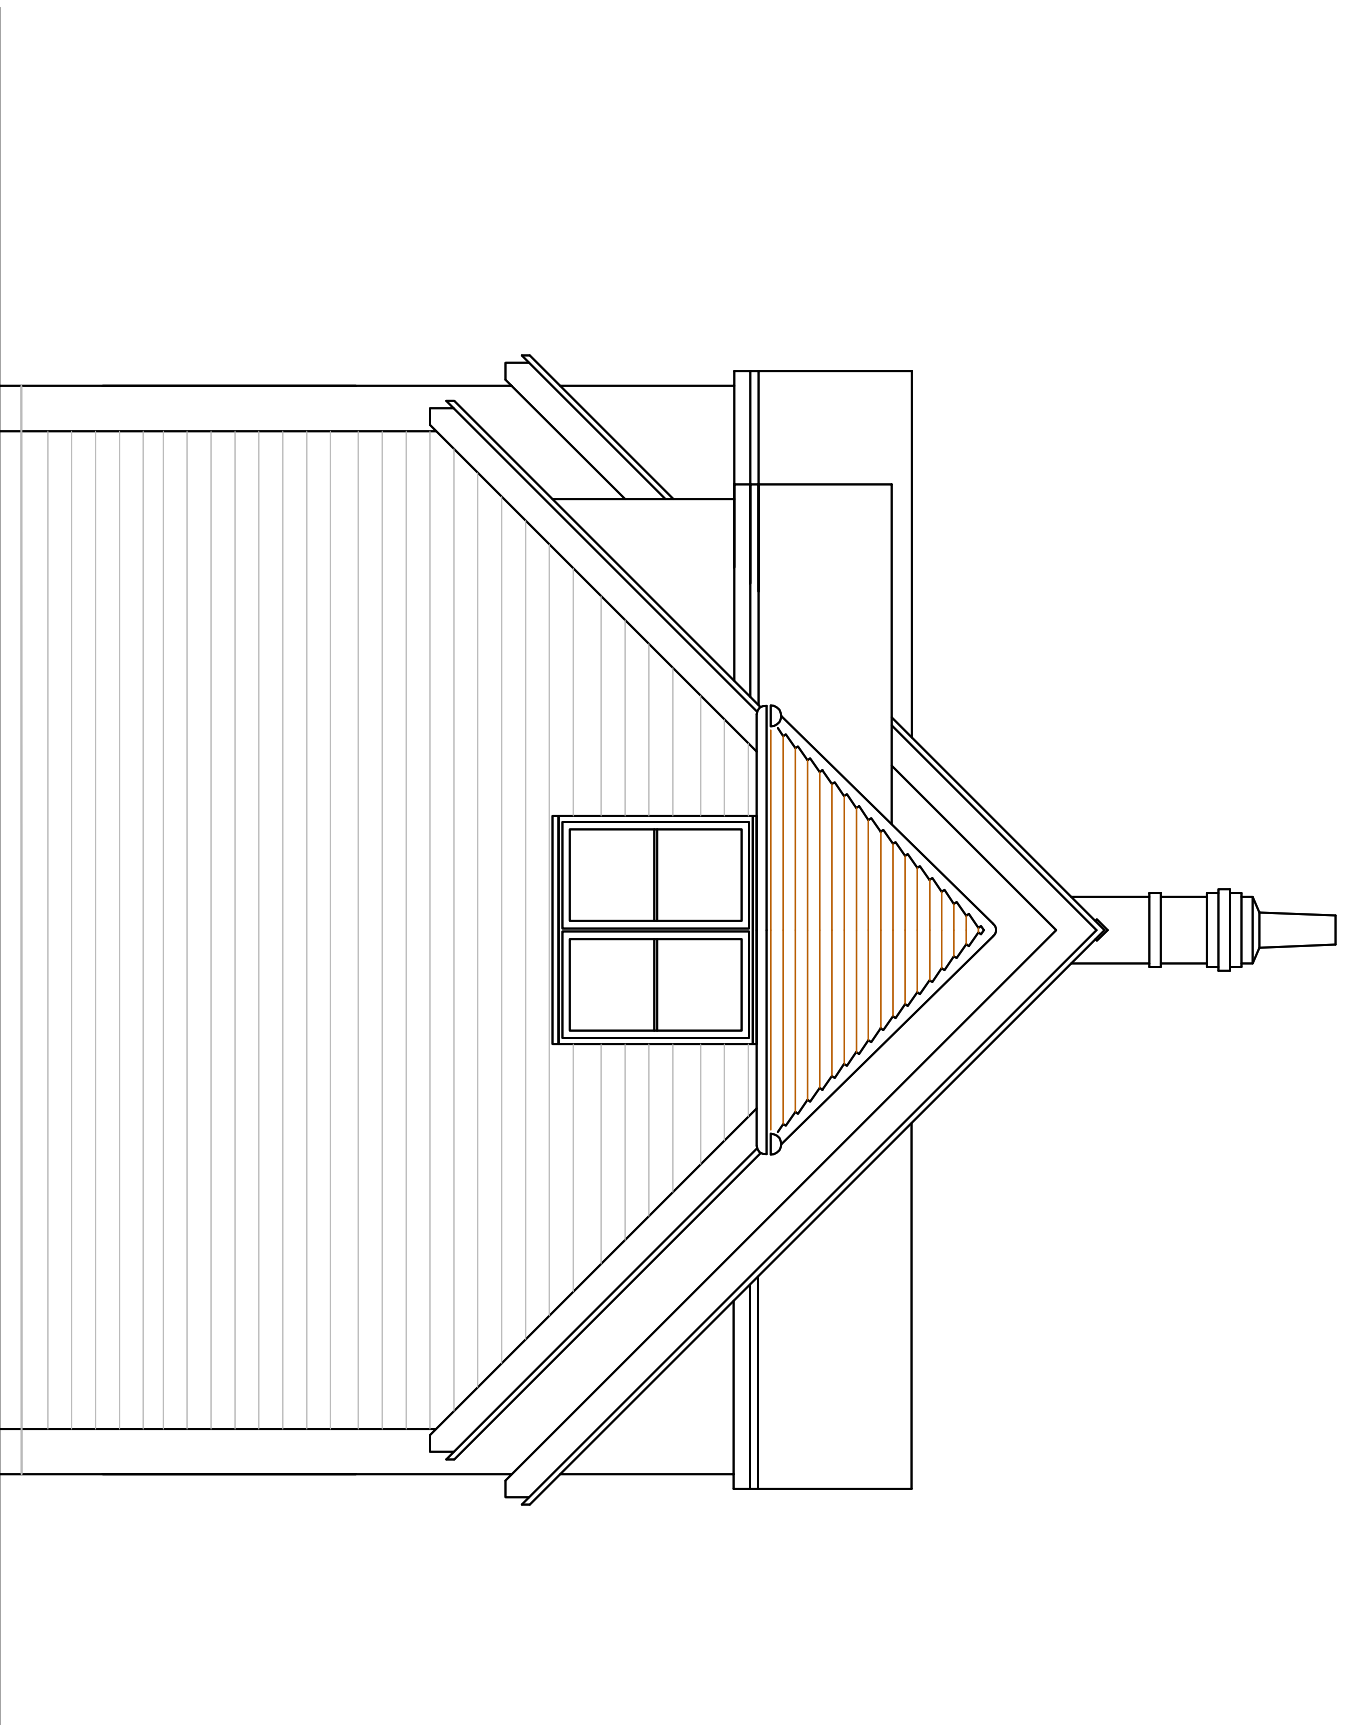

NORTH

| CLIENT   | PROJECT                             |
|----------|-------------------------------------|
| Tim Hall | Rear of 105<br>North Bersted Street |

| TITLE               |
|---------------------|
| Proposed Elevations |

| STATUS     | DRAWN BY  | REVIEWED BY    |
|------------|-----------|----------------|
| PLANNING   | SJ        | SJ             |
| DATE       | SCALE     | DRAWING NUMBER |
| 09.12.2019 | 1:50 @ A1 | 6              |