

LIST OF INFORMANTS :

-
-
-
-

REVISIONS

-



DATE

-

DRN REV

- -

This drawing contains critical information in colour. To ensure this information is legible, only print or copy this drawing in full colour.

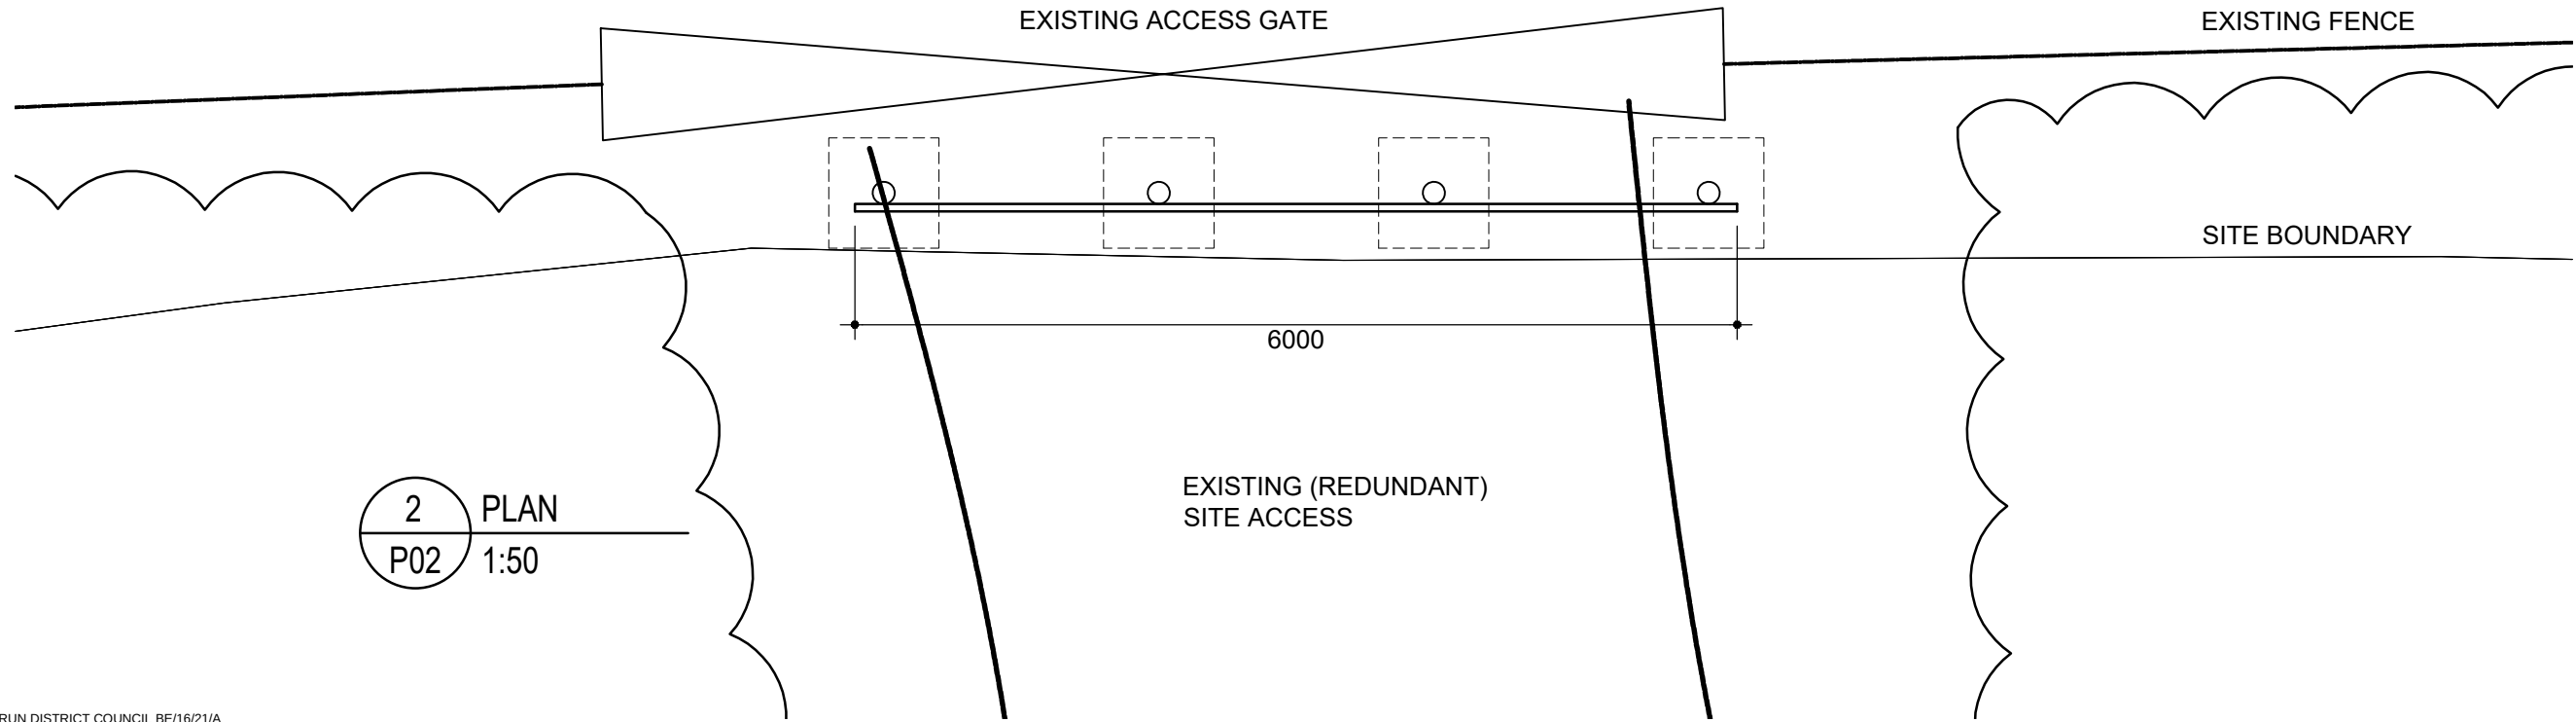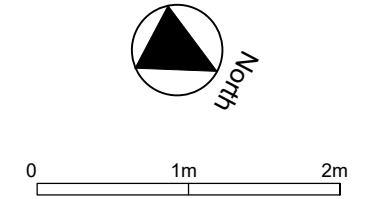

MountfordPigott
Architecture Masterplanning Design

SALTBOX
BOGNOR REGIS
ADVERTISEMENT BOARD
PLAN AND ELEVATION
1744-VB-P02

1:50@A3
DRAWN BY MW

26.01.21