


Copyright of this drawing is the property of Urban Edge Architecture Limited. It must not be reproduced or amended nor used in the execution of any works whether in conjunction with the proposed works for which it is prepared or otherwise without the express consent in writing of Urban Edge Architecture Limited.

Urban Edge Architecture Limited
One Scotgate Mews, Scotgate,
Stamford, Lincolnshire, PE9 2FX.


Tel. ++44 (0)1780 755665
Fax. ++44 (0)1780 755360

THIS DRAWING IS FOR PLANNING ONLY AND IS NOT TO BE USED FOR
TENDER OR CONSTRUCTION


DRAWING TO BE READ IN COLOUR

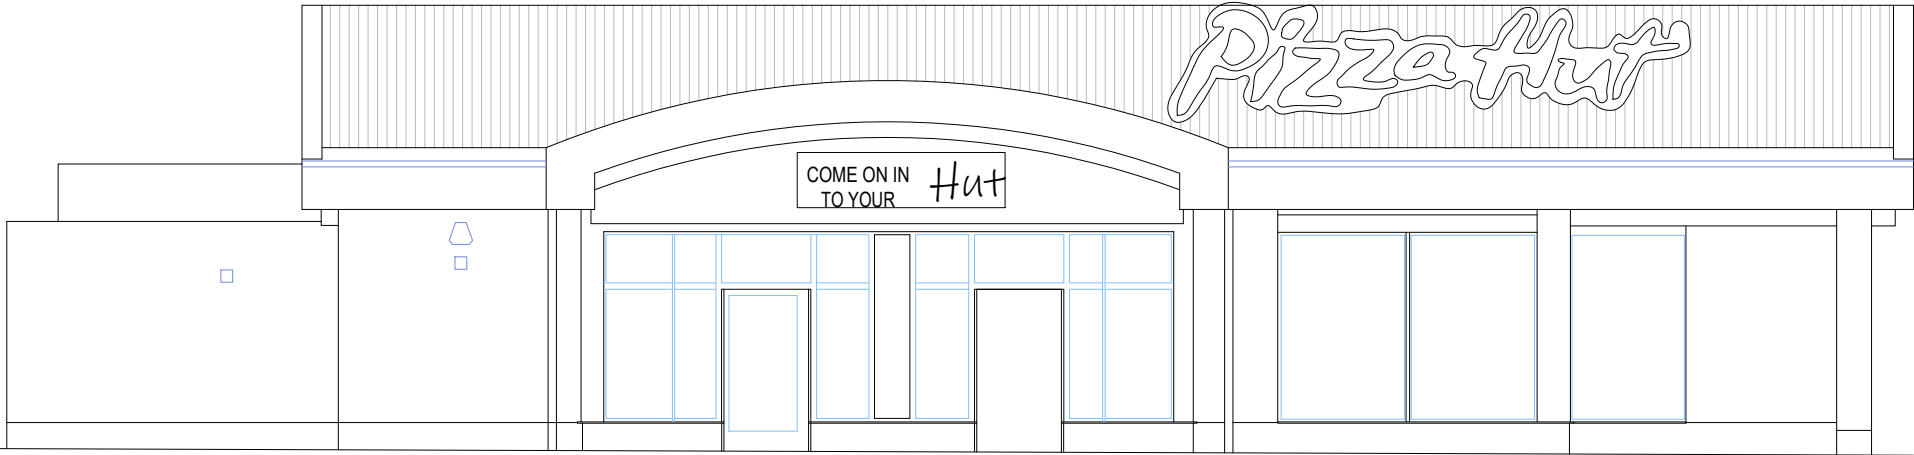


Elevation 1.

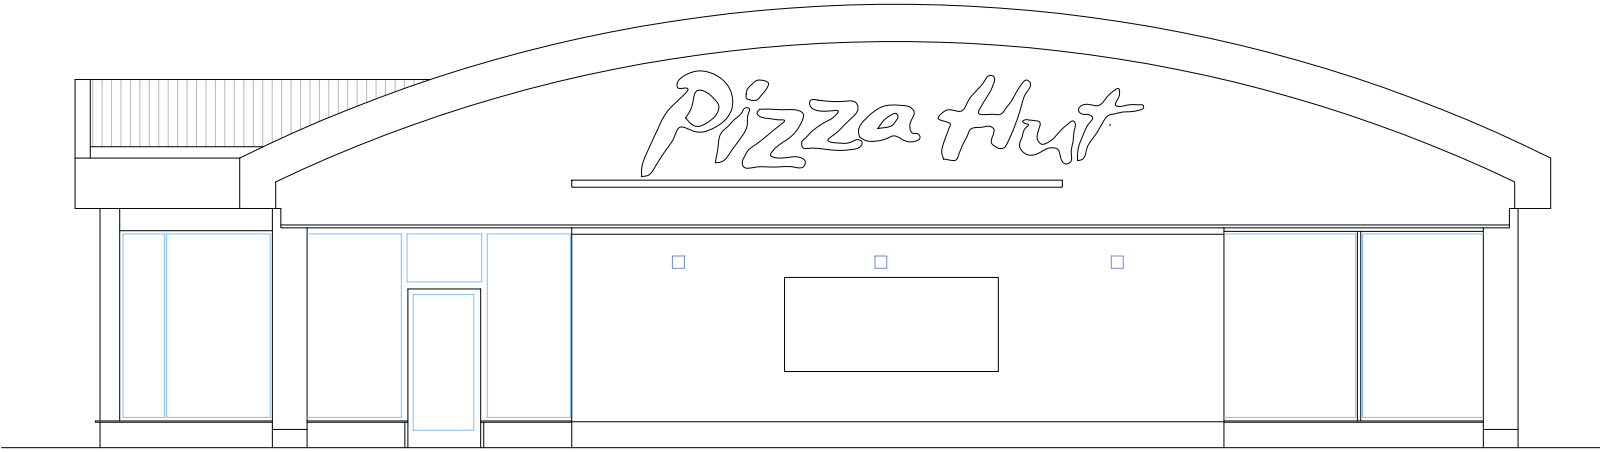

Elevation 2.

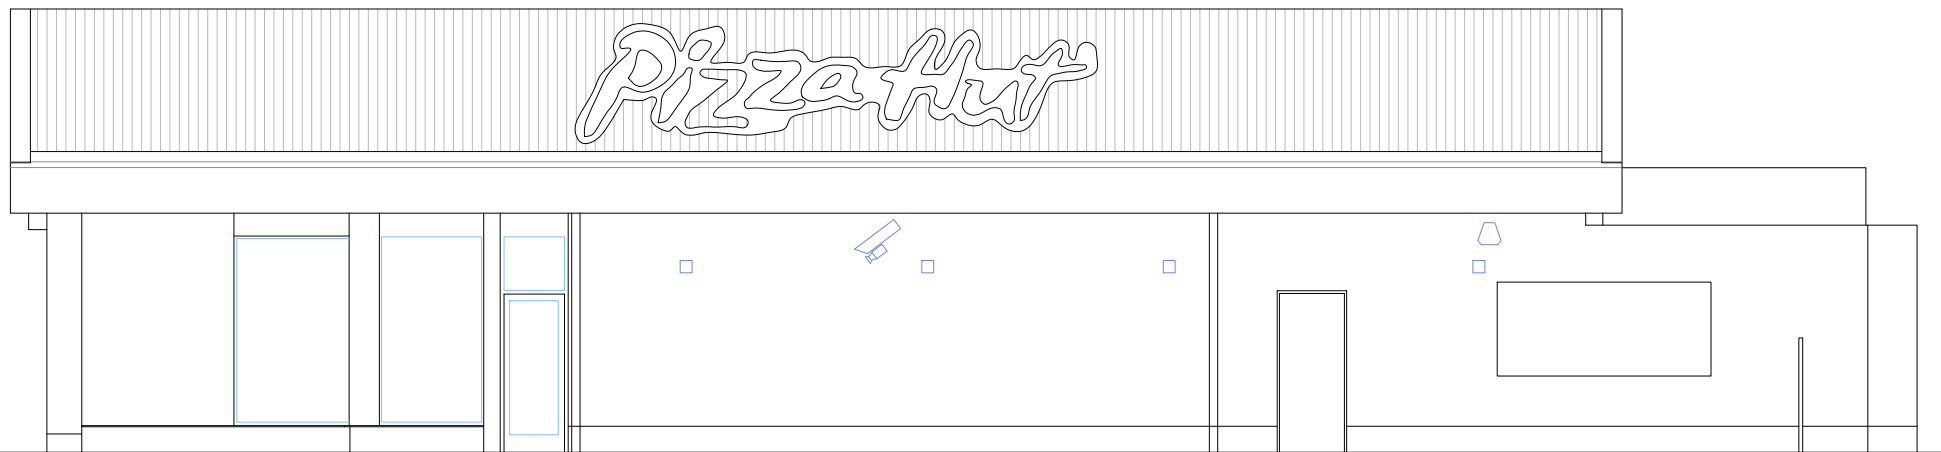

Elevation 3.

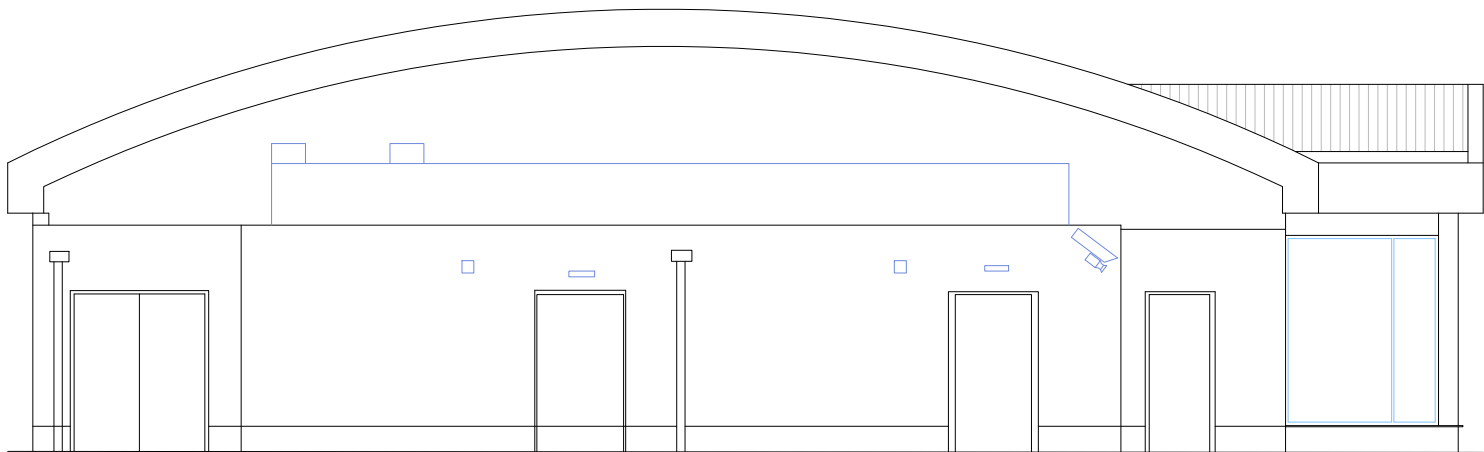

Elevation 4..

SCALE 1 : 100
SCALE 1 : 1



PLANNING

Scale 1:100 @ A2
Date JAN 2022
Project No. 2456 URB DT[08]00 04
Drawing No. D00

Drawn RPP

Revision