


Copyright of this drawing is the property of Urban Edge Architecture Limited. It must not be reproduced or amended or used in the execution of any works whether in conjunction with the proposed works for which it is prepared or otherwise without the express consent in writing of Urban Edge Architecture Limited.

Urban Edge Architecture Limited
One Scotgate Mews, Scotgate,
Stamford, Lincolnshire, PE9 2FX.


Tel. ++44 (0)1780 755665
Fax. ++44 (0)1780 755360

THIS DRAWING IS FOR PLANNING ONLY AND IS NOT TO BE USED FOR
TENDER OR CONSTRUCTION

DRAWING TO BE READ IN COLOUR

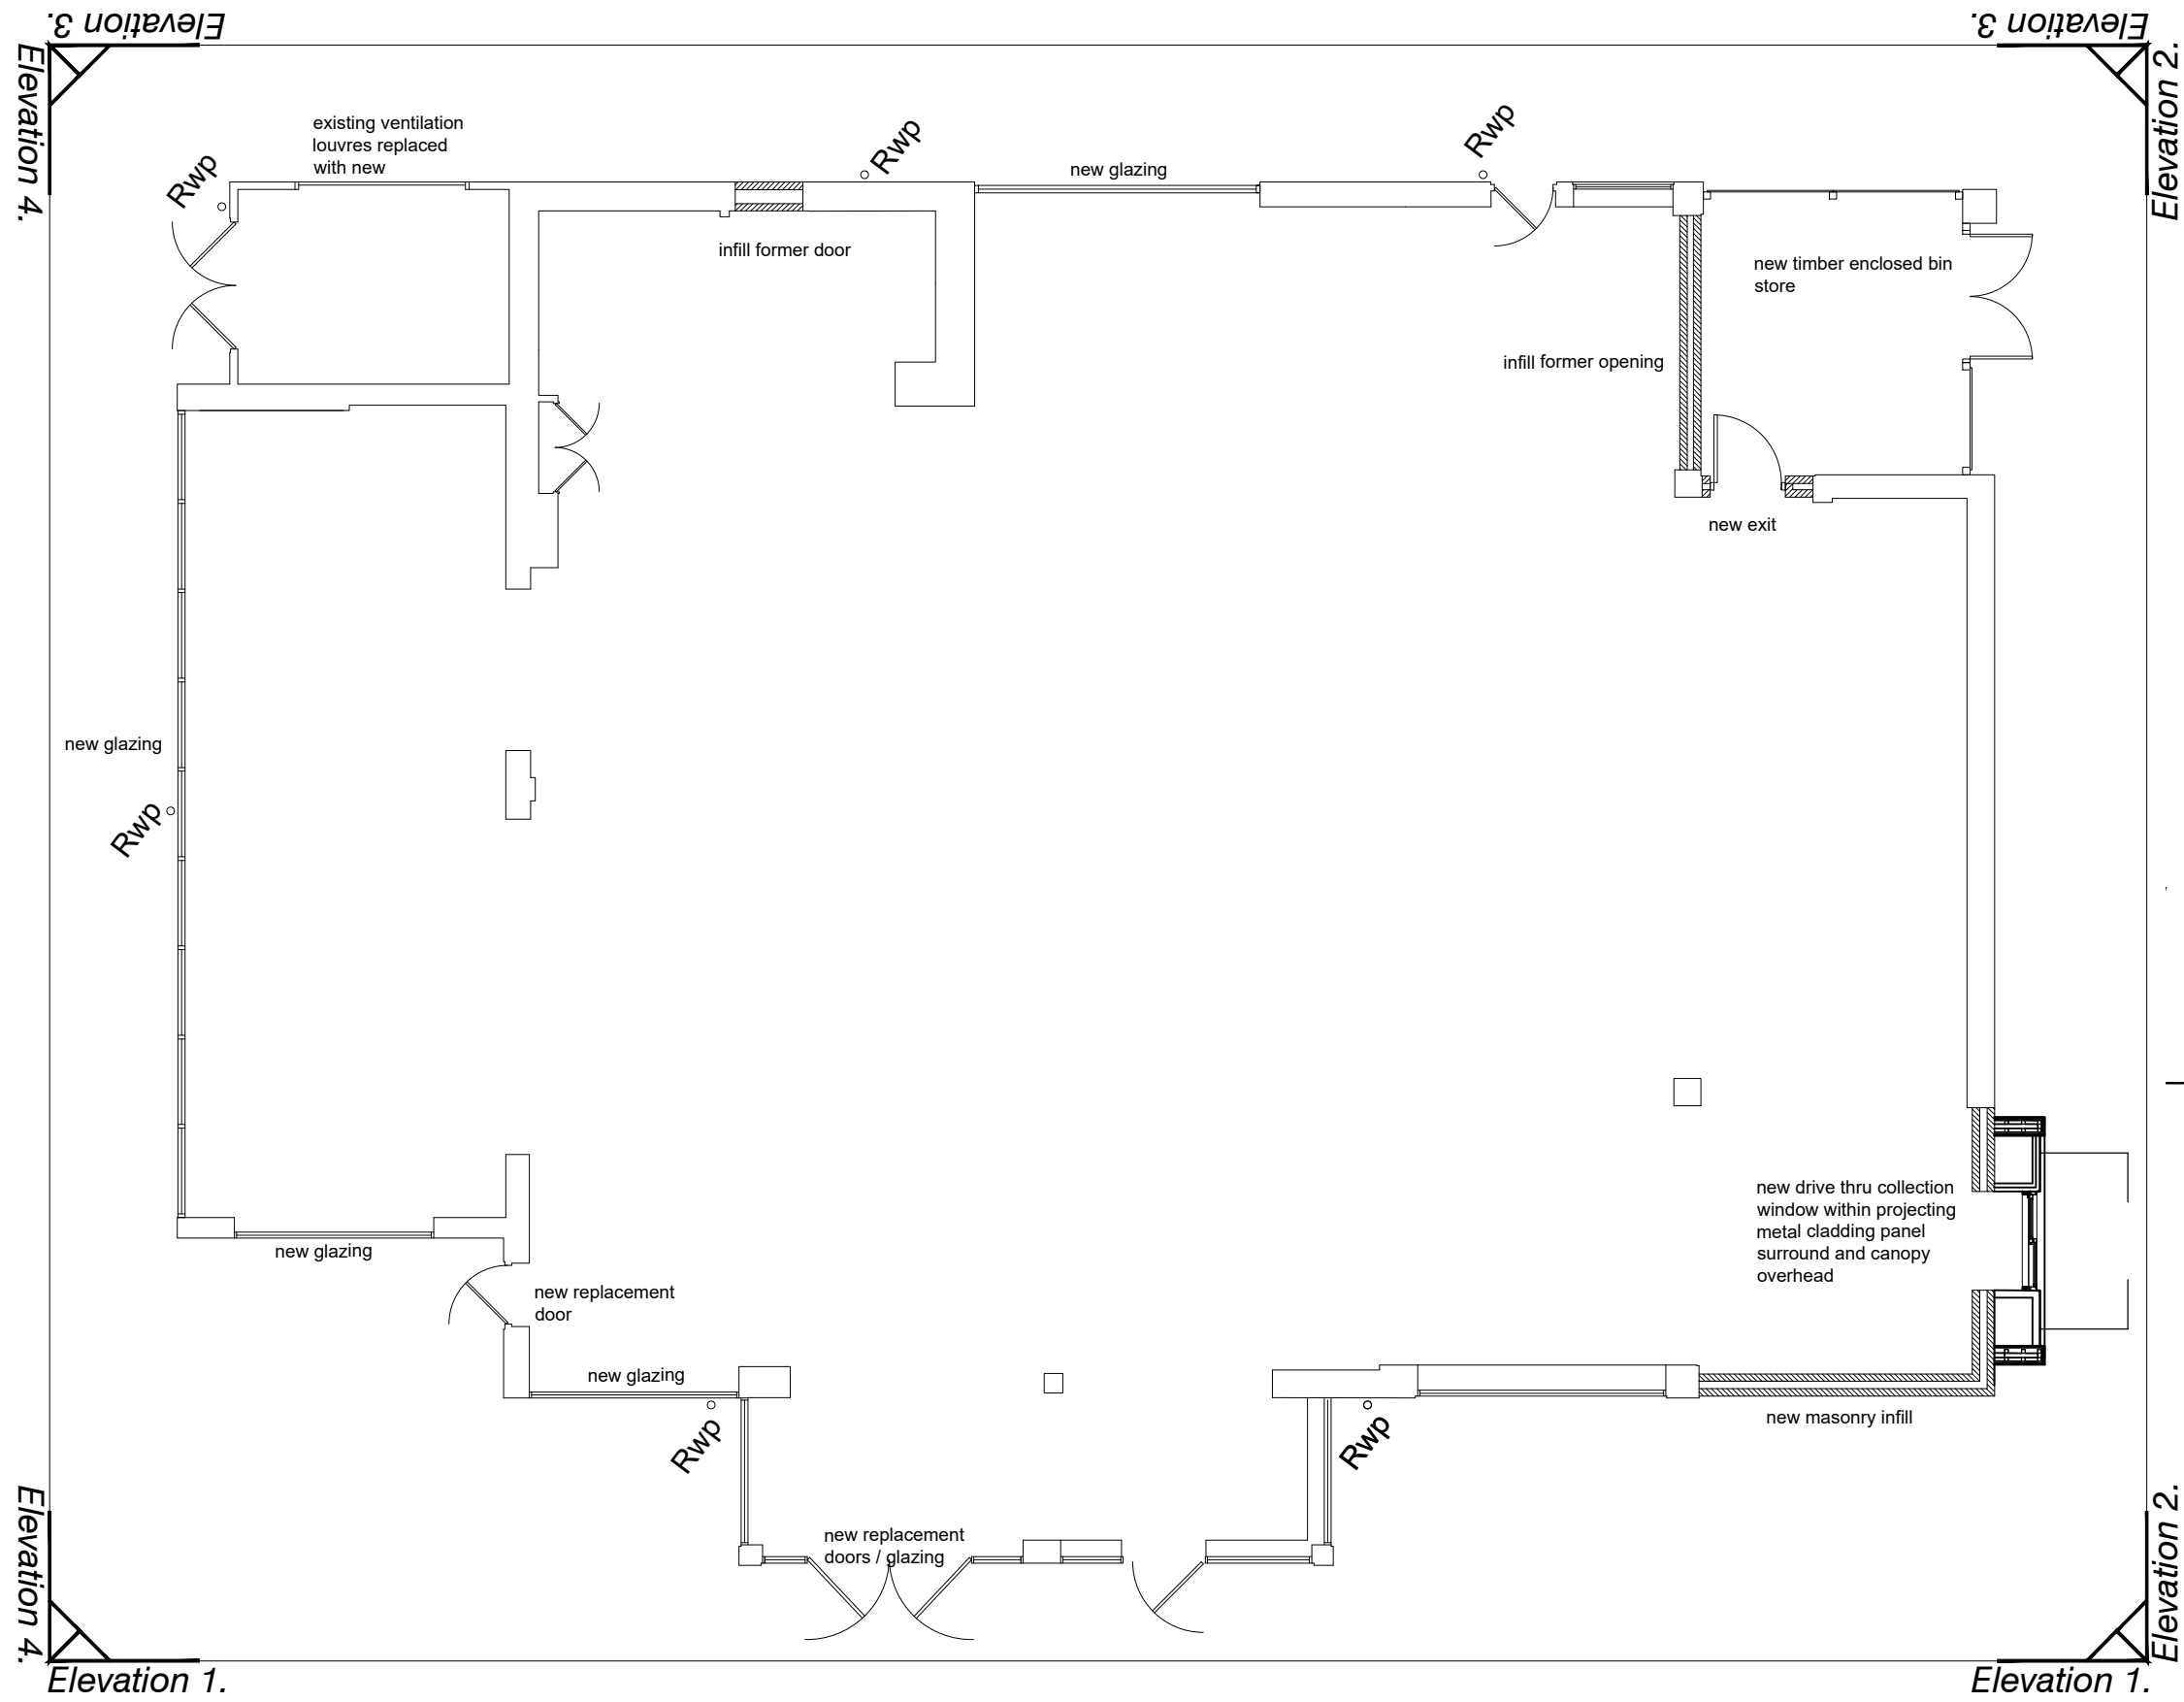

Elevation 1.

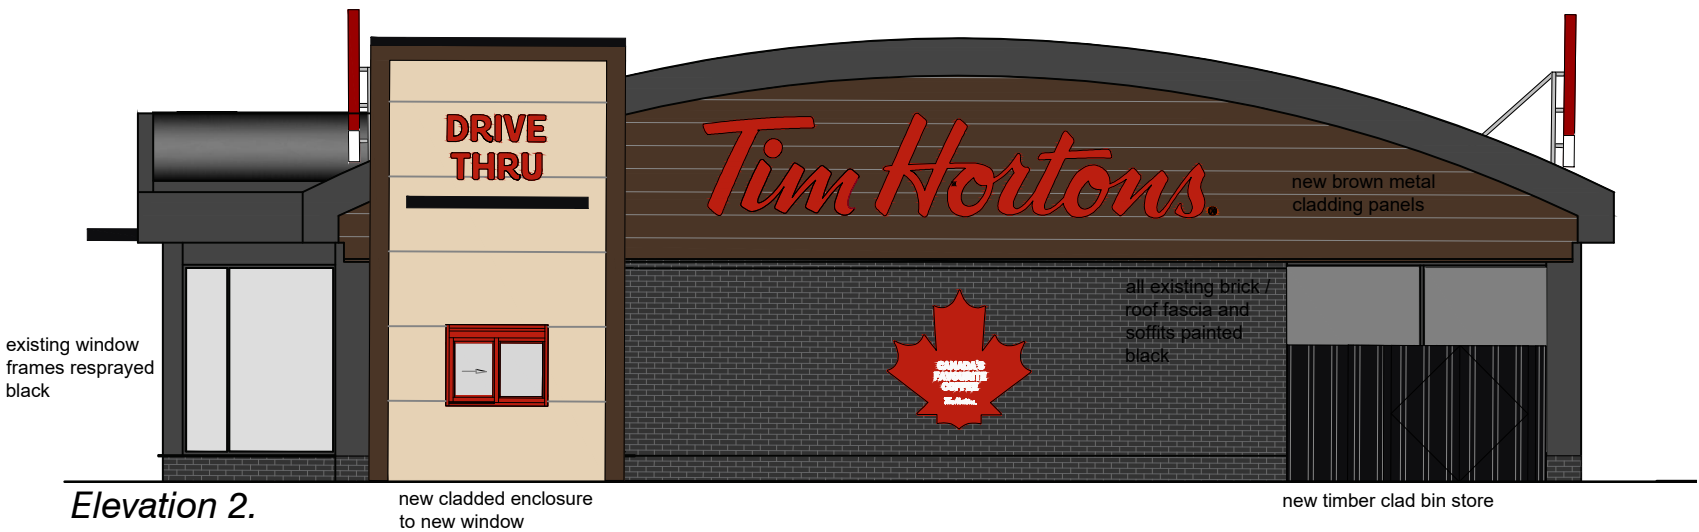

Elevation 2.



Elevation 3.



Elevation 4..

SCALE 1 : 100
SCALE 1 : 1

Revision Description Date

URBANEDGE
architecture / landscape / masterplanning

Client **BBC PENSION TRUST LIMITED**

Project **ARUN RP - BOGNOR REGIS DRIVE THRU & SITE LAYOUT AMENDMENTS**

Drawing **PROPOSED UNIT PLANS AND ELEVATIONS**

Scale 1:100 @ A2
Date JAN 2022

Drawn RPP

Project No. Drawing No.
2456 URB DT[08]00 05

Revision
D00

PLANNING