




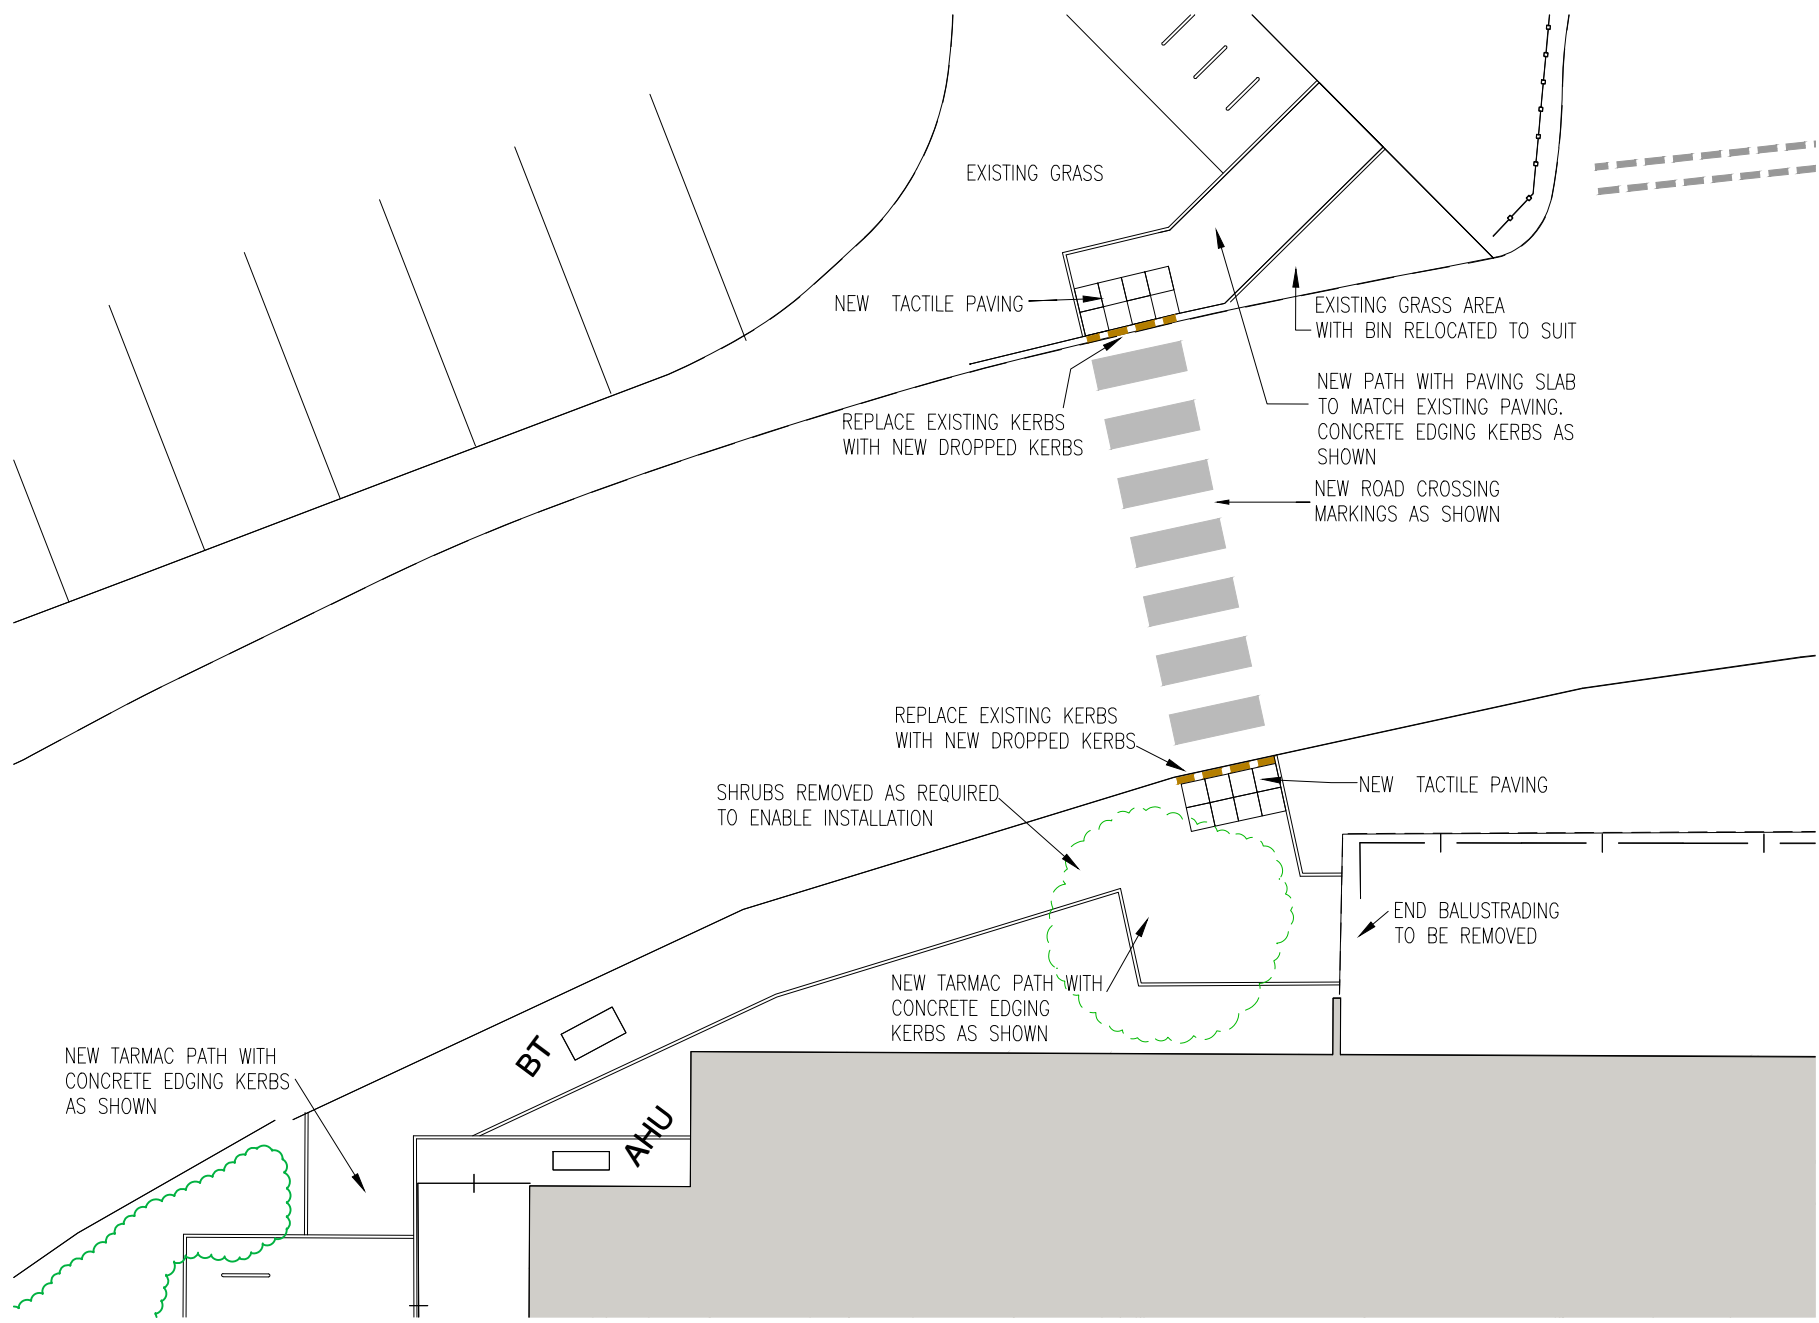


DETAIL 1 :  
PROPOSED NEW CROSSING COSTA - BURGER KING &  
NEW CYCLE SPACES 1:125

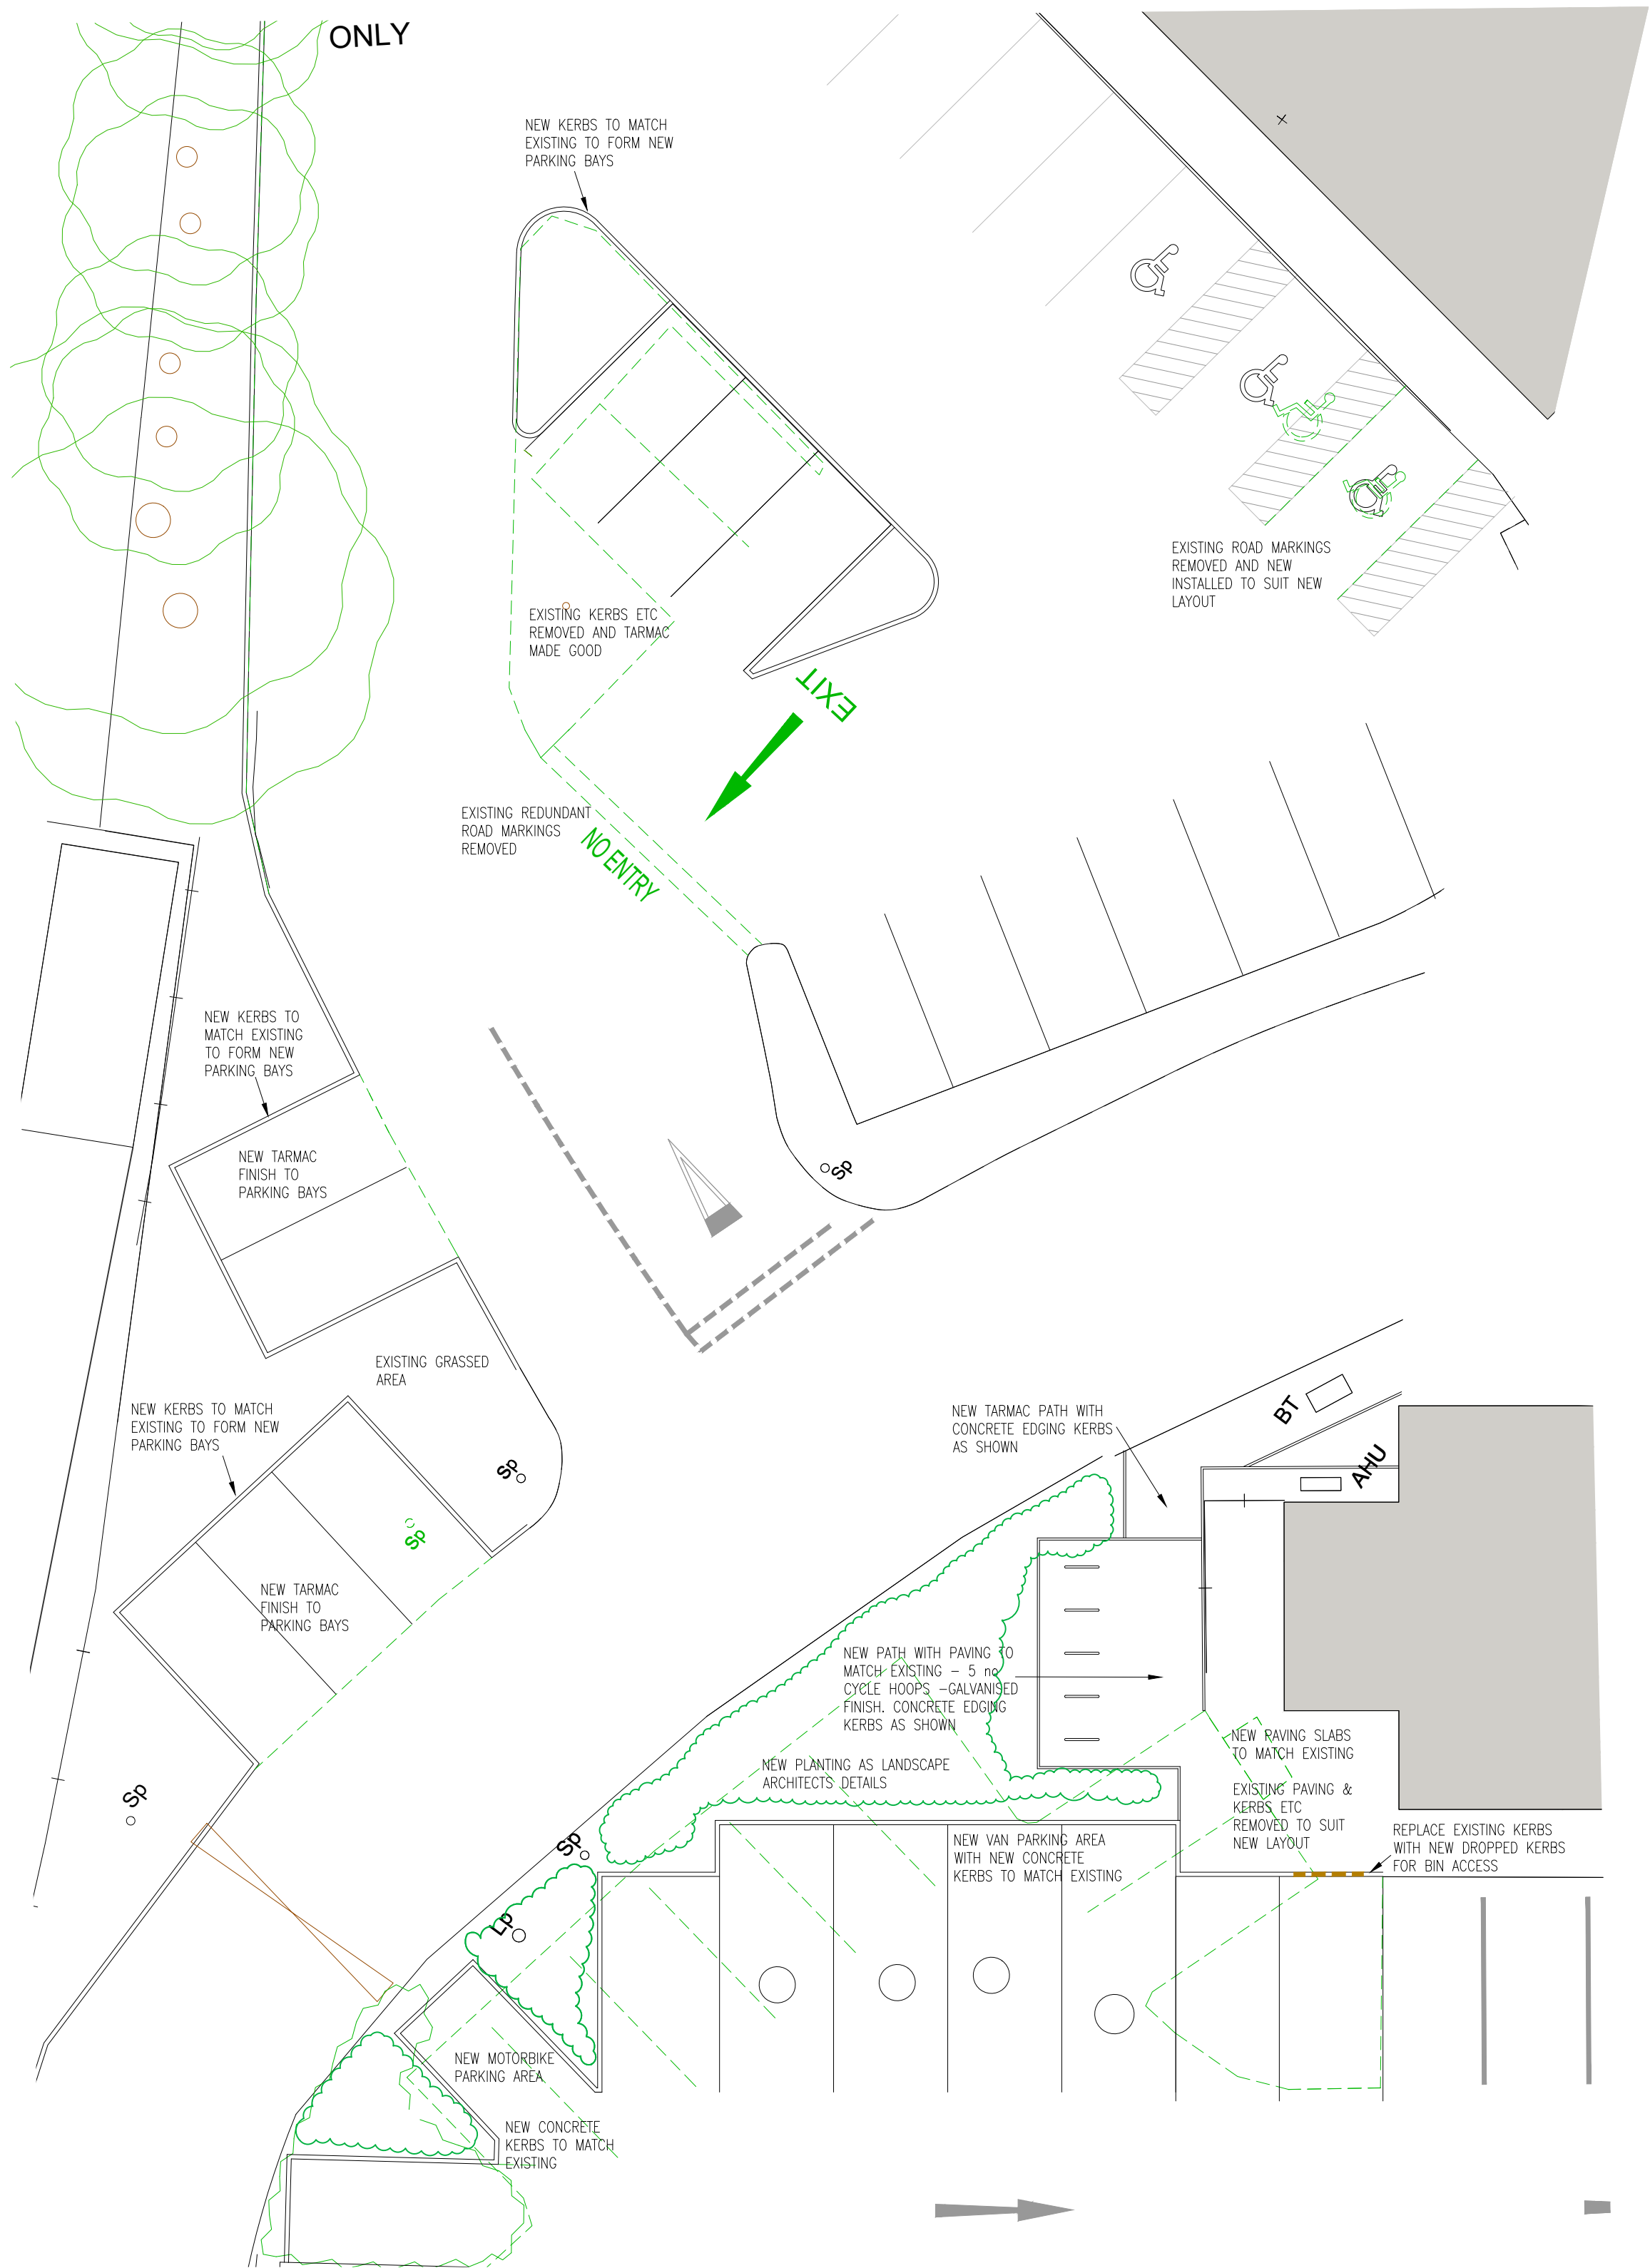

DETAIL 2 :  
PROPOSED NEW VAN PARKING & SPACES TO BK  
AREA 1:125

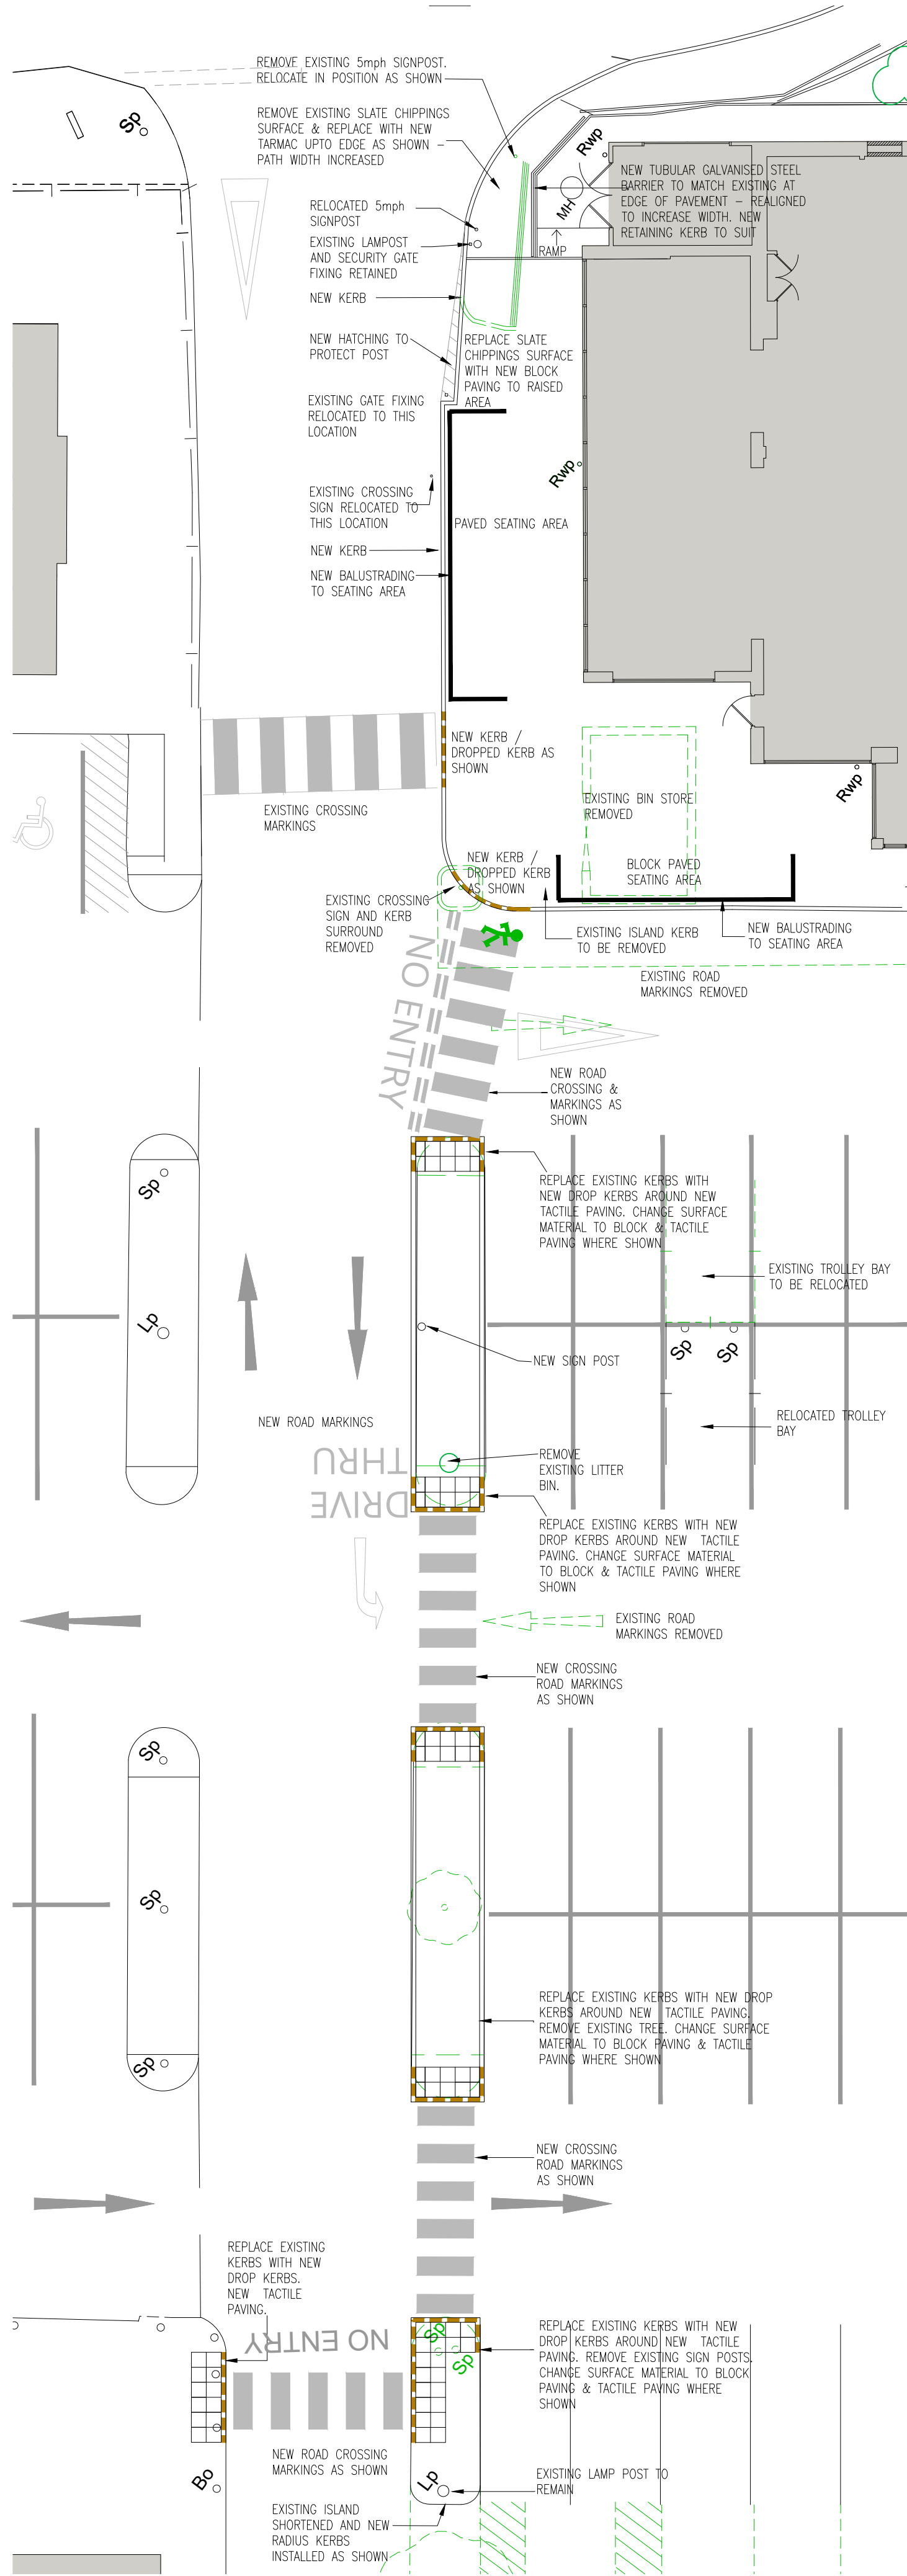

DETAIL 3 :  
PROPOSED NEW PEDESTRIAN LINK THROUGH SITE  
1:125

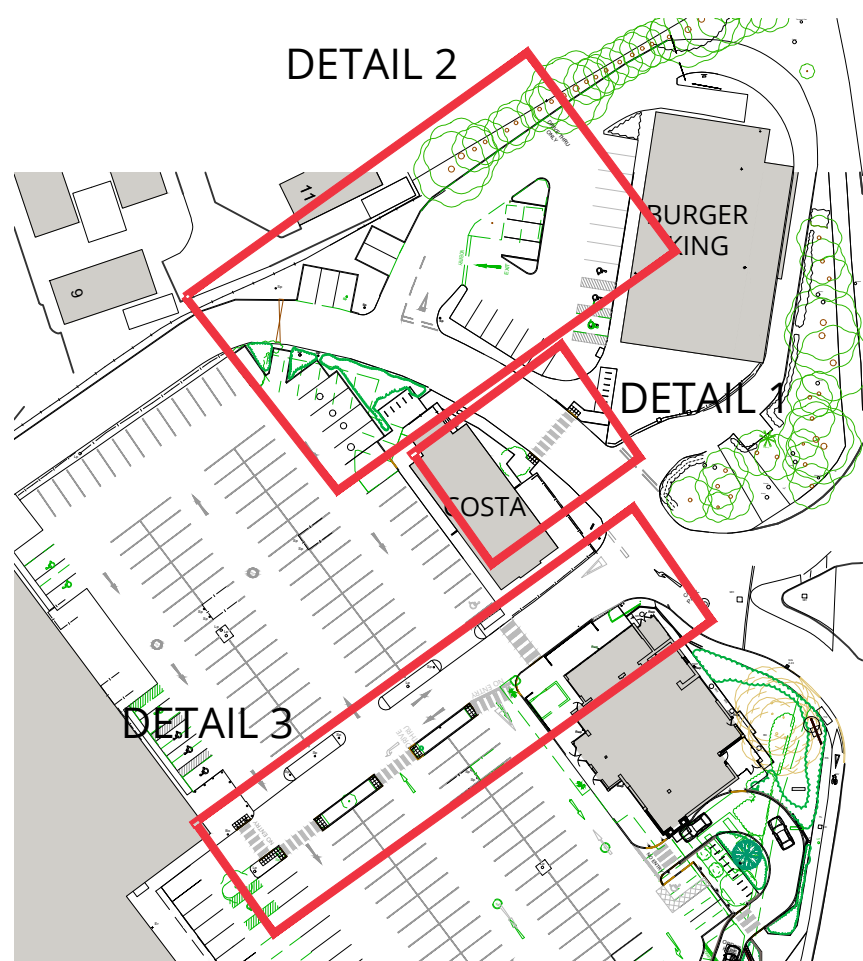

| Revision                                                      | Description                                                           | Date       |
|---------------------------------------------------------------|-----------------------------------------------------------------------|------------|
| <b>URBANEDGE</b><br>architecture / landscape / masterplanning |                                                                       |            |
| Client                                                        | <b>BBC PENSION TRUST LIMITED</b>                                      |            |
| Project                                                       | <b>ARUN RP - BOGNOR REGIS DRIVE THRU &amp; SITE LAYOUT AMENDMENTS</b> |            |
| Drawing                                                       | <b>ALTERATION WORKS TO SITE LAYOUT &amp; PARKING</b>                  |            |
| Scale                                                         | 1:125@ A1                                                             | Drawn RPP  |
| Date                                                          | JAN 2022                                                              |            |
| Project No.                                                   | Drawing No.                                                           | Revision   |
| <b>PLANNING</b>                                               | <b>2456 URB DT[08]00 07</b>                                           | <b>D00</b> |