



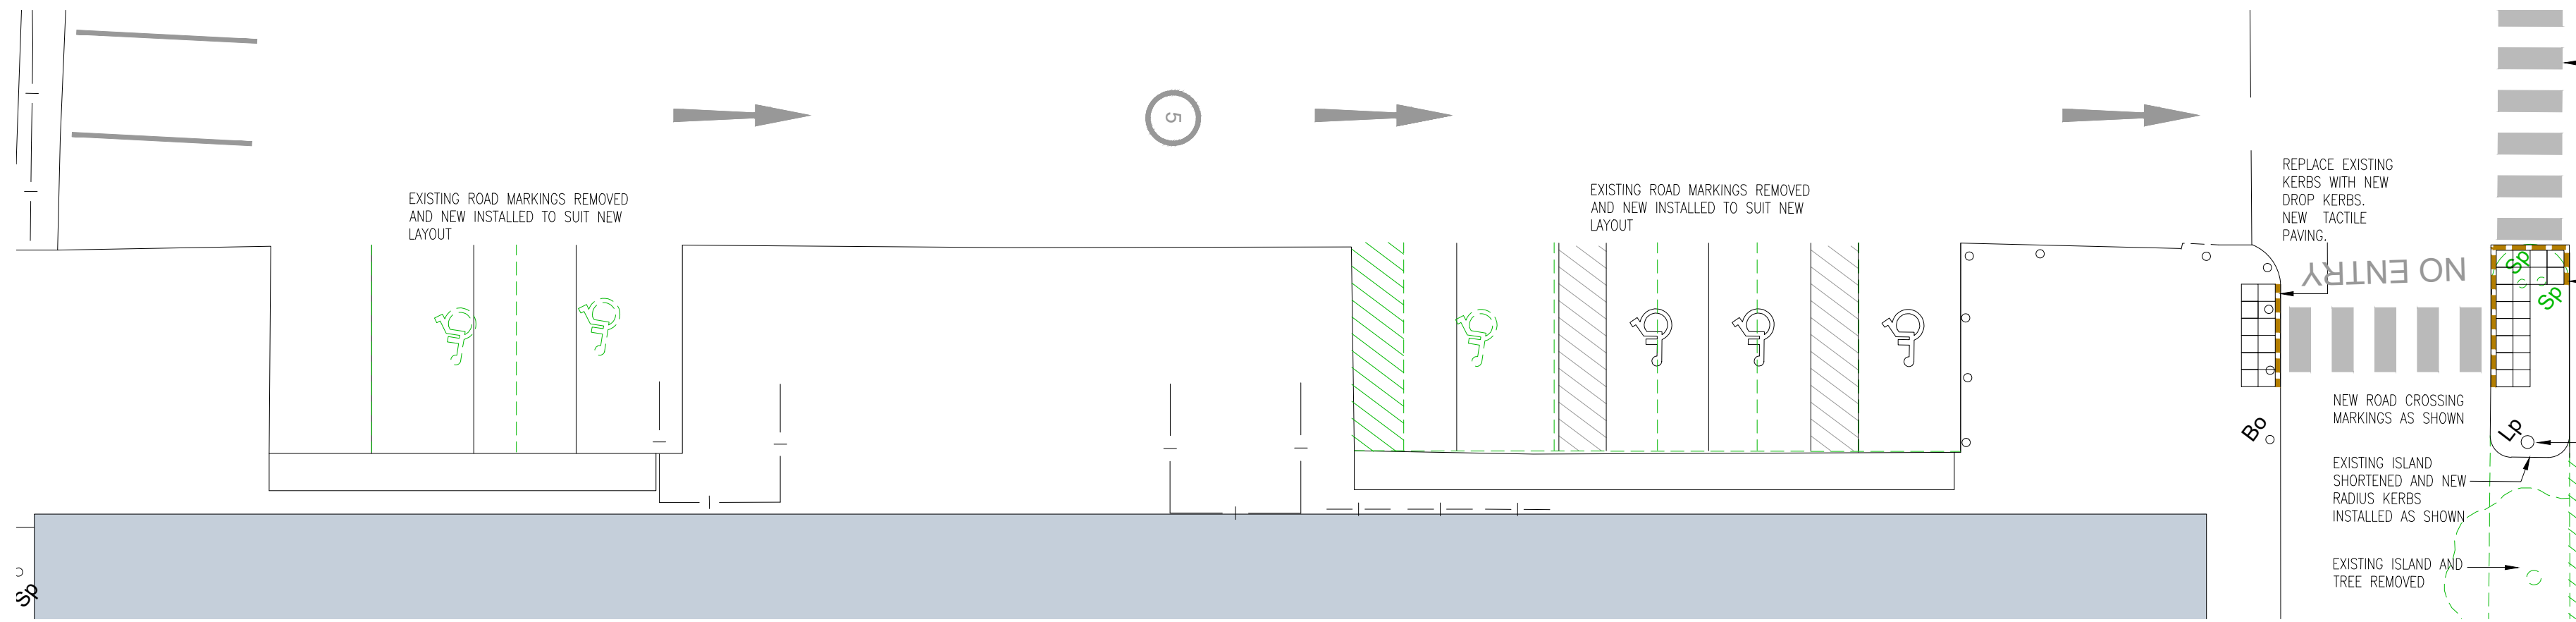

DETAIL 1 :
AMENDED PARKING LAYOUT TO FRONT OF B&Q
1:125

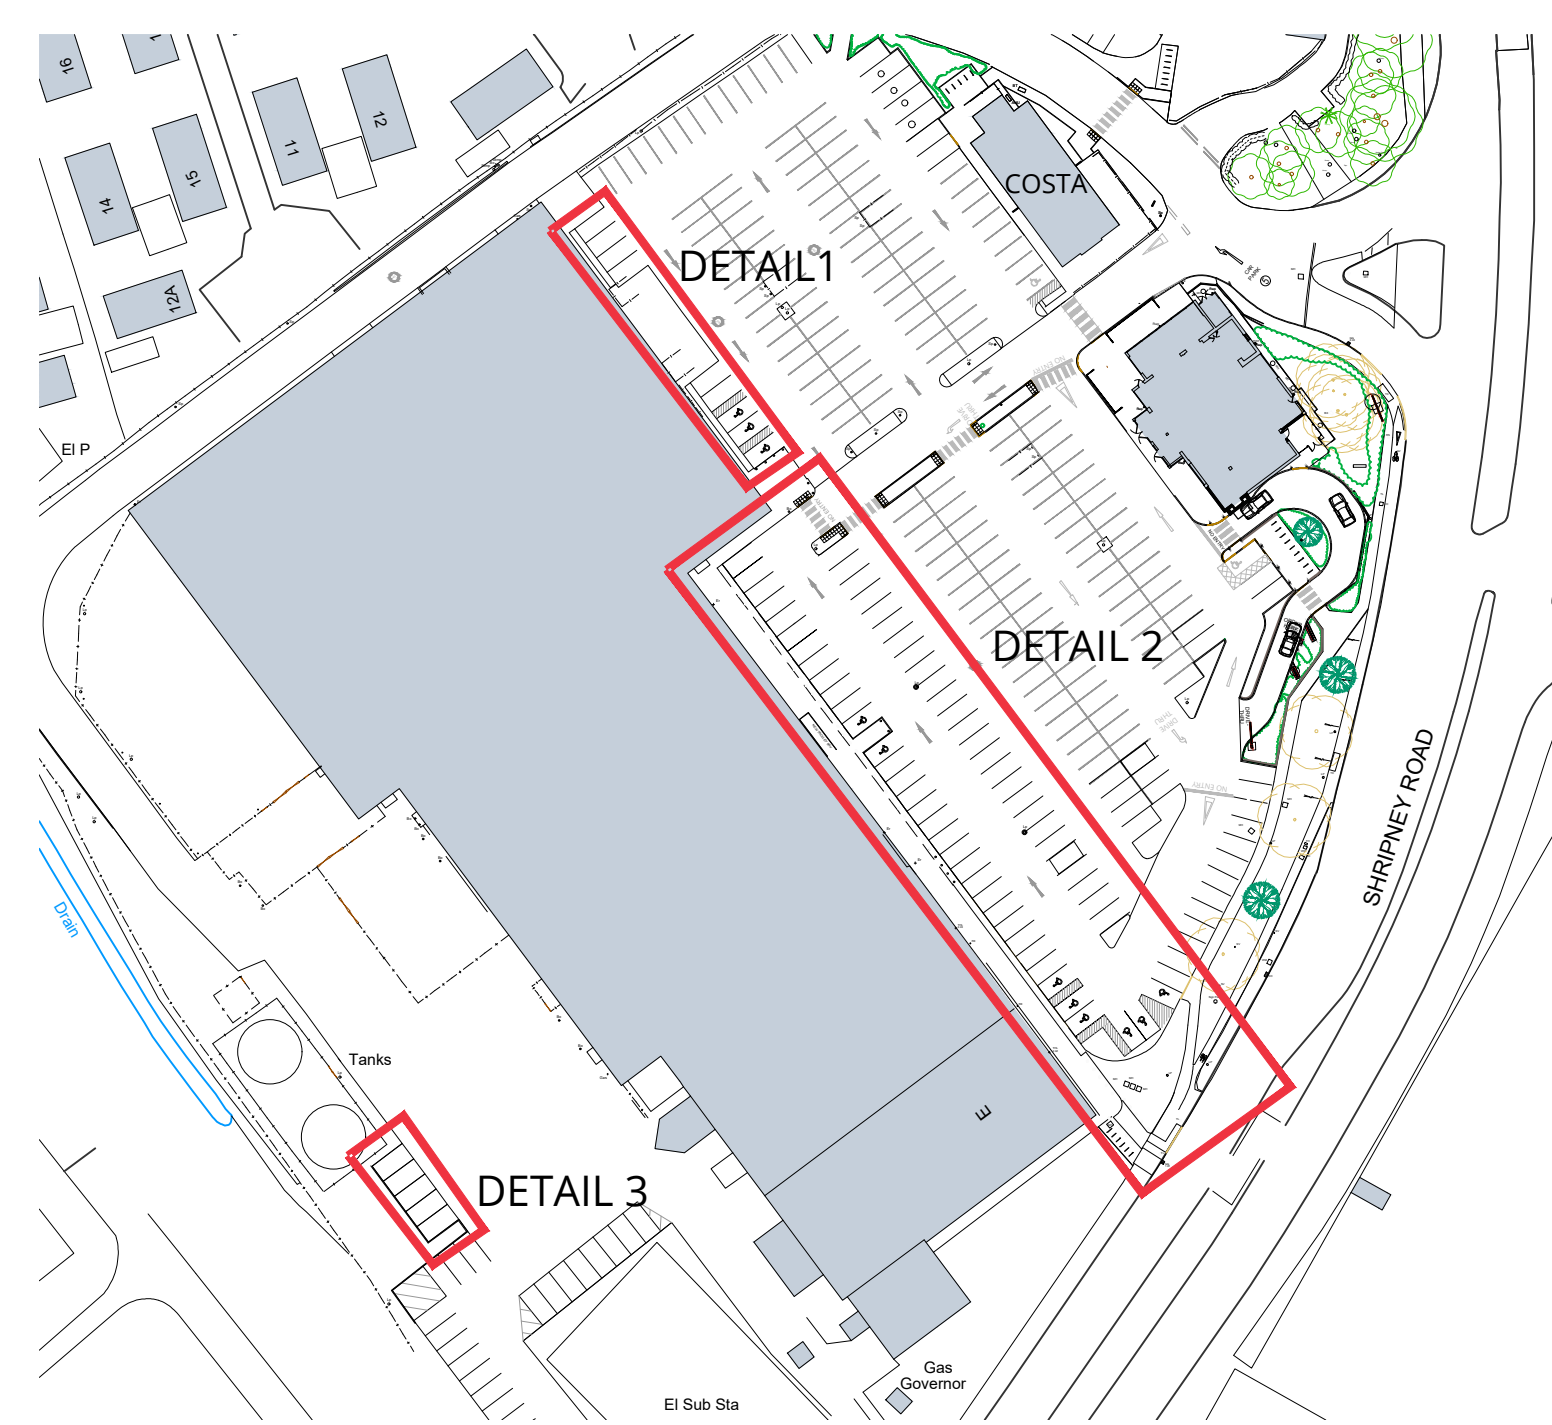

Copyright of this drawing is the property of Urban Edge Architecture Limited. It must not be reproduced or amended nor used in the execution of any works whether in conjunction with the proposed works for which it is prepared or otherwise without the express consent in writing of Urban Edge Architecture Limited.

UrbanEdge Architecture Limited
One Scotgate Mews, Scotgate,
Stamford, Lincolnshire, PE9 2FX.


Tel. ++44 (0)1780 755665
Fax. ++44 (0)1780 755360

THIS DRAWING IS FOR PLANNING ONLY AND IS NOT TO BE USED FOR
TENDER OR CONSTRUCTION

DRAWING TO BE READ IN COLOUR

KEY:-

EXISTING CONSTRUCTION REMOVED
AND ALL FINISHES MADE GOOD TO SUIT

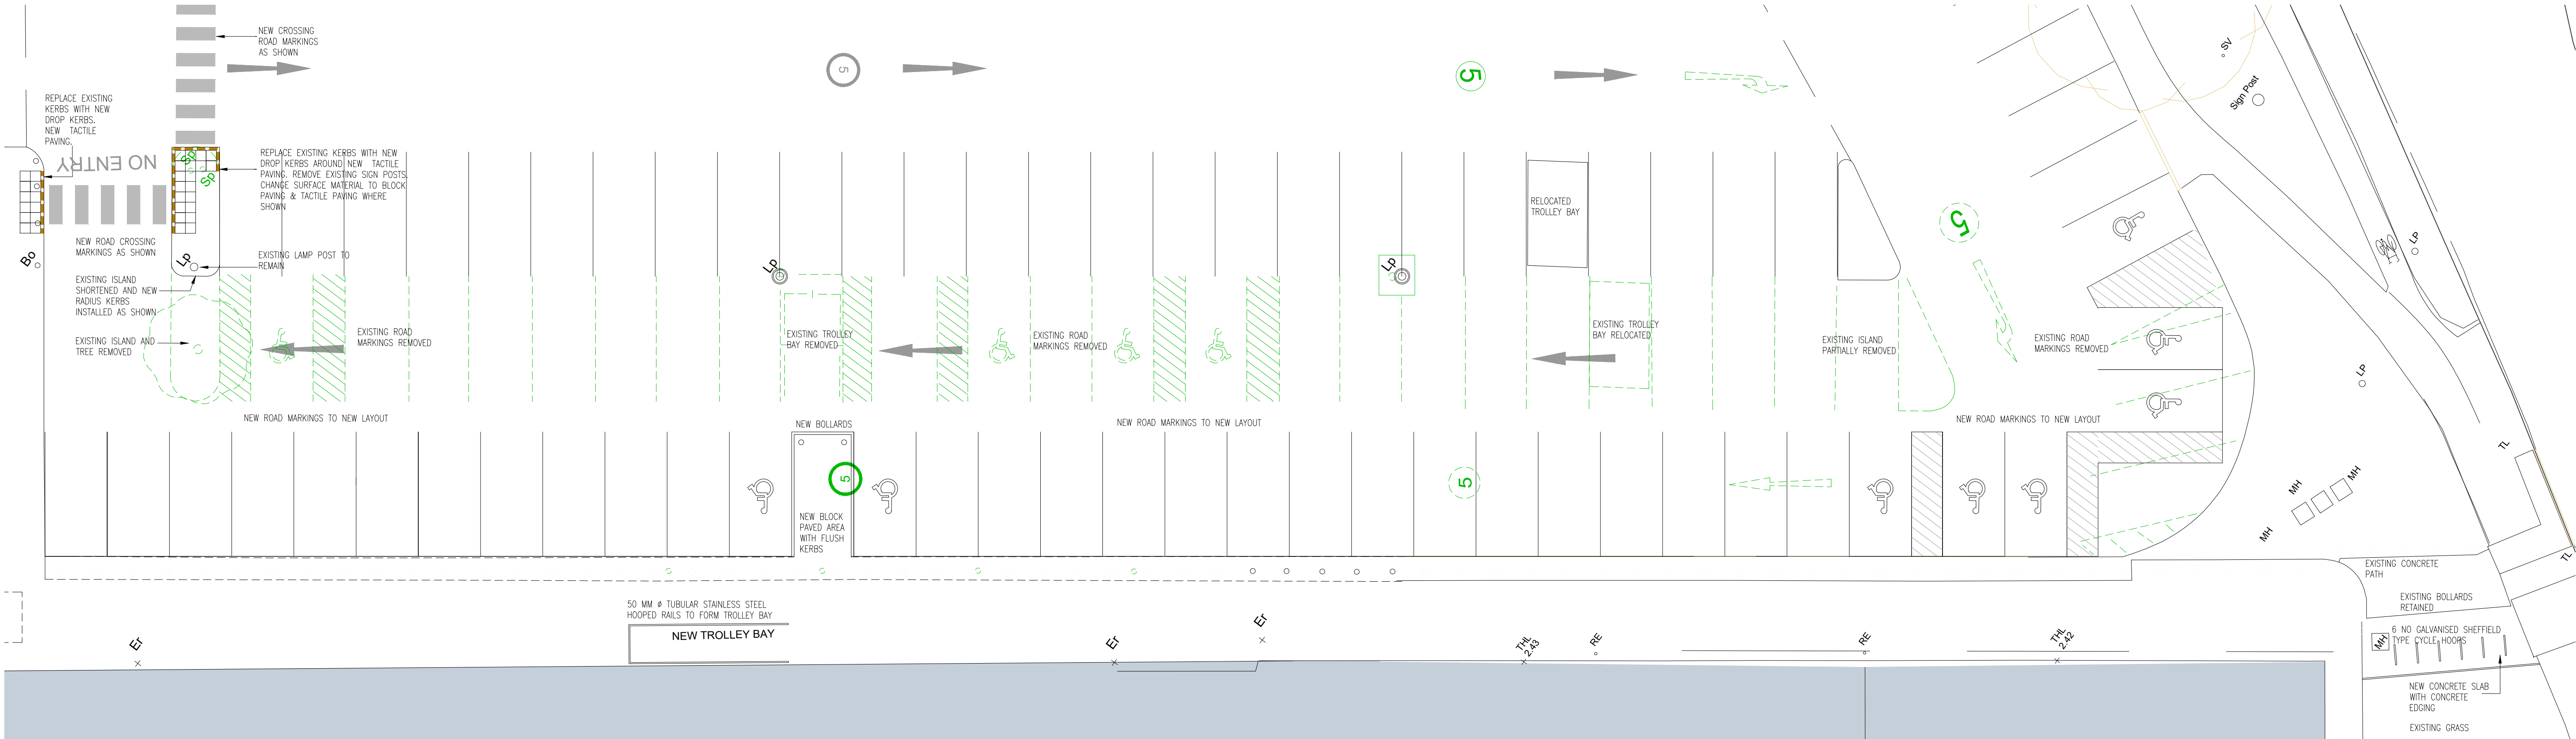

DETAIL 2 :
AMENDED PARKING LAYOUT TO FRONT OF MAIN TERRACE
1:125



DETAIL 3 :
AMENDED PARKING LAYOUT TO SERVICE YARD 1:125

Revision	Description	Date
----------	-------------	------

URBANEDGE
architecture / landscape / masterplanning

Client **BBC PENSION TRUST LIMITED**

Project **ARUN RP - BOGNOR REGIS DRIVE THRU & SITE LAYOUT AMENDMENTS**

Drawing **PARKING LAYOUT CHANGES B&Q / RETAIL TERRACE**

Scale	1:125 @ A1	Drawn	RPP
-------	------------	-------	-----

Date	JAN 2022	Revision	
------	----------	----------	--

Project No.	Drawing No.	Revision	
-------------	-------------	----------	--

PLANNING	2456	URB	DT[08]00 08	D00
----------	------	-----	-------------	-----

SCALE 1 : 125
SCALE 1 : 1

