



Copyright of this drawing is the property of Urban Edge Architecture Limited. It must not be reproduced or amended nor used in the execution of any works whether in conjunction with the proposed works for which it is prepared or otherwise without the express consent in writing of Urban Edge Architecture Limited.

Urban Edge Architecture Limited
One Scotgate Mews, Scotgate,
Stamford, Lincolnshire, PE9 2FX.

Tel. ++44 (0)1780 755 665
Fax. ++44 (0)1780 755 360

THIS DRAWING IS FOR PLANNING ONLY AND IS NOT TO BE USED FOR
TENDER OR CONSTRUCTION

DRAWING TO BE READ IN COLOUR

SITE ADDRESS


ARUN RETAIL PARK,
SHRIPNEY ROAD,
BOGNOR REGIS
PO22 9NF

KEY

- SITE OWNERSHIP BOUNDARY
- PLANNING APPLICATION AREAS OF
WORK / SITE BOUNDARIES
4296.35 m² / 46245 sq ft

Refer to detailed drawings for further
information.

Refer to Landscape Architect & Highways
consultant reports/drawings for additional
information

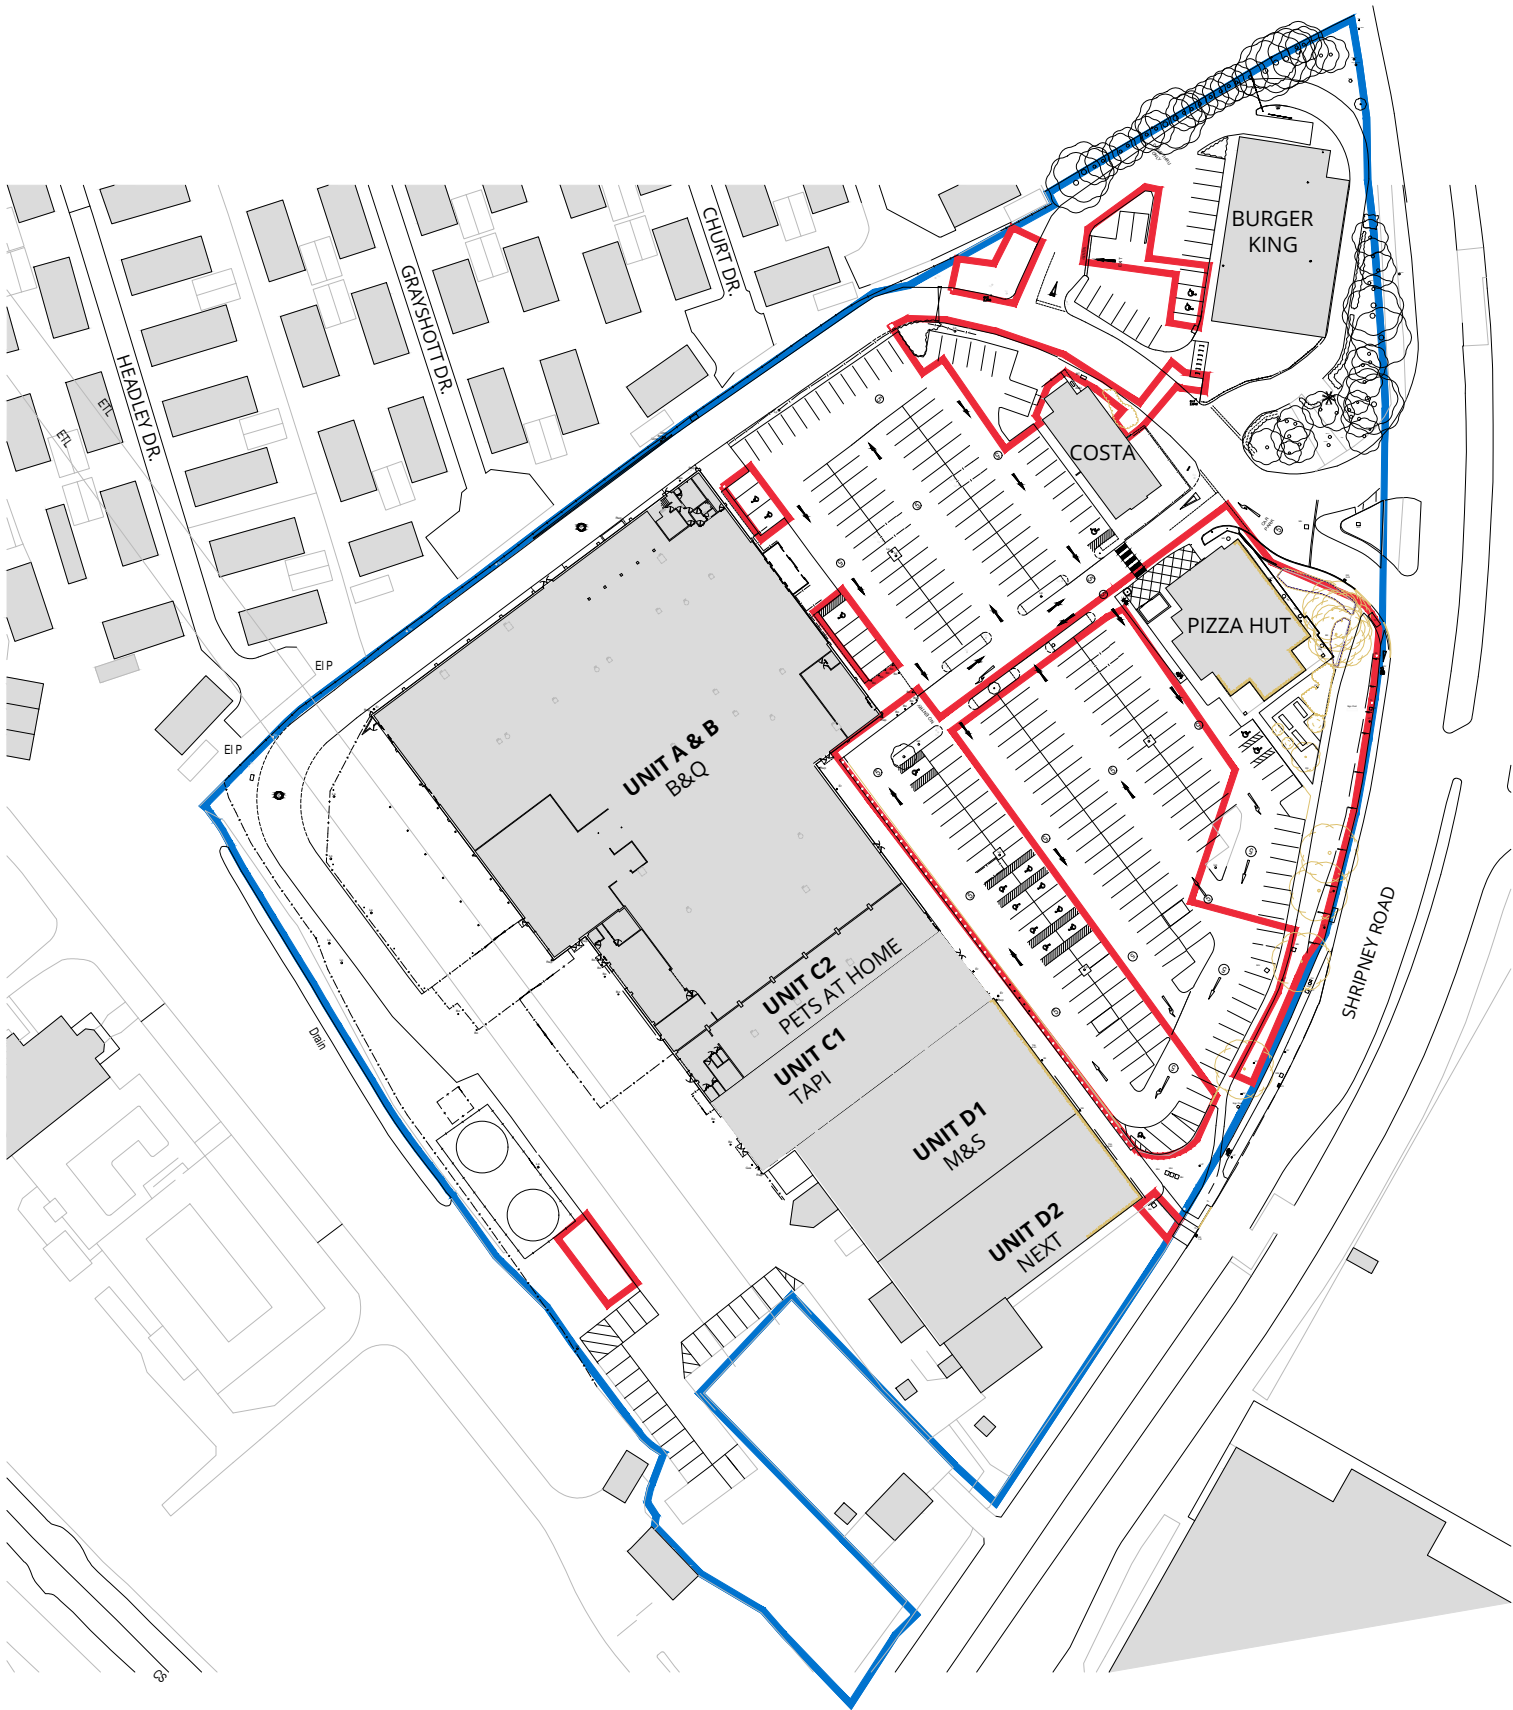

Revision	Description	Date
----------	-------------	------

URBANEDGE
architecture / landscape / masterplanning

Client	BBC PENSION TRUST LIMITED
--------	--------------------------------------

Project	ARUN RP - BOGNOR REGIS DRIVE THRU & SITE LAYOUT AMENDMENTS
---------	---

Drawing	SITE LOCATION PLAN
---------	---------------------------

Scale	1:1250 @ A3	Drawn	RPP
Date	JAN 2022		
Project No.	2456	Drawing No.	DT[08] 00 01
	URB		D00

SCALE 1:1250
SCALE 1:1

0m 10m 20m 40m 60m 80m 100m 120m
0mm 10mm 20mm 40mm 60mm 80mm 100mm

PLANNING