






Type of sign 1 - Aluminium built up letters sprayed white.
Letter height 2200mm and maximum 150mm depth.
Letters externally illuminated via 300 dark sky overhead flood lights on out riggers.
Height to underside of letters - 3240mm.

Type of sign 2 - Aluminium built up letters sprayed white.
Letter height 2200mm and maximum 150mm depth.
Letters externally illuminated via 300 dark sky overhead flood lights on out riggers.
Height to underside of letters - 3340mm.

Type of sign 3 - Aluminium built up letters sprayed white.
Letter height 2200mm and maximum 150mm depth.
Letters externally illuminated via 300 dark sky overhead flood lights on out riggers.
Height to underside of letters - 3340mm.

Type of sign 4 - "EXIT" non illuminated acrylic white letters.
Letter height 300mm and maximum 10mm depth.
Height to underside of letters - 2740mm.

Type of sign 5 - "ENTRANCE" non illuminated acrylic white letters.
Letter height 300mm and maximum 10mm depth.
Height to underside of letters - 2740mm.

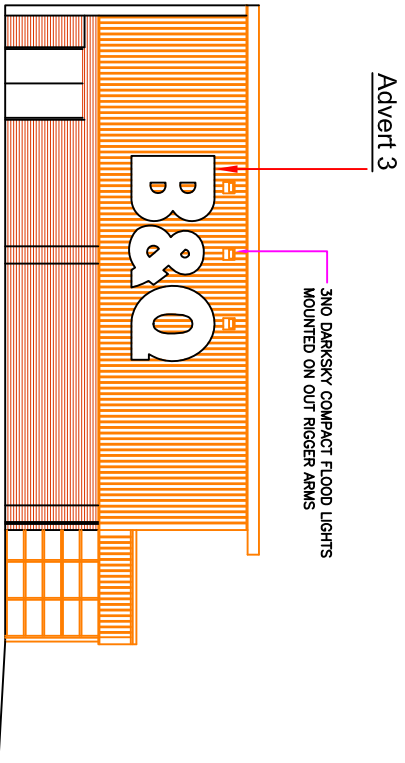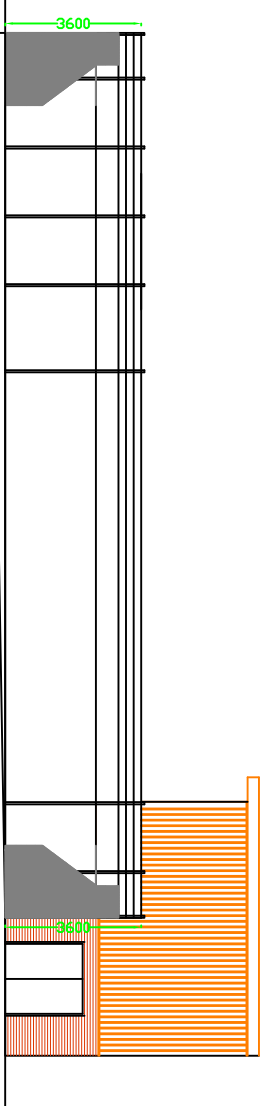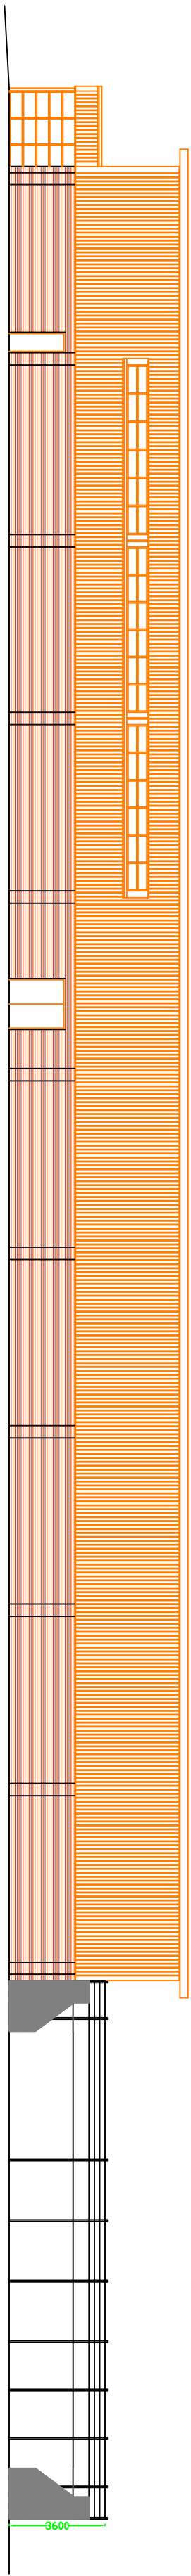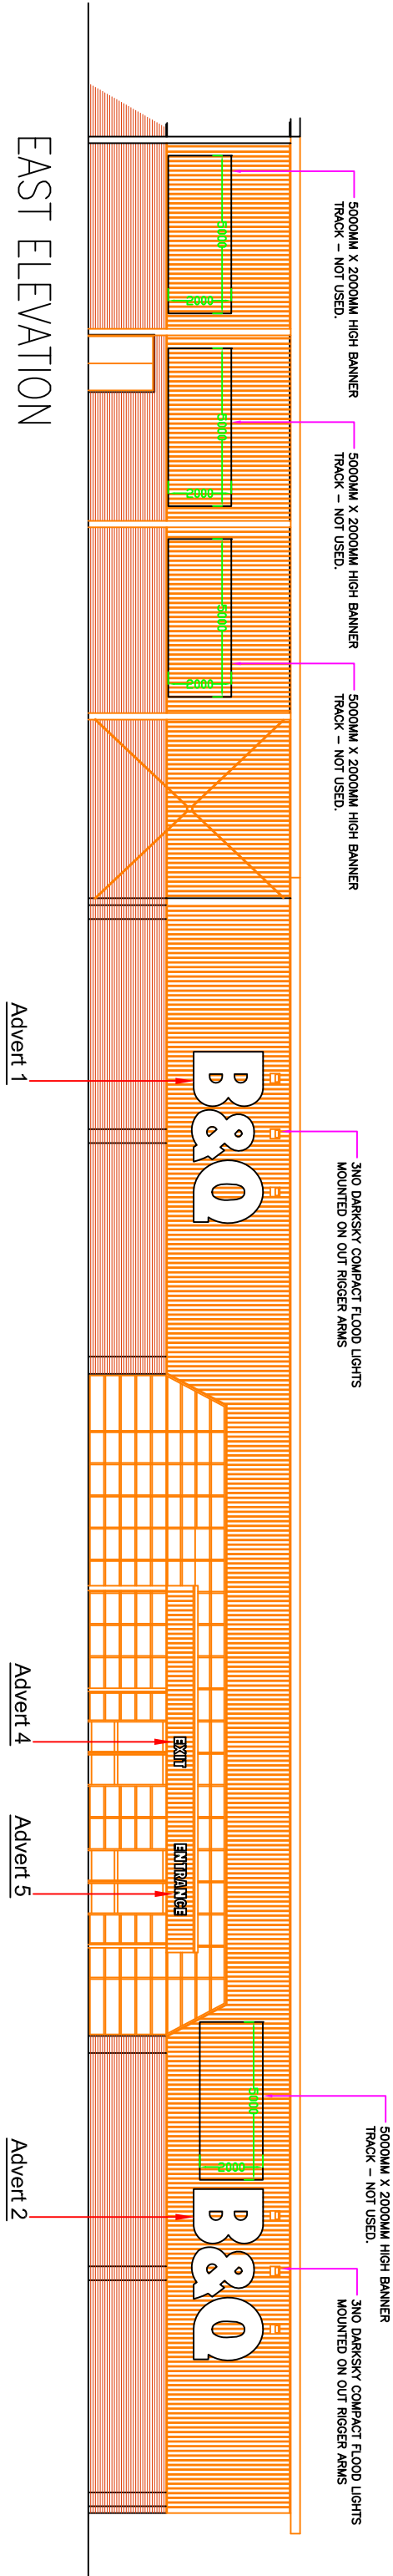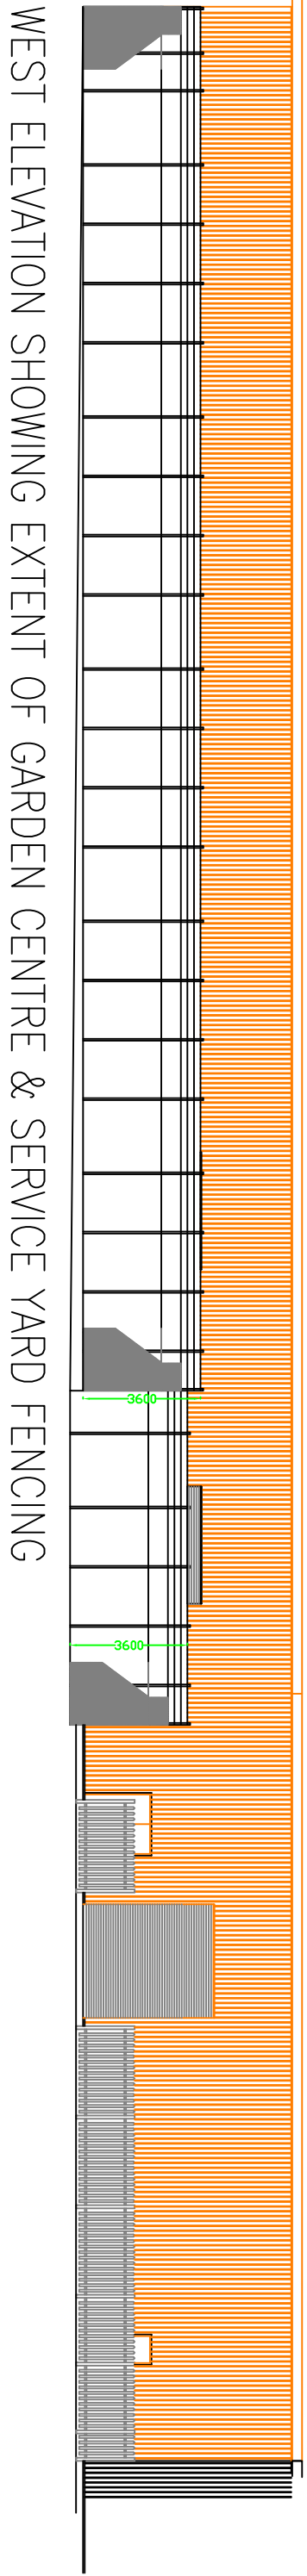

SOUTH ELEVATION

SOUTH ELEVATION