
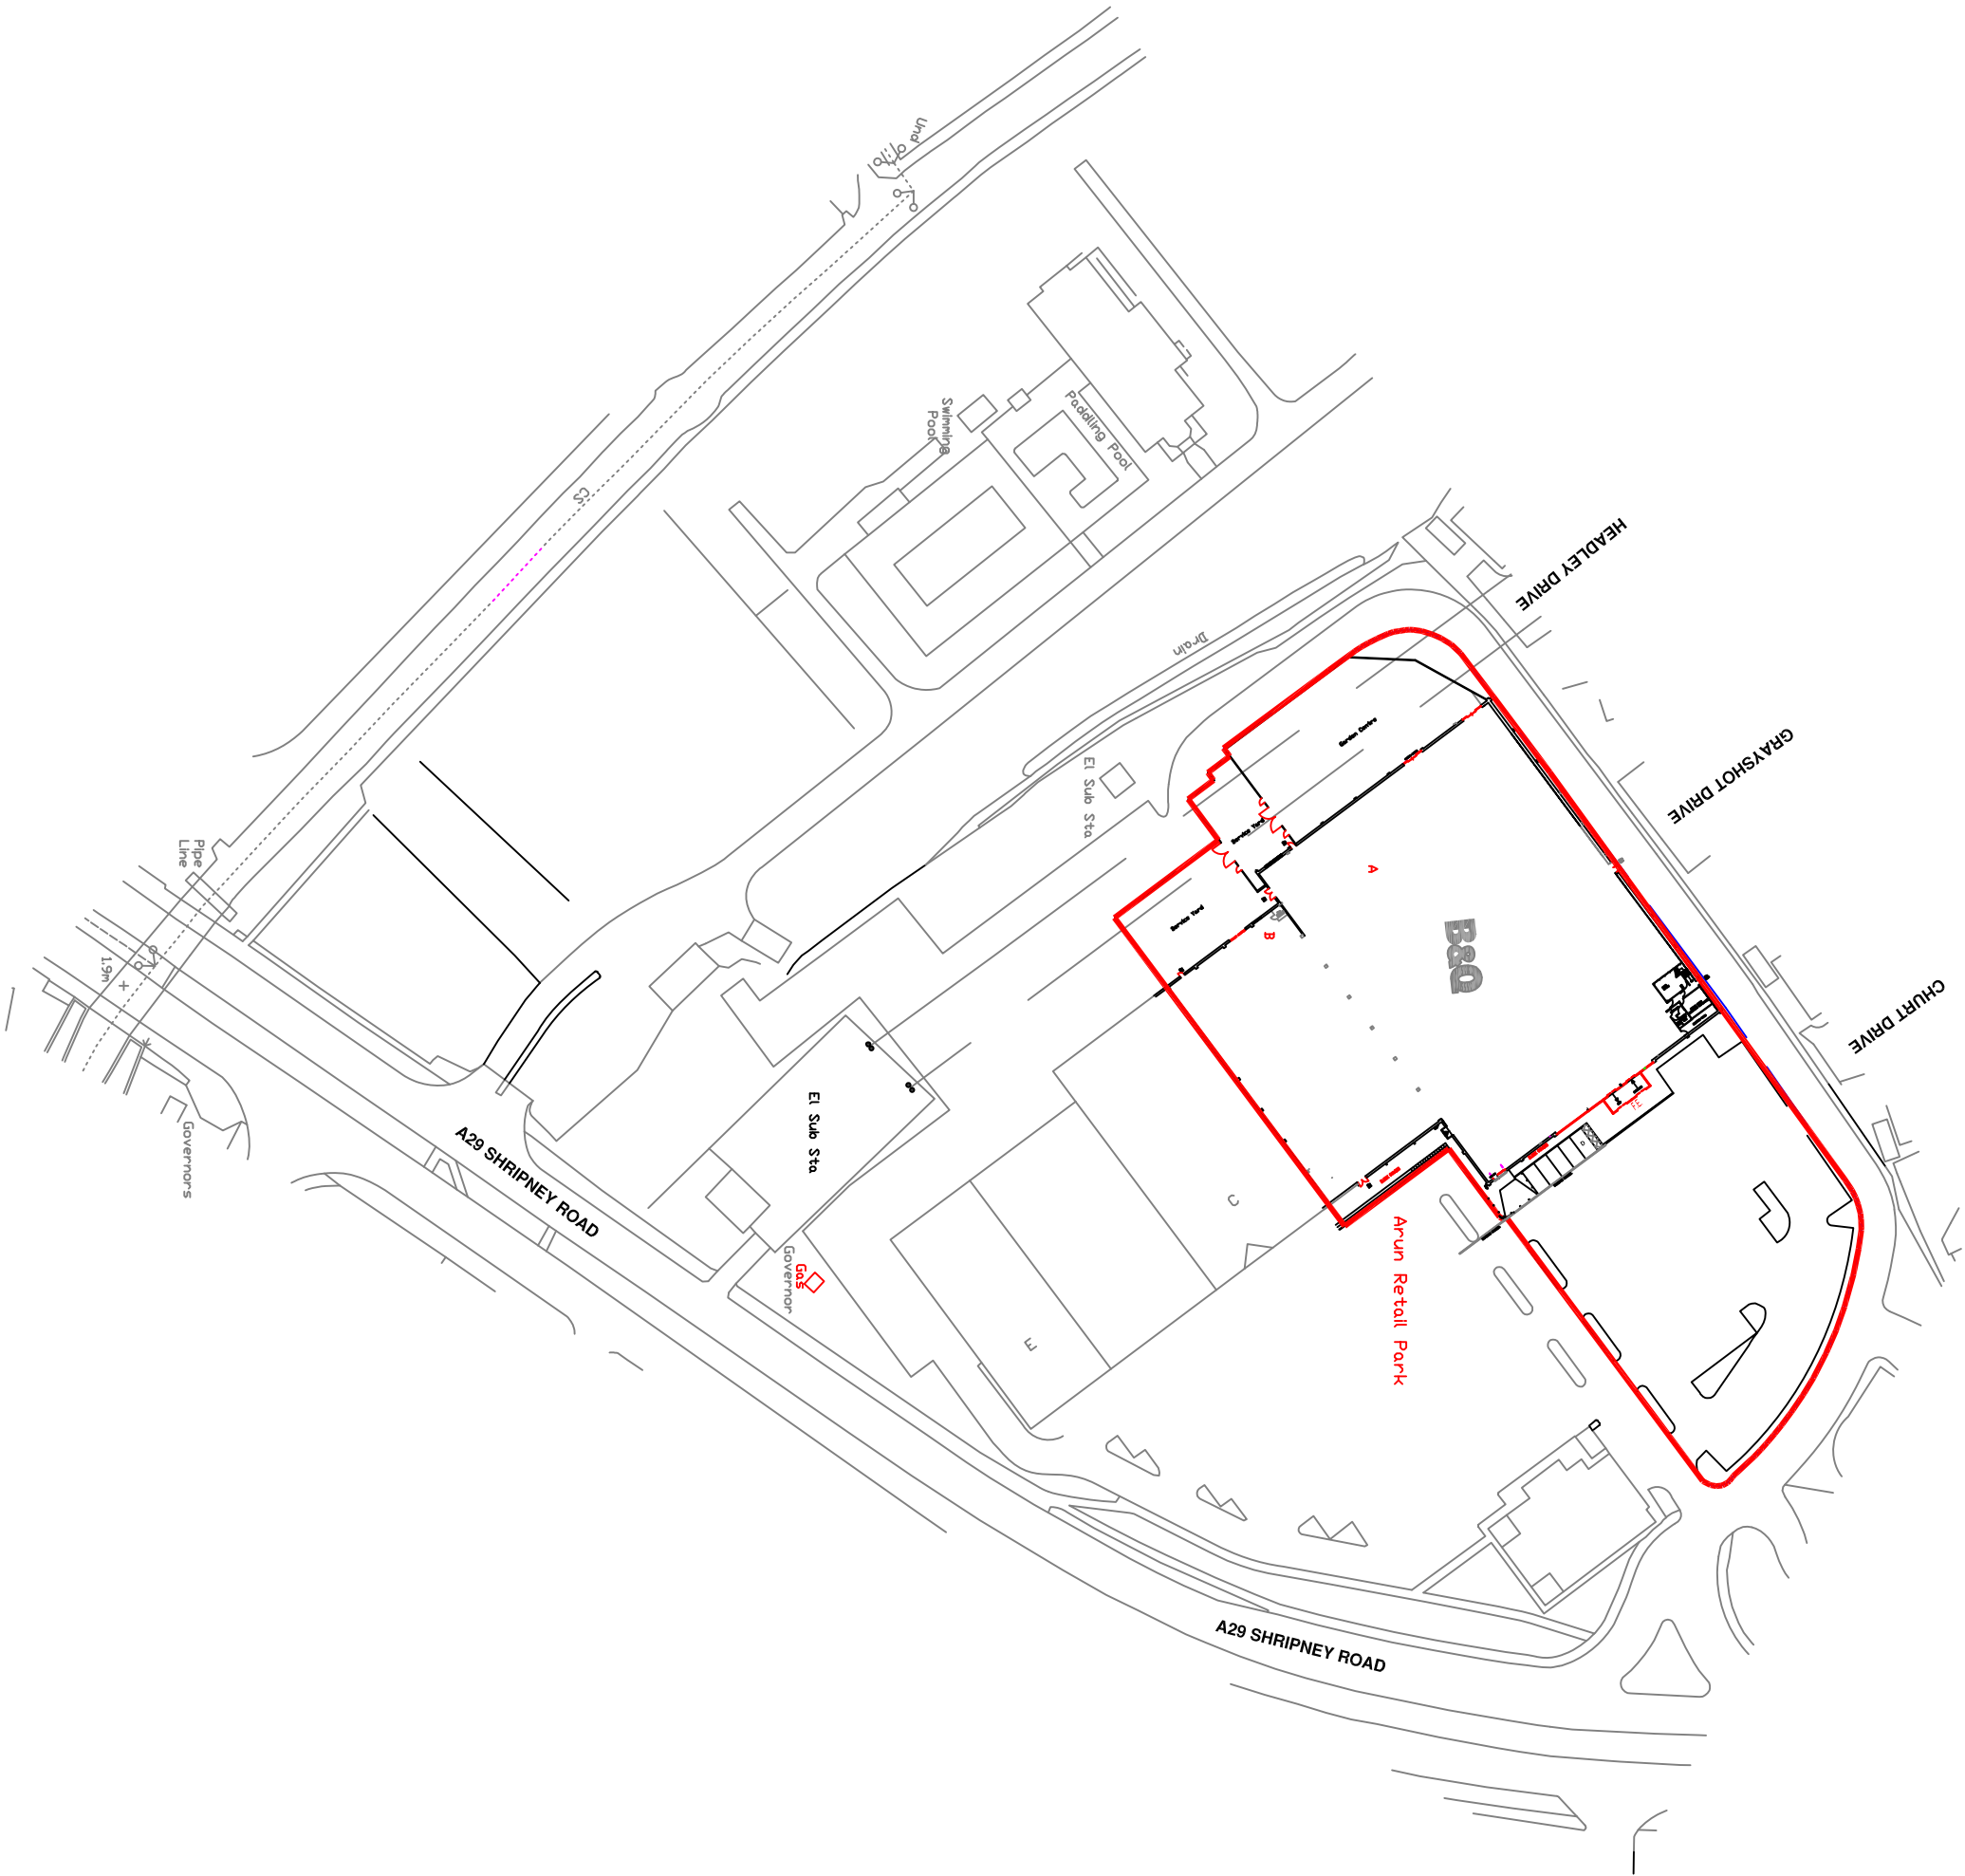


B&Q DEMISE

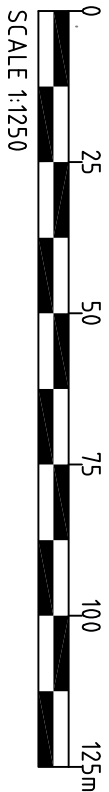

REV A	23/10/12	TRADE ENTRANCE DOOR MOVED.
REV:	DATE:	DESCRIPTION:
CLIENT:	B&Q PLC	
DRAWING:	SITE LOCATION PLAN	
PROJECT:	B&Q MINI WAREHOUSE	
	SHRIPNEY DRIVE	
	BIDDER KEGGS	
	PLD2, 9M.	
DRAWING NO:	23050/103	DRAWN BY: GW
SCALE:	1:1250 & A2	DATE: OCTOBER 2012