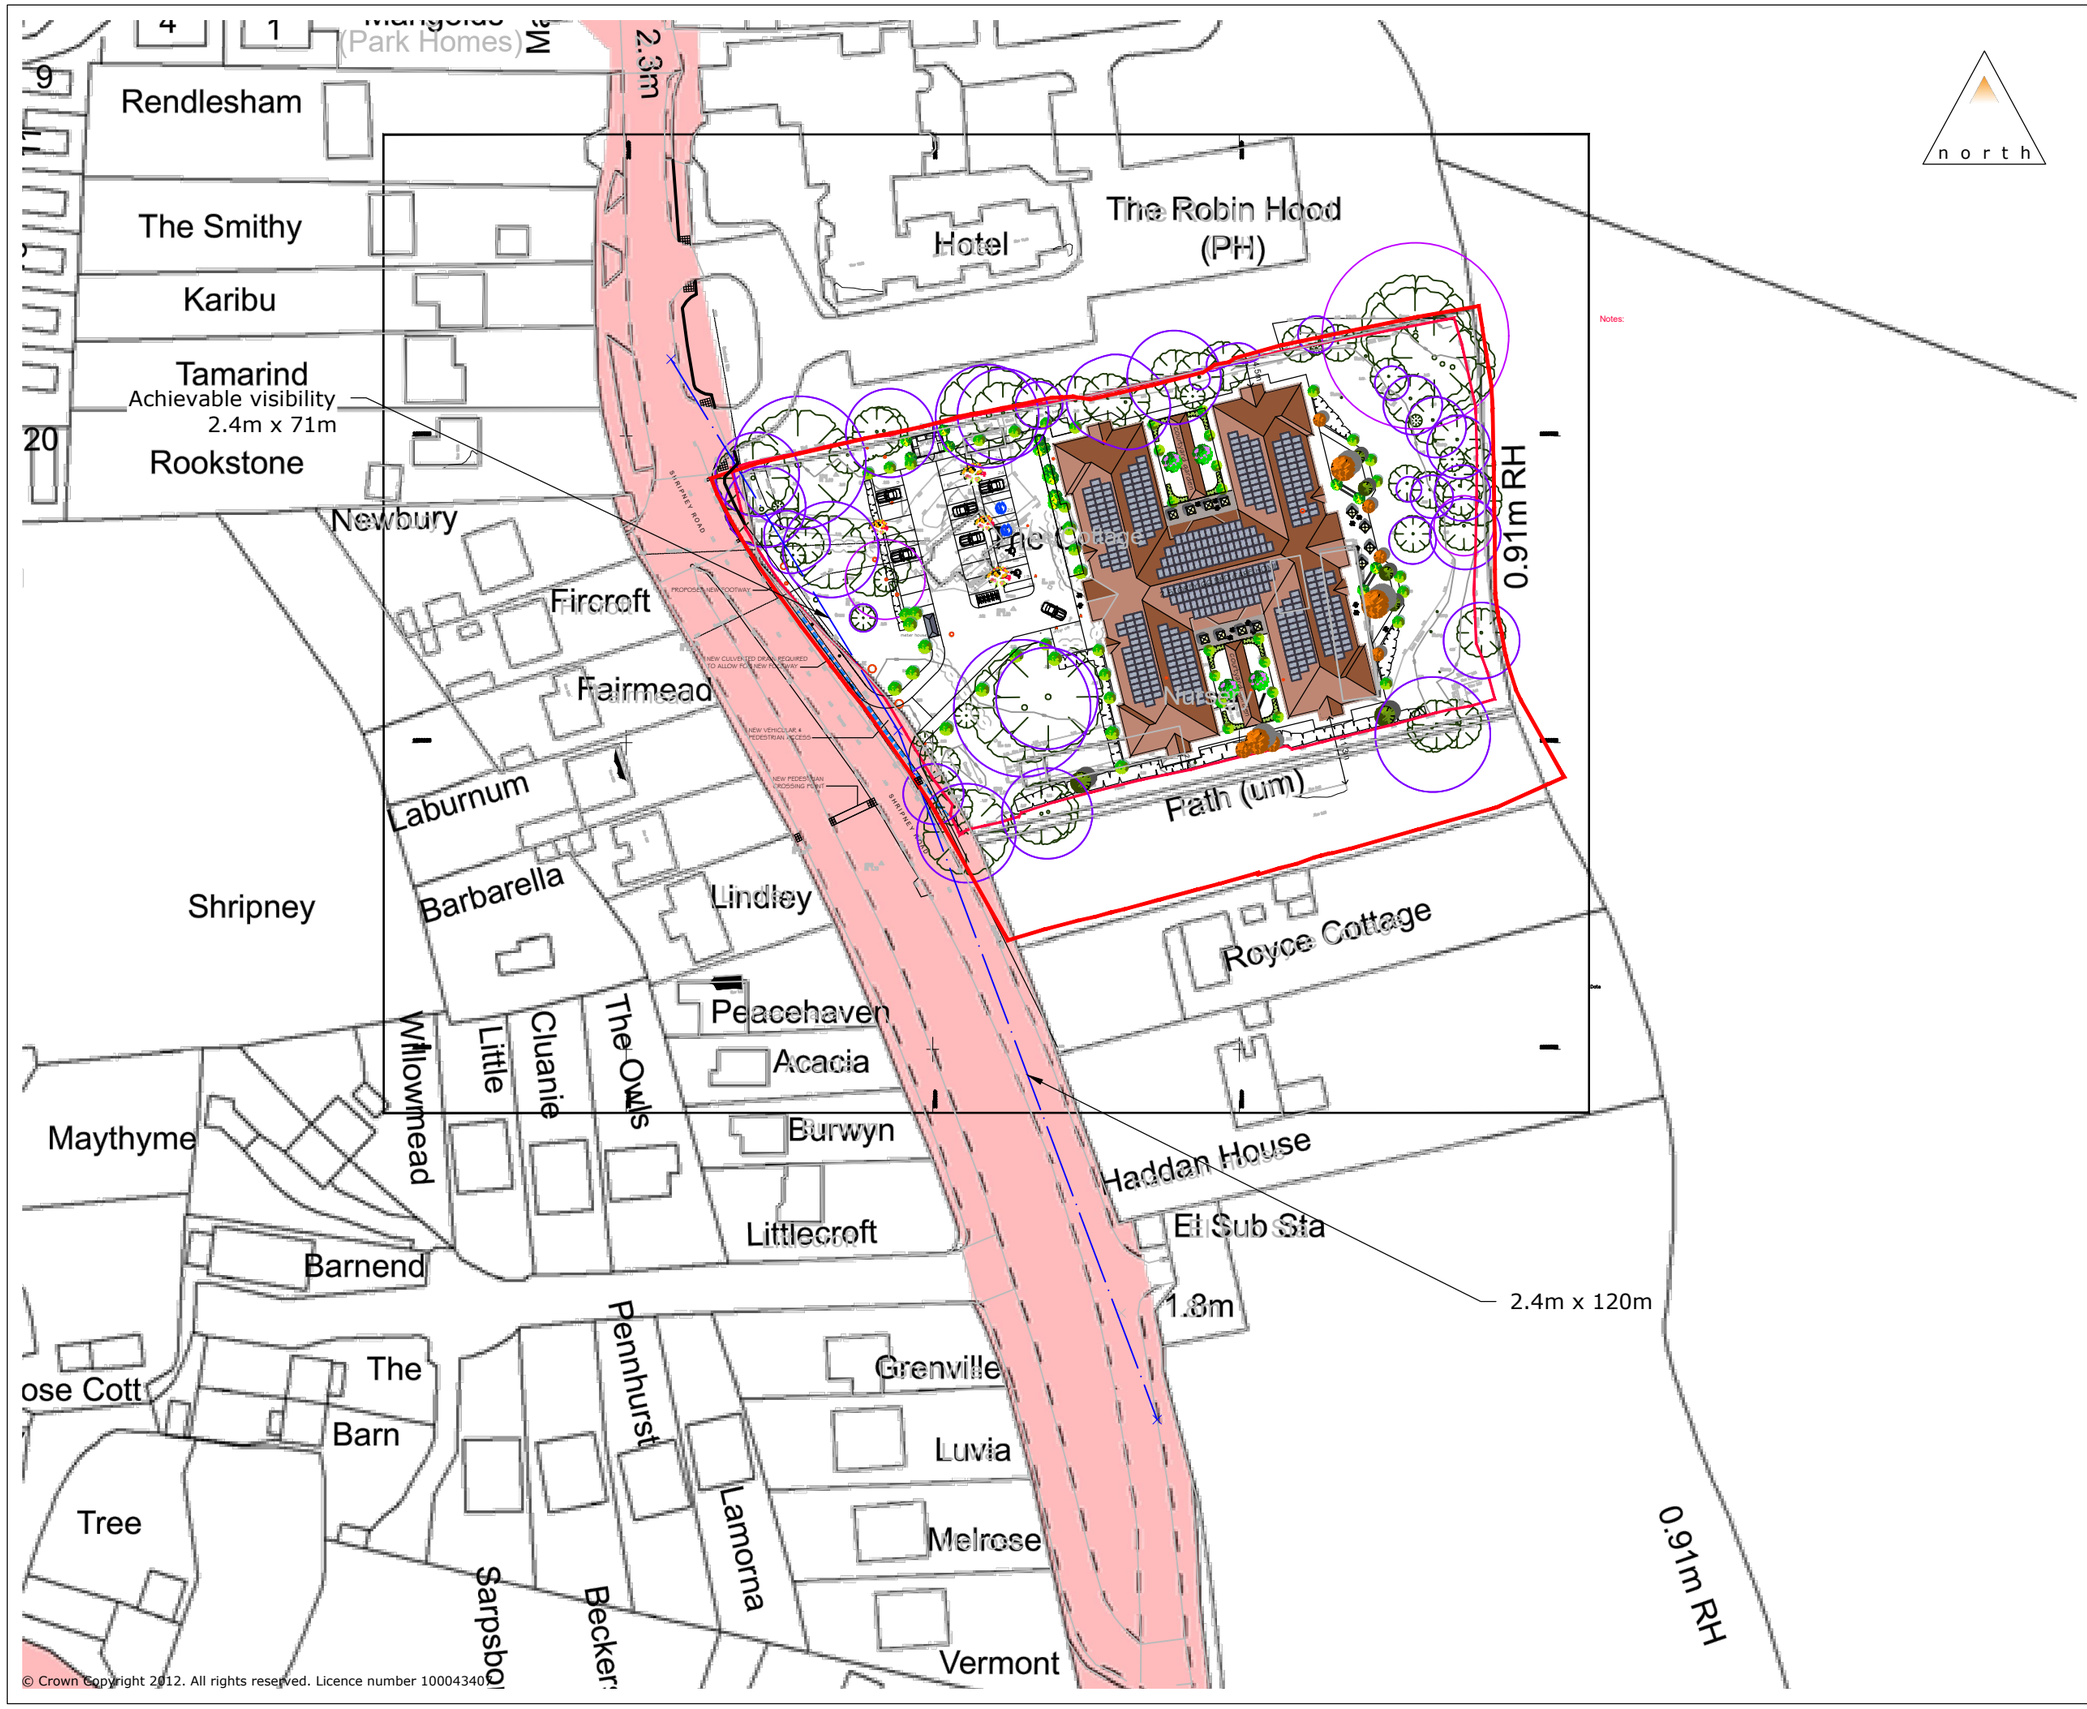

© Crown Copyright 2012. All rights reserved. Licence number 100043400

motion

84 North Street
Guildford
Surrey
GU1 4AU

T: 01483 531 300

Golden Cross House
8 Duncannon Street
London
WC2N 4JF

T: 020 7031 8141

www.motion.co.uk

Project:
Shripney Road, Bognor Regis

Title:
Site Visibility

Scale: 1:1000 (@ A3)

Drawing: 2109058-06

Revision: -

C:\Users\calummcgoff\OneDrive - Motion\TP Projects\cpbog3 2109058\Drawings\2109058-06 [Access Visibility].dwg

ARUN DISTRICT COUNCIL BE/176/21/PL