C:\Users\calummcgoff\OneDrive - Motion\TP Projects\cpbog3 2109058\Drawings\2109058-05 [Footway Arrangement].dwg

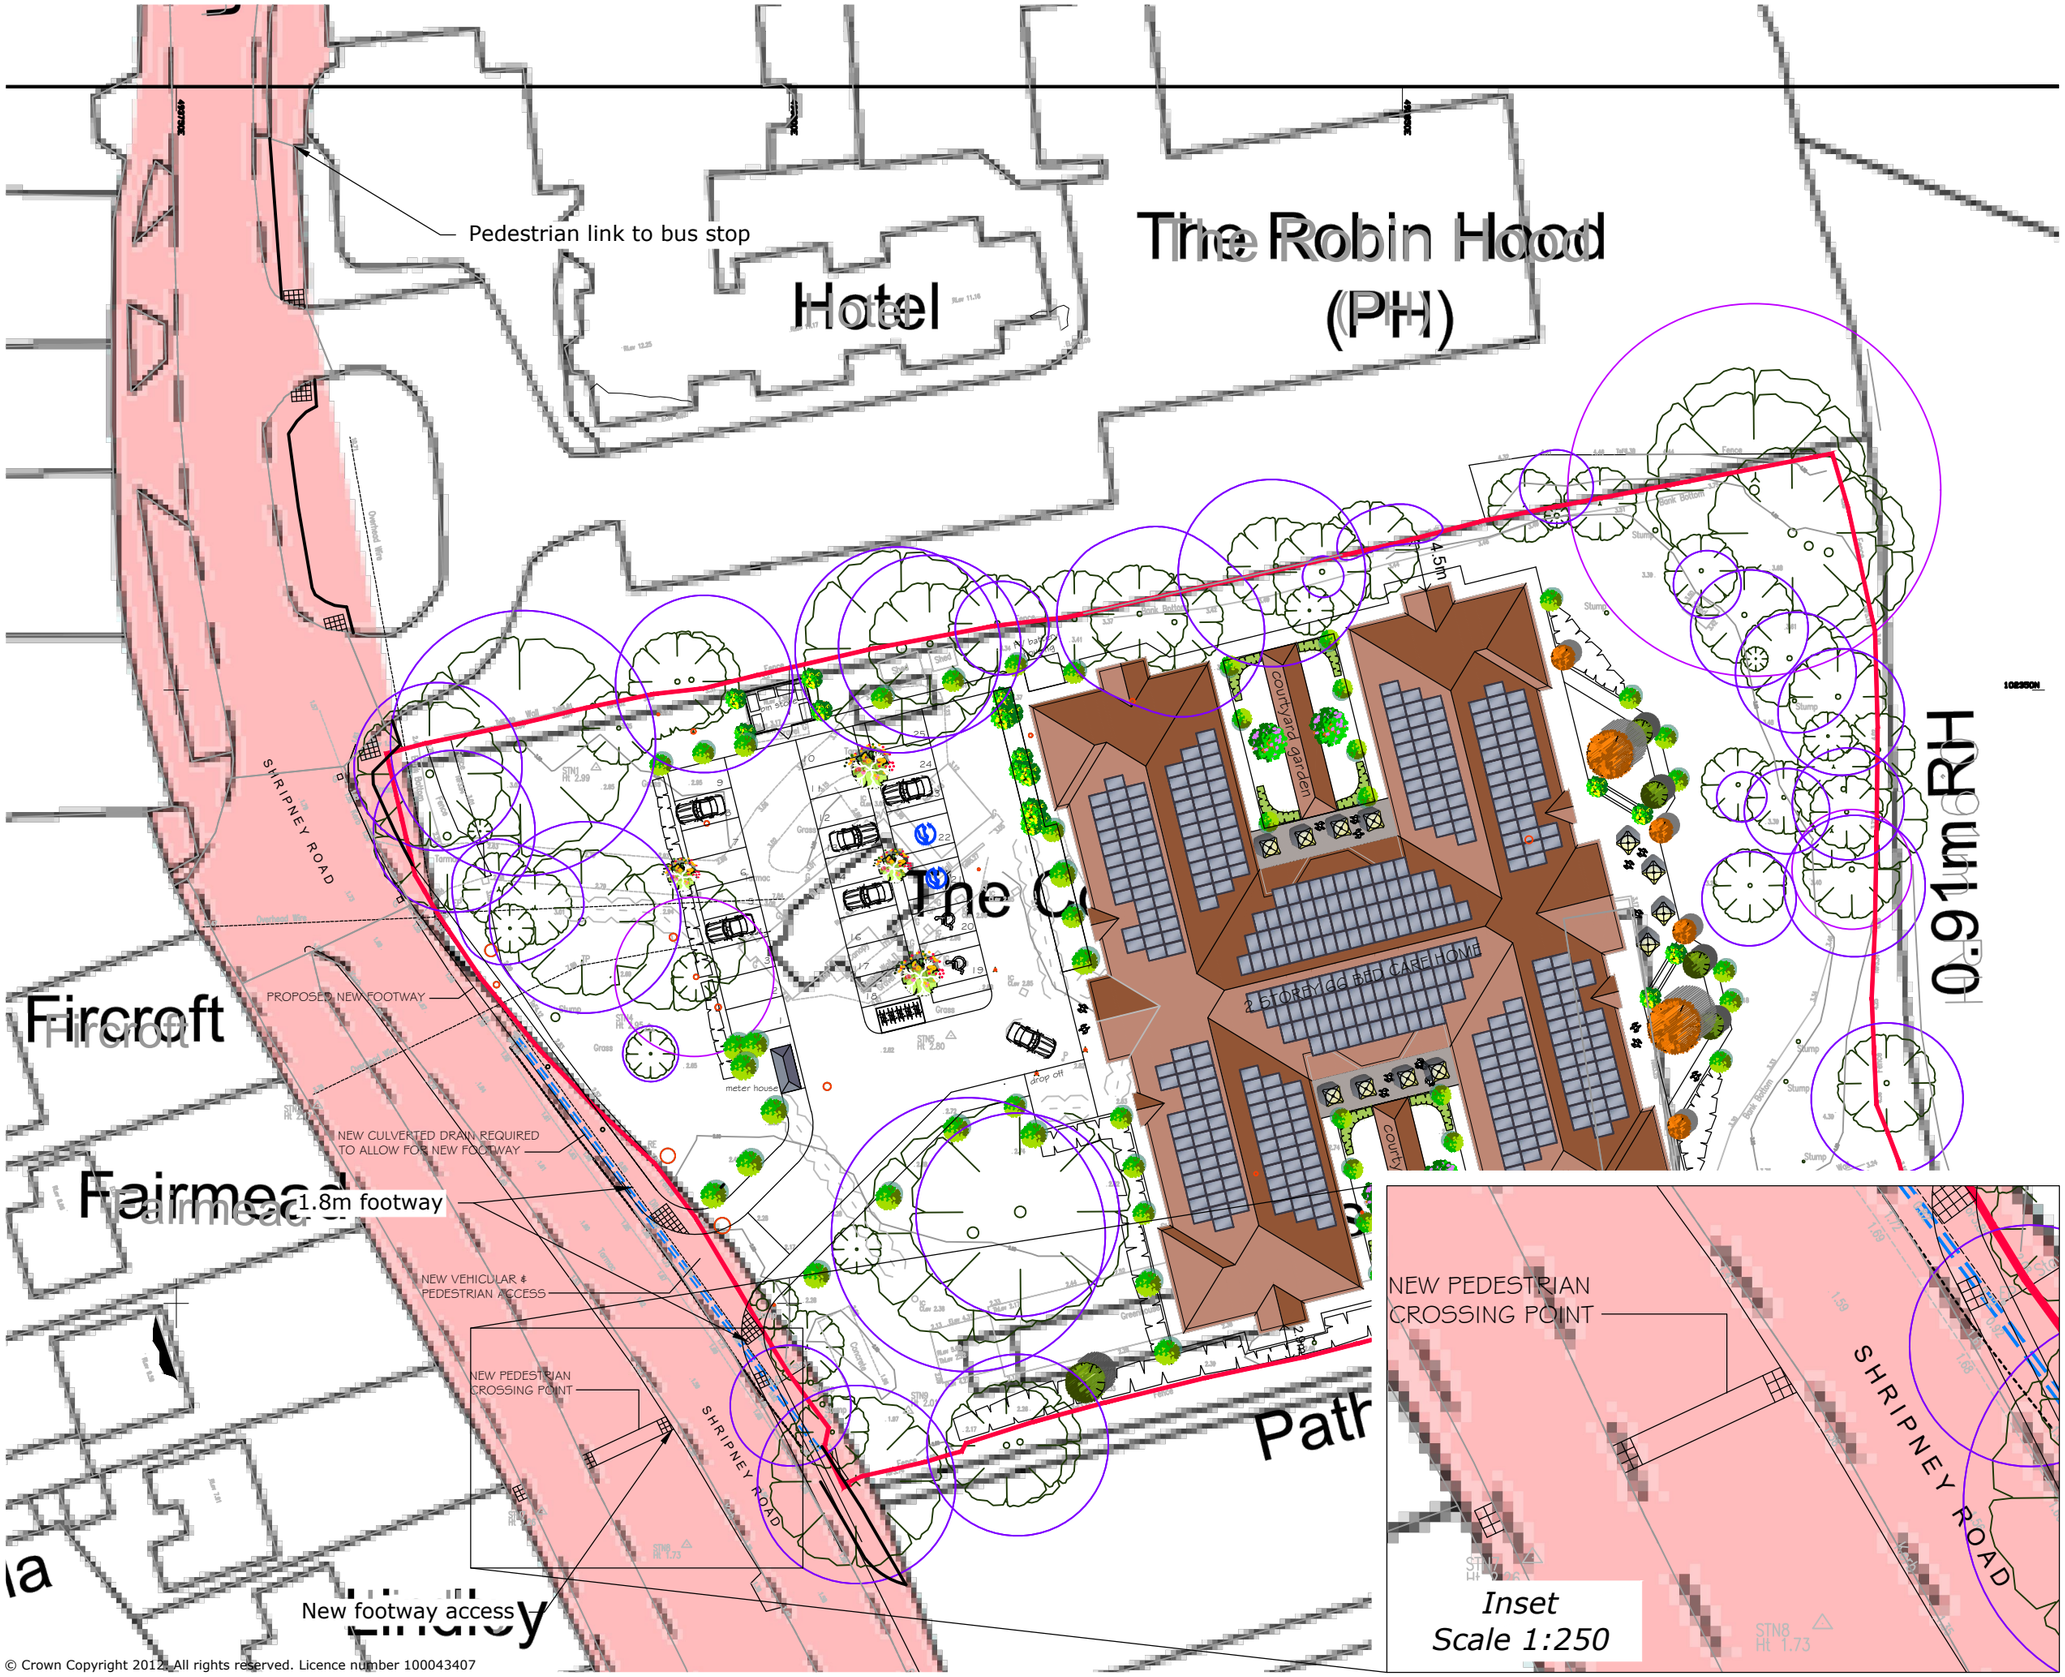

© Crown Copyright 2012. All rights reserved. Licence number 100043407

north

motion

84 North Street
Guildford
Surrey
GU1 4AU

T: 01483 531 300

Golden Cross House
8 Duncannon Street
London
WC2N 4JF

T: 020 7031 8141

www.motion.co.uk

Project:
Shripney Road, Bognor Regis

Title:
Proposed Footway Arrangement

Scale: 1:500 (@ A3)

Drawing:
2109058-05

Revision:
-