

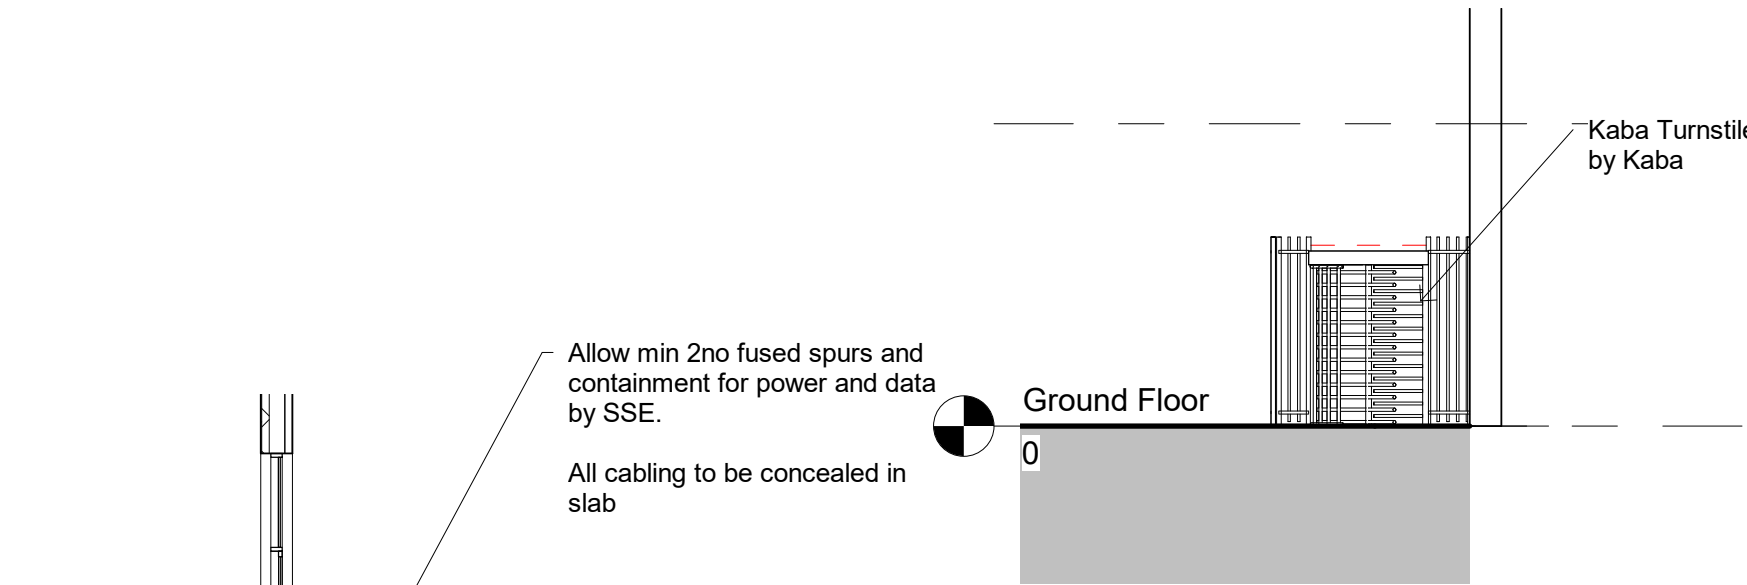



The Copyright of this drawing is reserved by Alpha Design Ltd. Do not copy any element unless express written permission is obtained. Do not scale or digitize any information from this drawing. Only use stated dimensions. All dims to be checked on site prior to construction. If in doubt ask.

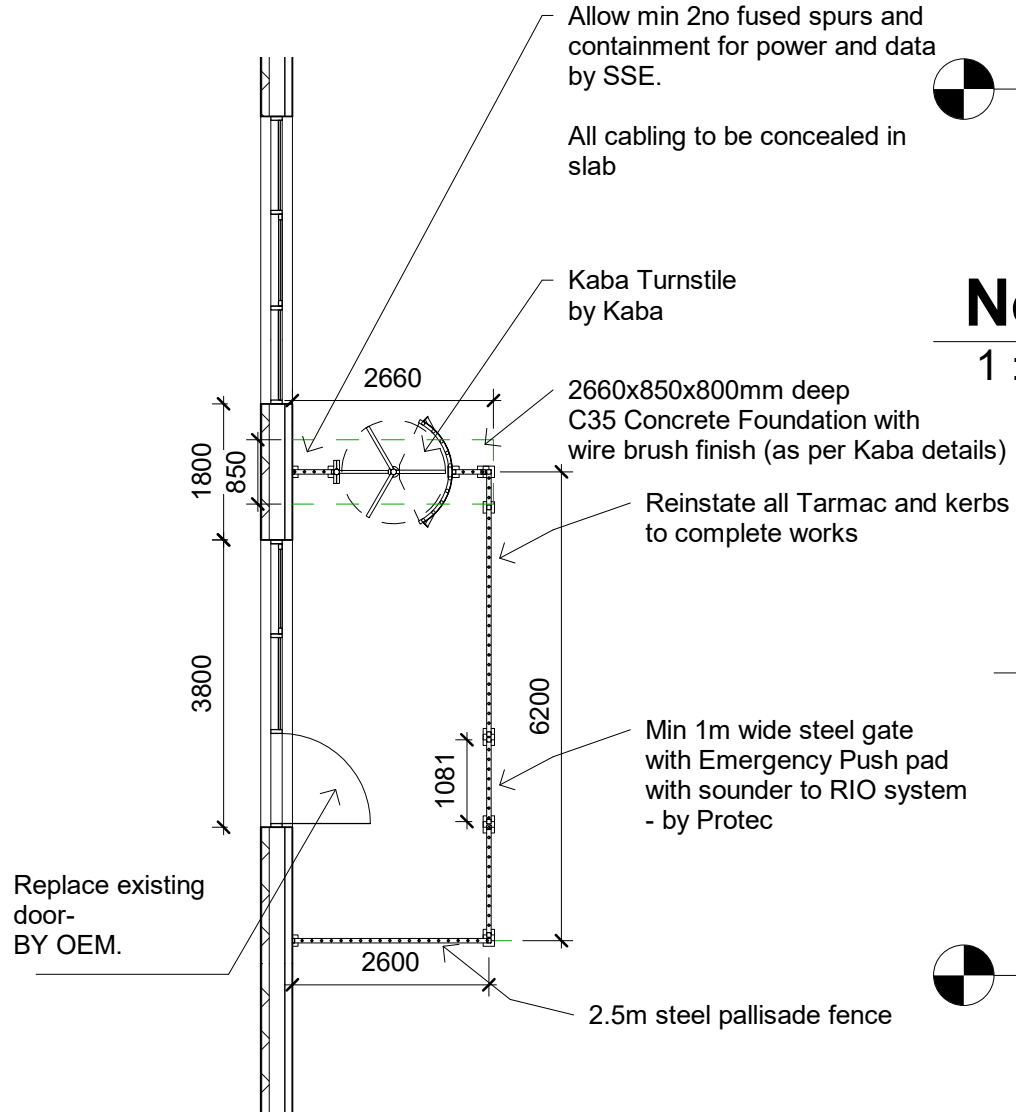


North
1 : 100

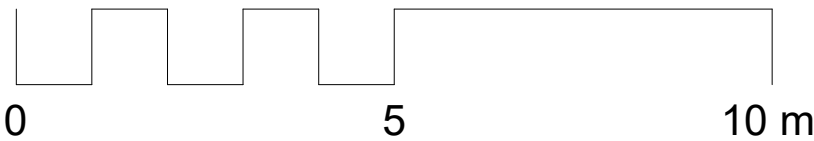

Ground Floor
1 : 100

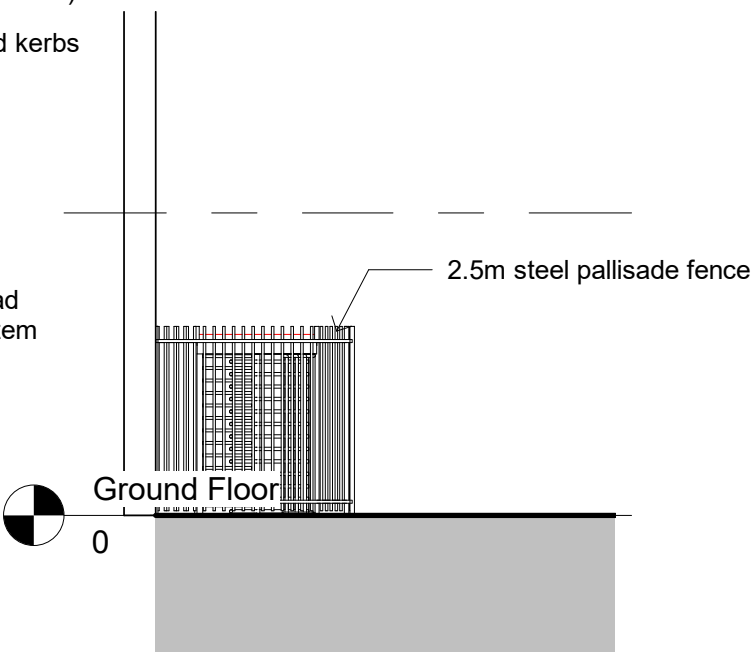

South
1 : 100

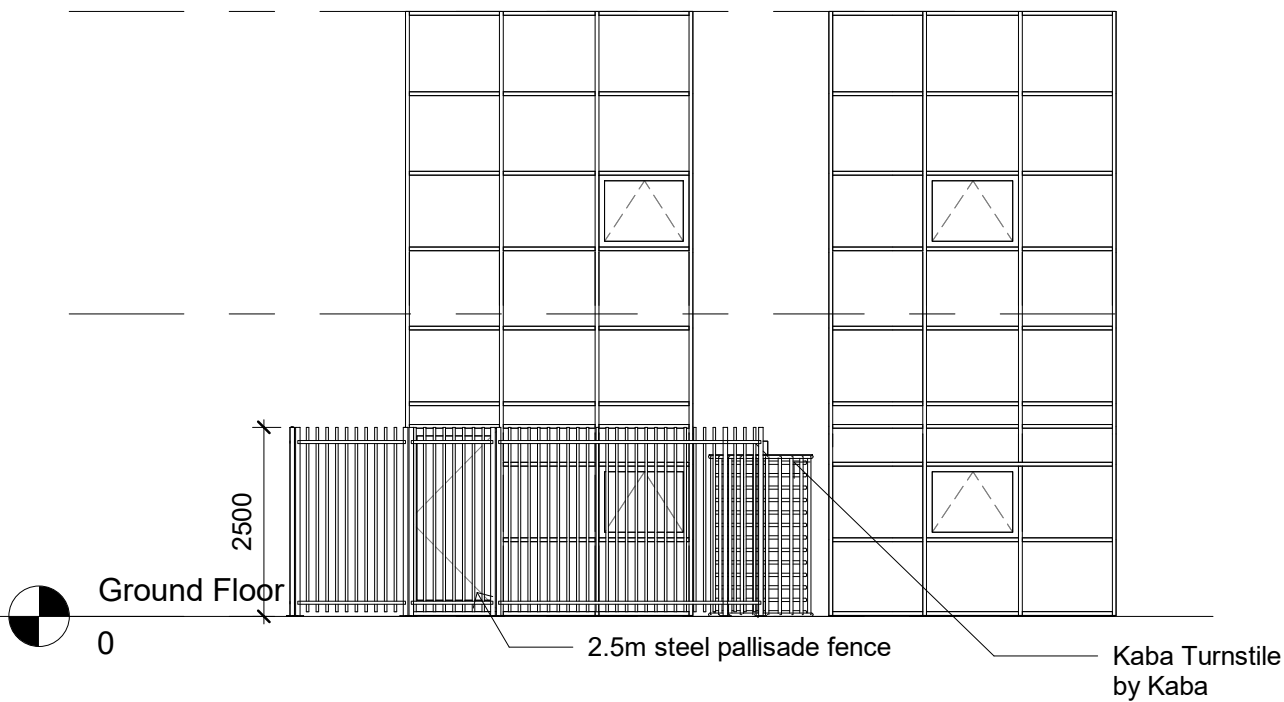

West
1 : 100

No.	Description	Date

Alpha Design Ltd

Building Design and Energy Assessment

Ground floor, 657 High Street, Kingswinford,DY6 8AL

T : 01384 270700

E : info@alphadesignltd.co.uk W : www.alphadesignltd.co.uk

PROJECT

New Fencing and Turnstile

SHEET

02

CLIENT Rolls Royce Motor Cars Technology and Logistics Centre, Newlands Road, Bognor Regis, PO22 9FJ		
Date Issue Date	Project number 998	Scale (@ A3) 1 : 100
Drawn by Author	DRAWING NUMBER A102	
Checked by Checker	REV	