






© Crown copyright 2021 Ordnance Survey 100053143

01 Location Plan
Scale 1:1250

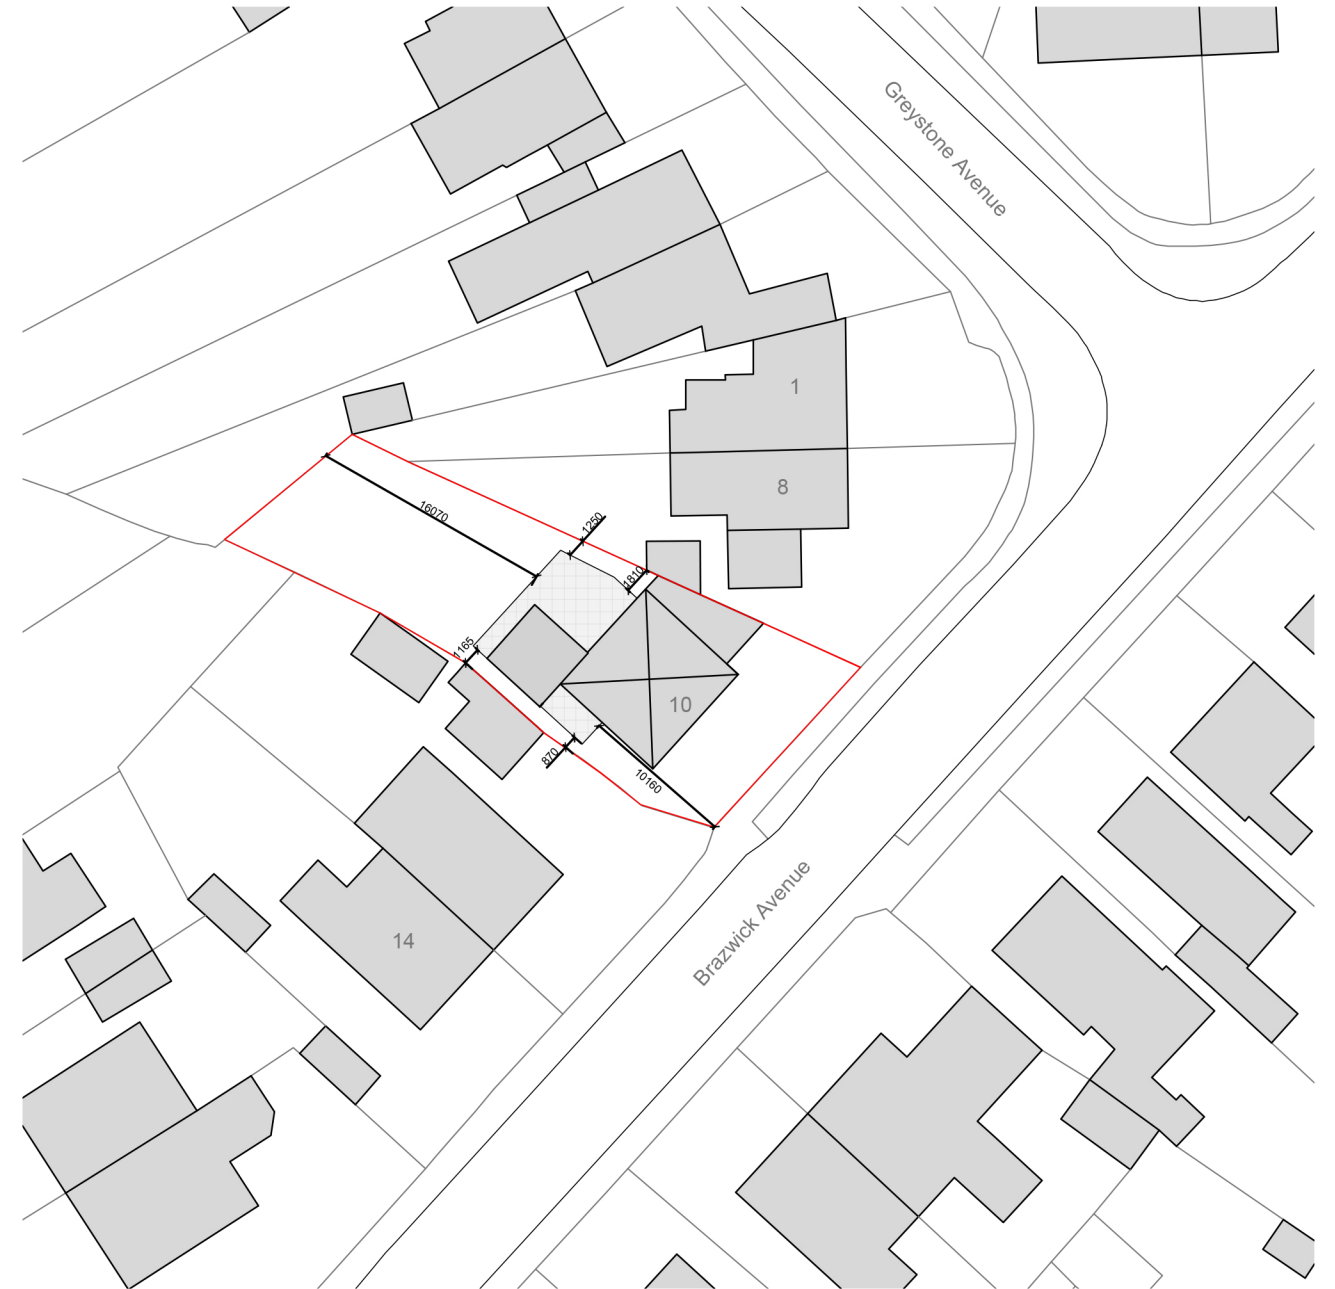

02 Block Plan
Scale 1:500

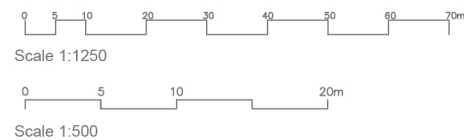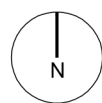

NOTE: This drawing is to be scaled for planning purposes only

Drawing: Location and Block Plan
Scale: as shown @ A3
Date: 06/12/2021

Dwg No: 21-011-D-01

Project: 10 Brazwick Avenue

Status: Planning

Client: Mr & Mrs May

Address: 10 Brazwick Avenue, Bognor Regis,
PO21 5DZ



enquiries.amdesign@gmail.com