

Be/17/11

NOTE: This site may be within a designated area and is subject to possible RADON emissions through the sub strata - therefore the methods of any protection needed are:


1. To make application for a Radon Site Survey Report to the British Geological Survey at NPSB Chilton Didcot Oxfordshire OX11 0PQ (tel: Radon Helpline on 0800 614529) to obtain an application form the fee charge of which is £30.00 plus VAT

or

2. To adopt a construction method of protection by use of a Radon Barrier (continuous layer - no joints) of 1200 gauge material under the oversite slab formation stepped up to meet the damp proof course to the inner skin of the wall and down the face of that wall and across the cavity and outer skin of the wall terminating at finished ground level forming a cavity tray to the cavity wall construction all in accordance with each Local Authority's approval and any typical details or as otherwise shown on the application drawings

3. ONLY instigate an application for a Report if directed by the ADC Building Control as the area appears not to be affected

The Application Site:
9 NEW BARN LANE
NORTH BERSTED
BOGNOR REGIS
WEST SUSSEX PO21 5DB

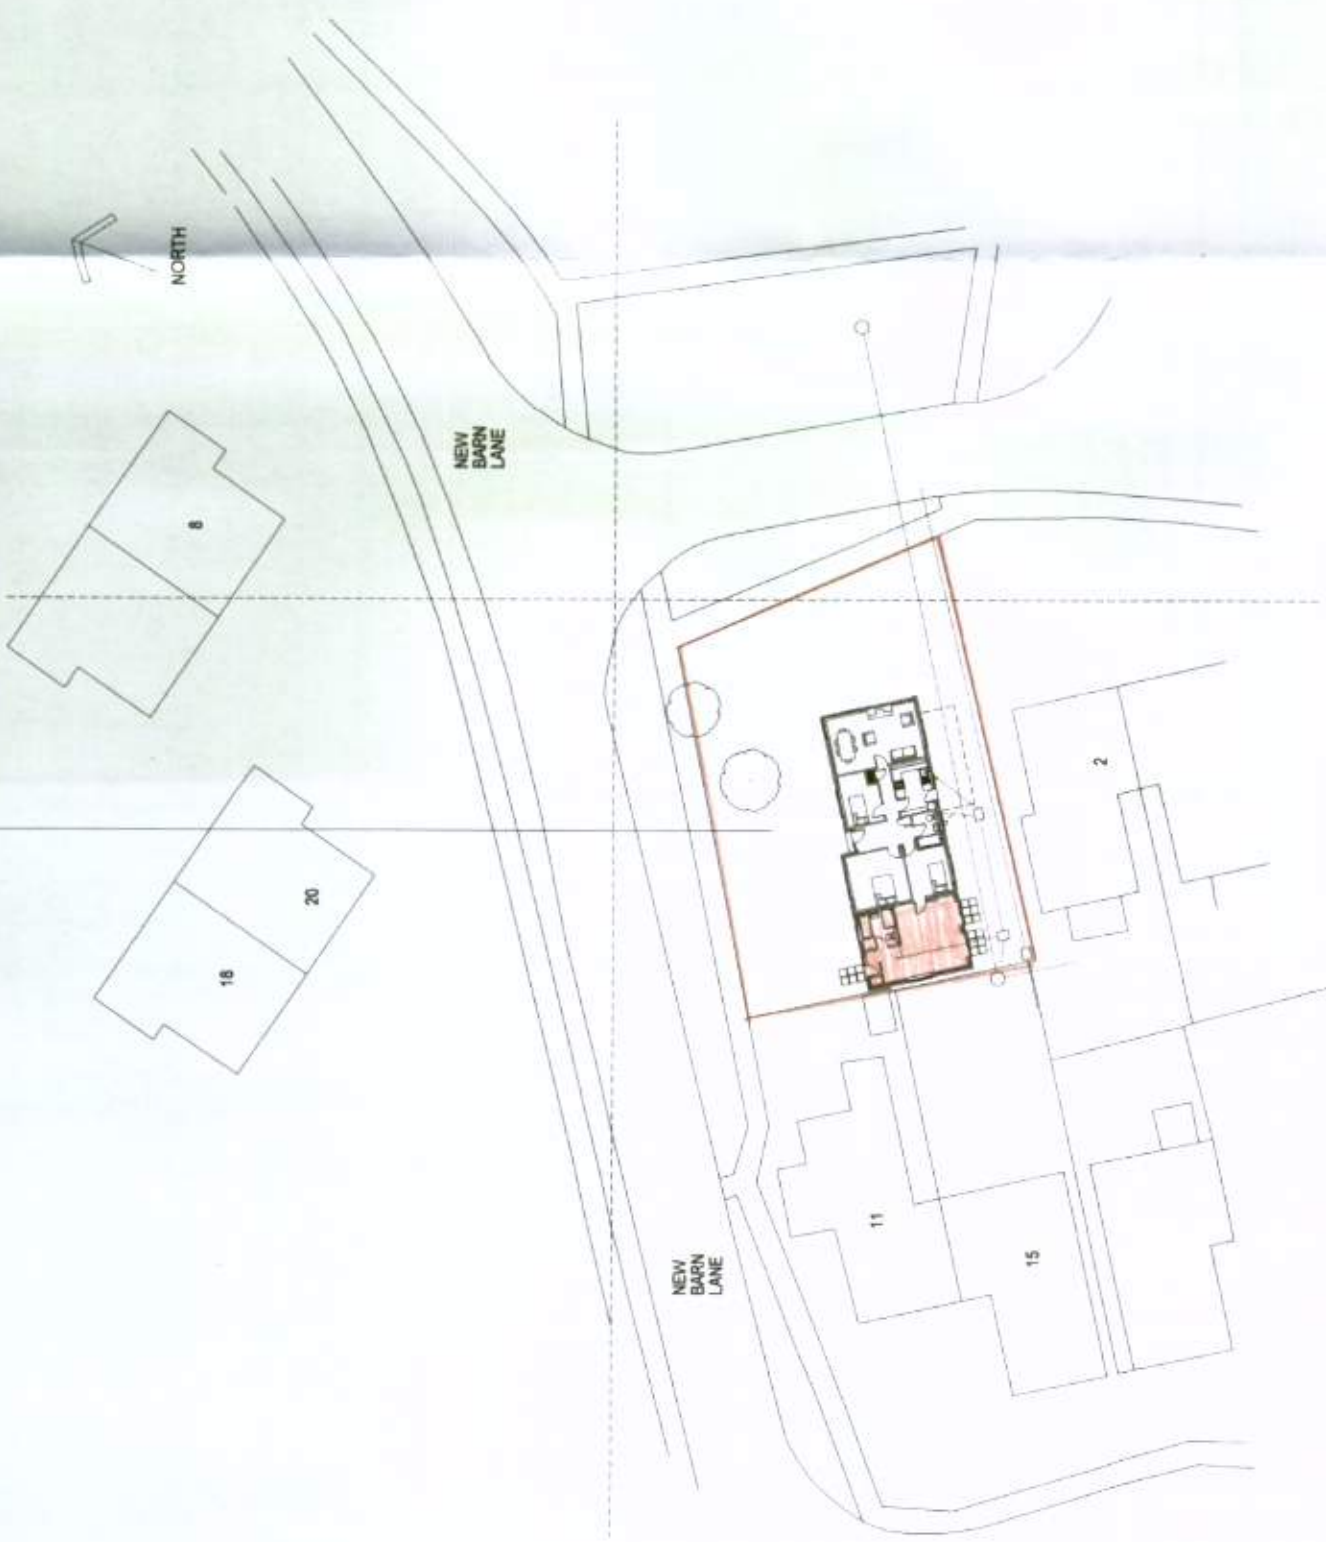

SITE BLOCK PLAN to scale of 1-500

CLIENT:	Mr Nettleton - 9 New Barn Lane North Bersted Bognor Regis	DESCRIPTION:	Site Block Plan (to replace that shown on 100129/1)
PROJECT:	Extension and Conversion to form Bedroom - Bathroom / Exercise Rm.	SCALE:	1:500
DATE:	February 2011	DRAWING No:	100129 11
		REVISION:	

DRAWING MUST BE READ WITH NOTES, DIMENSIONS AND DETAILS TO BE CHECKED ON SITE BEFORE PRICING AND CONSTRUCTION

© COPYRIGHT RESERVED

DCS
DESIGN
SERVICE