


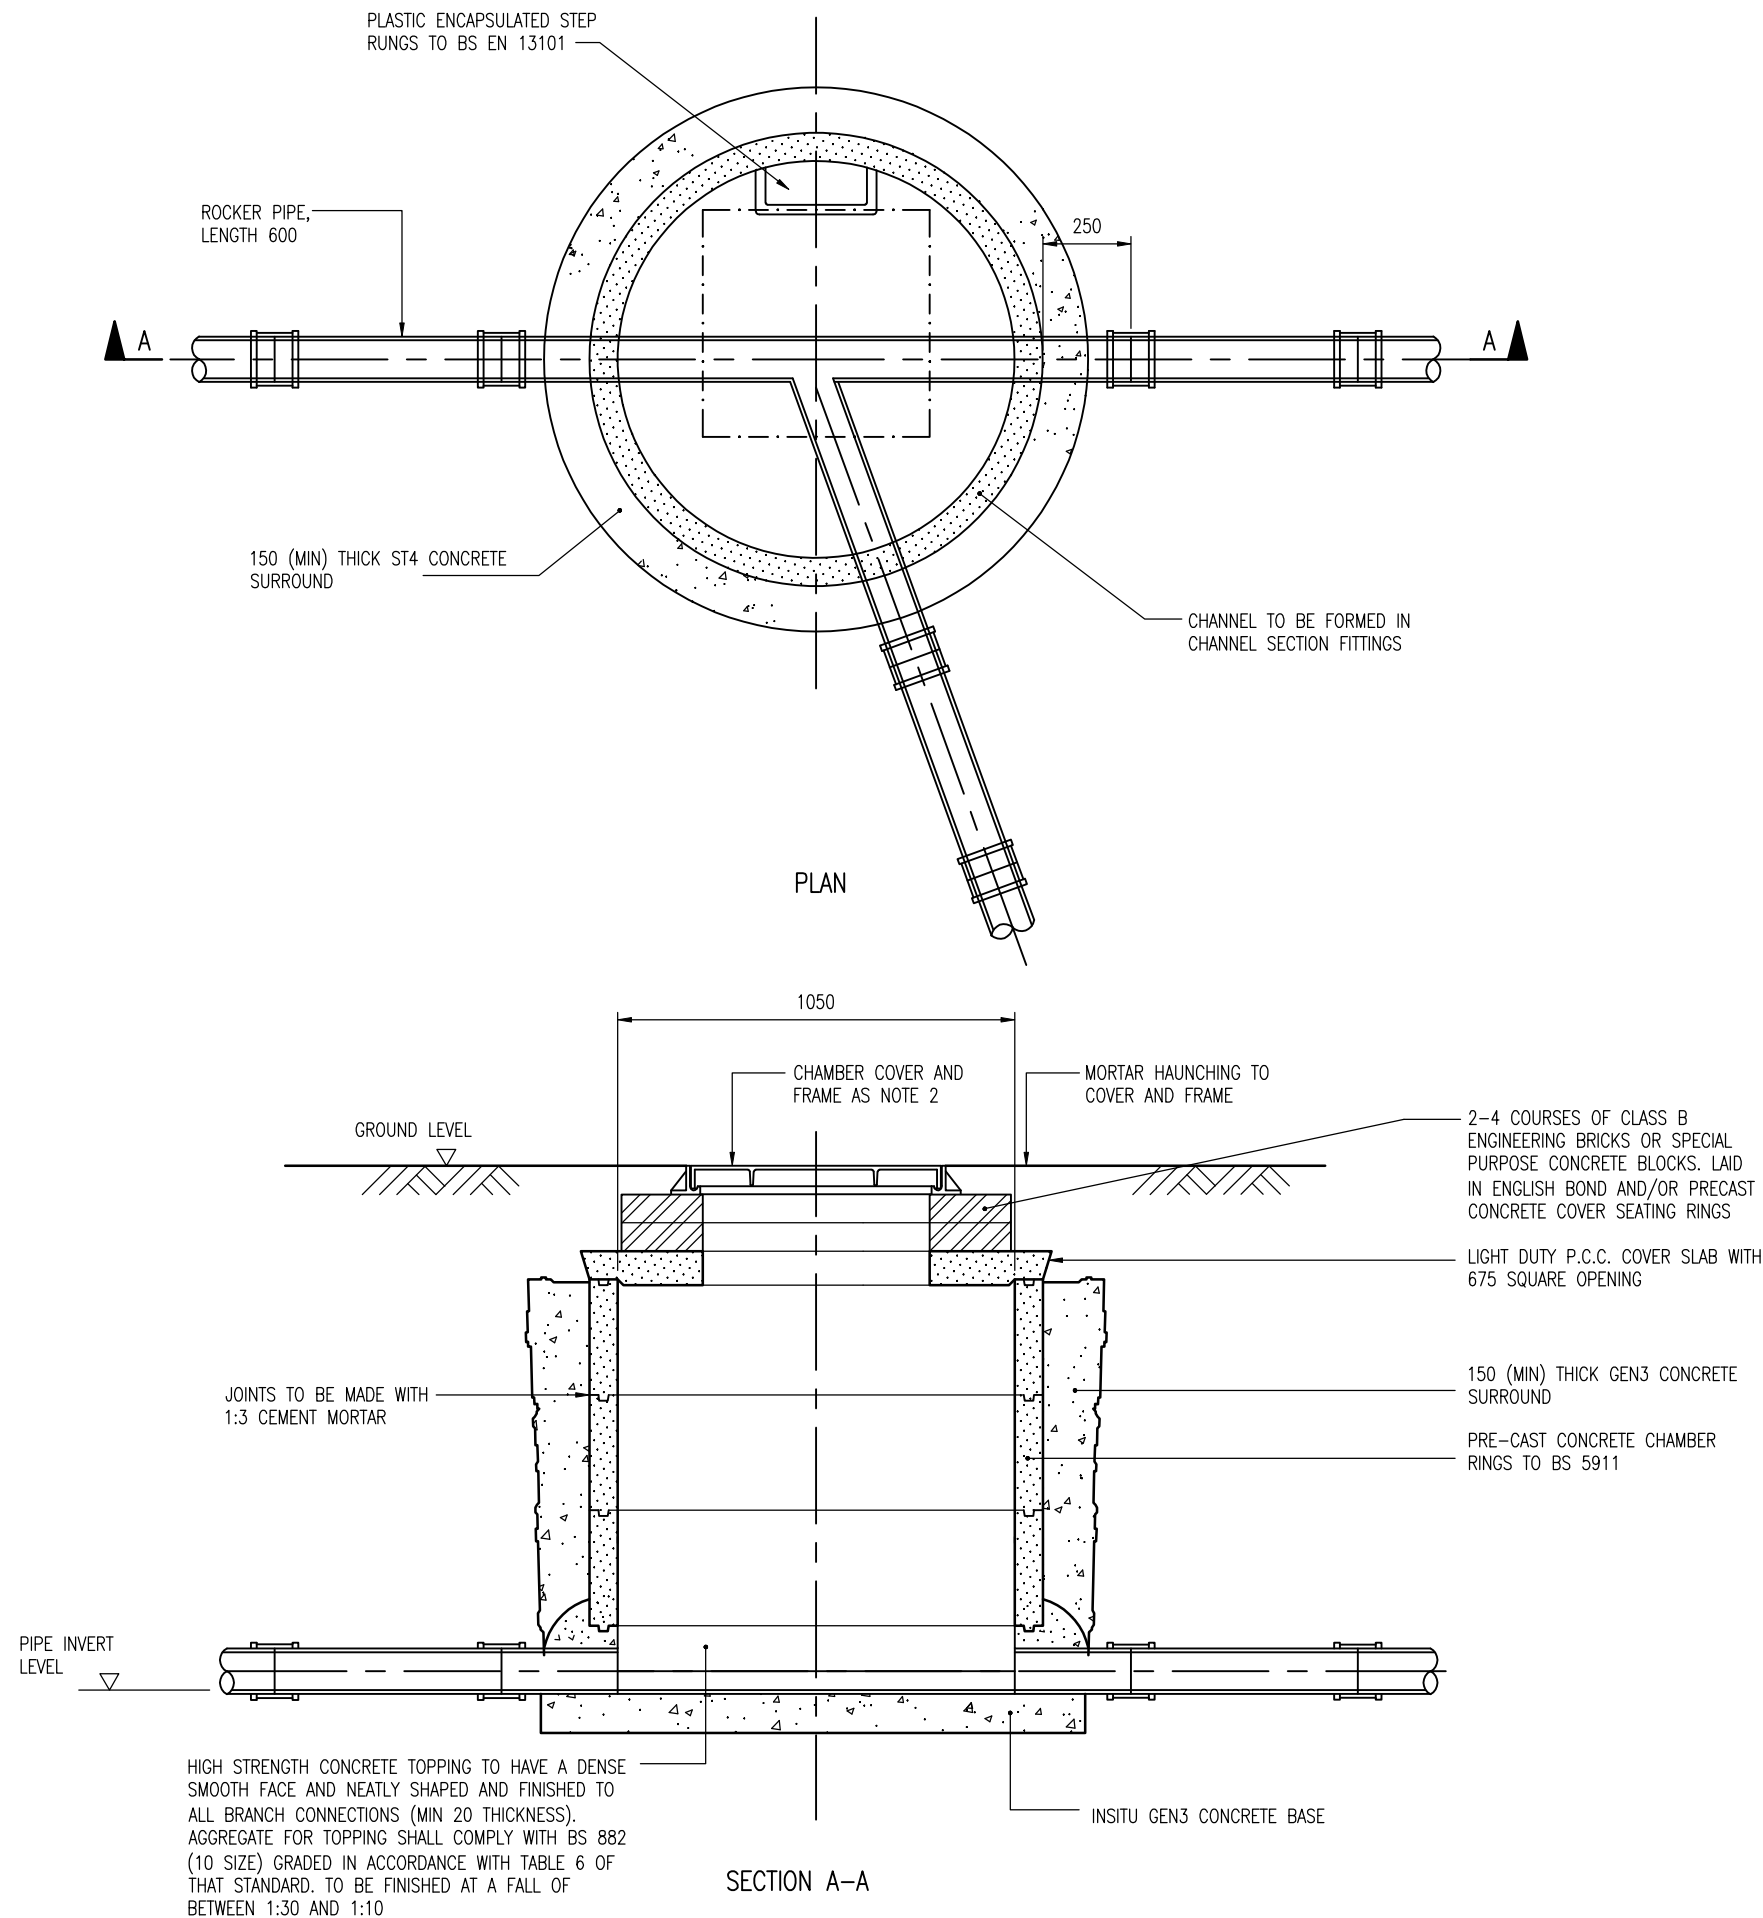

DO NOT SCALE

- NOTES
1. ALL DIMENSIONS IN MILLIMETRES UNLESS OTHERWISE STATED.
 2. CHAMBER COVER AND FRAME SHALL COMPLY WITH THE RELEVANT PROVISIONS OF BS EN124 AND HAVE A CLEAR OPENING OF 675x675mm. GRADE C250 SHALL BE USED IN VEHICULAR TRAFFICKED AREAS AND GRADE B125 ELSEWHERE UNLESS SHOWN OTHERWISE.
 3. ALL WORKS TO BE CONSTRUCTED IN ACCORDANCE WITH THE RELEVANT PROVISIONS OF SEWERS FOR ADOPTION 6th EDITION.
 4. ALL WORKS TO BE IN ACCORDANCE WITH THE RELEVANT PROVISIONS OF THE CIVIL ENGINEERING SPECIFICATION FOR THE WATER INDUSTRY

ISSUED FOR CONSTRUCTION

A	28/03/08	DGL	FIRST ISSUE	NJ	TRA
REV	DATE	BY	DESCRIPTION	CHK	APD

DRAWING STATUS: FOR TECHNICAL APPROVAL



Mountbatten House, Basing View, Basingstoke, Hampshire RG21 4HJ
Tel: +44 (0)1256 318800 Fax: +44 (0)1256 318700
<http://www.wspgroup.com>

CLIENT: BERKELEY HOMES

ARCHITECT: OMEGA PARTNERSHIP

PROJECT: NORTH BERSTED,
BOGNOR REGIS, WEST SUSSEX

TITLE: ONSITE HIGHWAY WORKS
DEMARCATIION CHAMBER
(DEPTH TO INVERT 1.00m - 1.50m)

SCALE @ A3: 1:20	CHECKED: NJ	APPROVED: TRA
CAD FILE: 2037-SD-41	DESIGN-DRAWN: DGL	DATE: MARCH 2008
PROJECT No: 11012037	DRAWING No: 2037/SD/41	REV: A

© WSP Group plc