
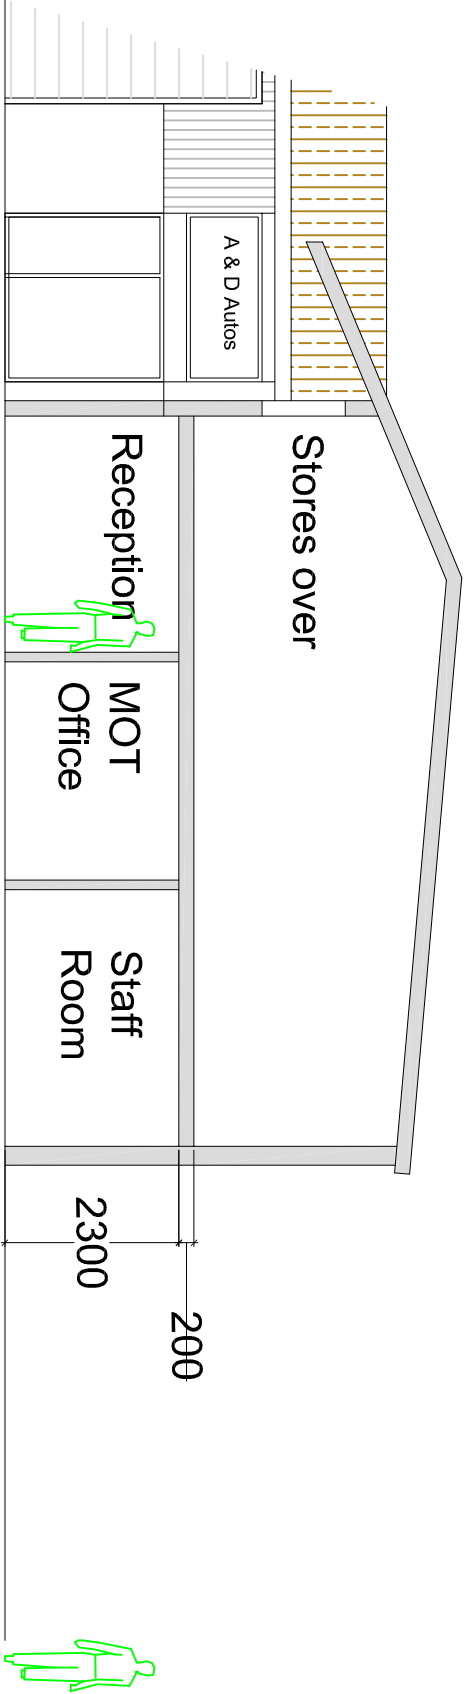


General Notes:

Do not scale dimensions from this drawing, unless for Planning purposes.

The Contractor is responsible for checking all dimensions on site prior to commencement of the works.

This drawing is to be read in conjunction with the specification.

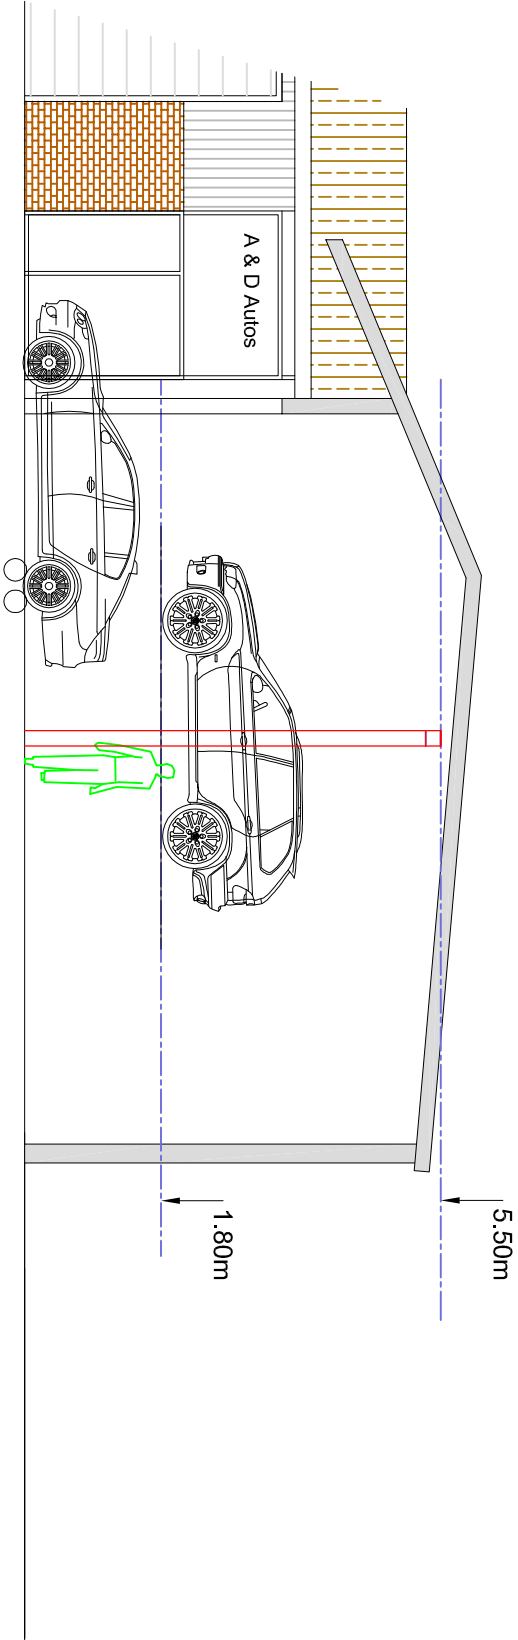

A 20/01/2022 Height Changes

Brian Elstone Surveying Services Ltd Brian Elstone, MCIQB, IMapS, FCABE Building Surveyor and Architectural Consultant CDM Consultant 1 Herne Court, Station Road, Rustington, West Sussex, BN16 3BQ Phone: 01903 784884, Mobile: 07710 593021. Email: brian@elstone.biz			
Client: A & D Autos, Bognor Regis		Revision	Description
Project: Relocation Proposals		Scale:	Date: Drawn By:
Drawing Title: Proposed Sections		1:200	- BE
		Drawing Number:	Revision:
		1466/006	A