
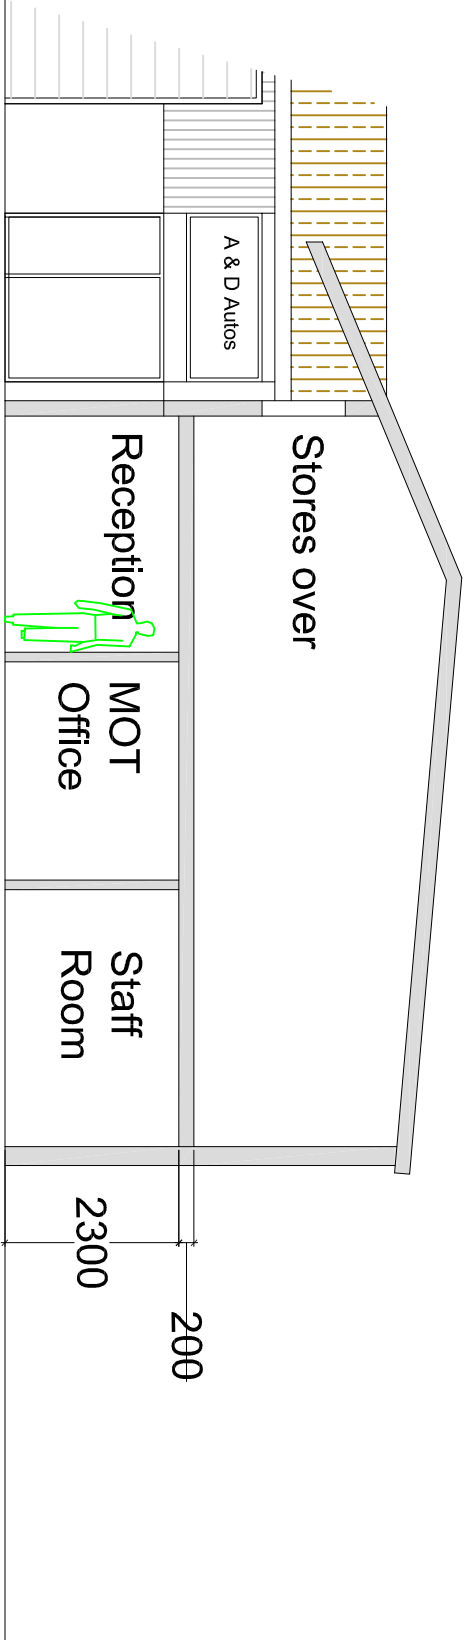


General Notes:

Do not scale dimensions from this drawing, unless for Planning purposes.

The Contractor is responsible for checking all dimensions on site prior to commencement of the works.

This drawing is to be read in conjunction with the specification.

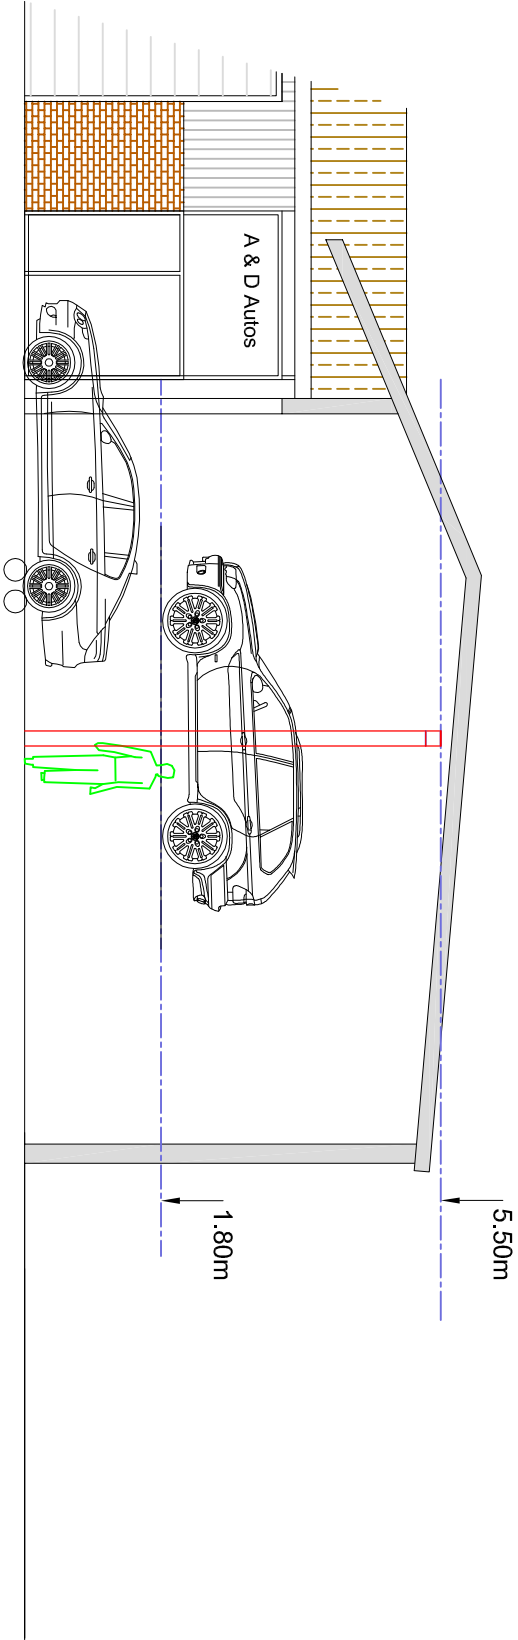

Brian Elstone Surveying Services Ltd

Brian Elstone, MCIQB, IMapS, FCABE
Building Surveyor and Architectural Consultant
CDM Consultant
1 Herne Court, Station Road, Rustington,
West Sussex, BN16 3BQ
Phone: 01903 784884, Mobile: 07710 593021.
Email: brian@elstone.biz

Client: A & D Autos, Bognor Regis		Revision	Date	Description
Project: Relocation Proposals		Scale:	Date:	Drawn By:
Drawing Title: Proposed Sections		1:100	-	BE
		Drawing Number:	Revision:	
		1466/006	B	

B 22/04/2022 Scale note
A 20/01/2022 Height Changes