REV.	AMENDMENT	BY	DA

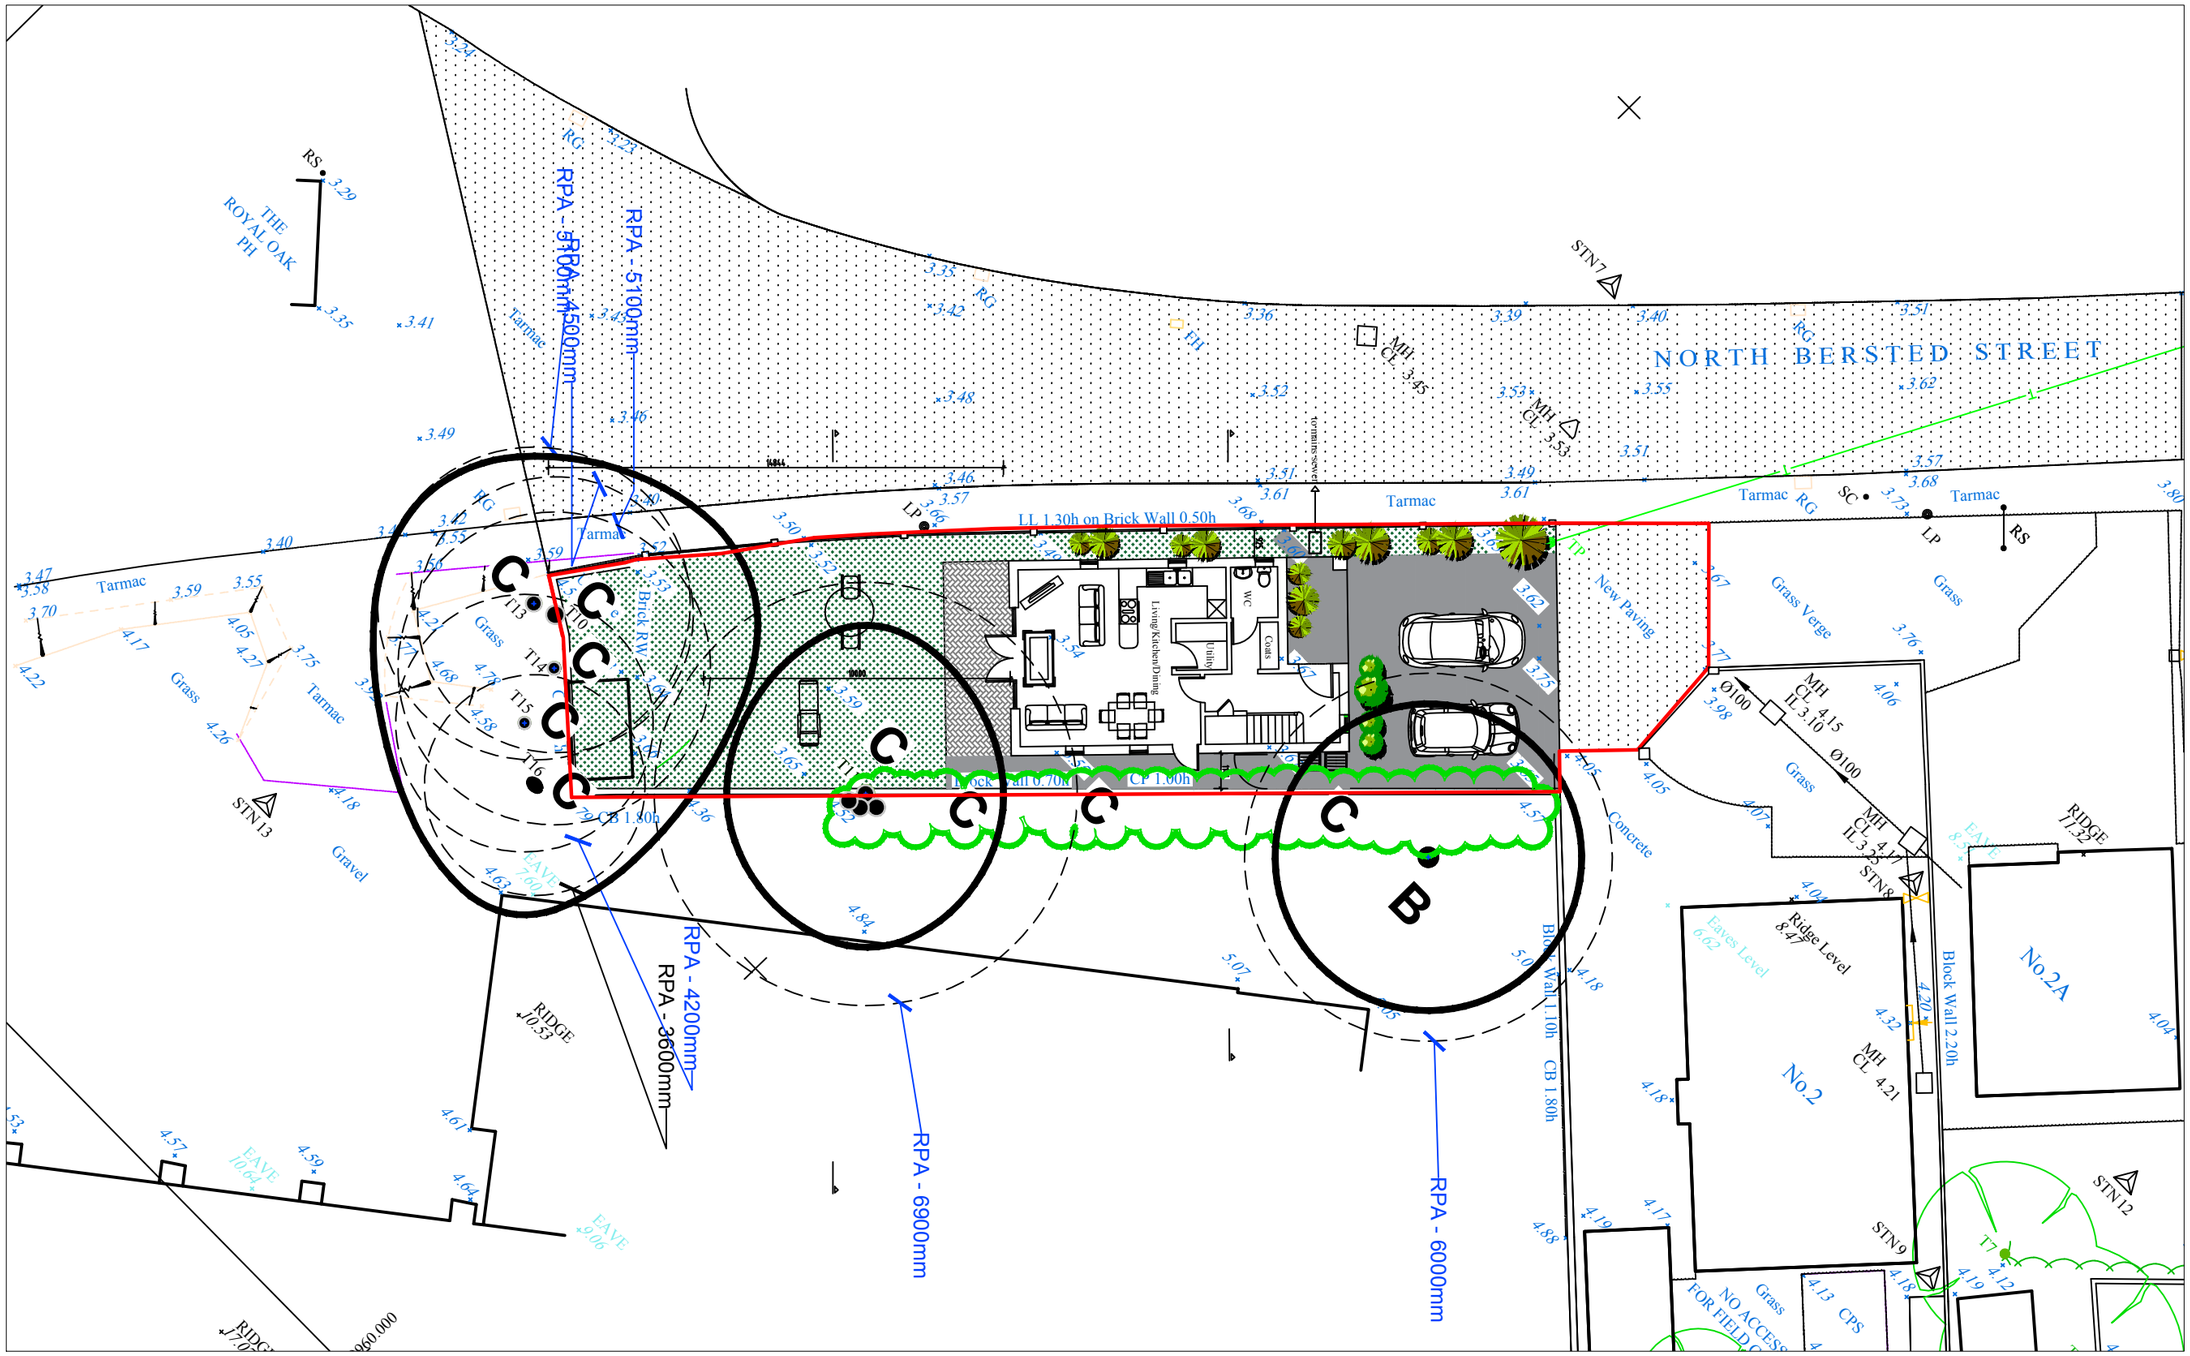

RIBA
Chartered Practice

ISO 9001 Registered Firm — Certificate No. GB2002767
International Accreditation Board — Registration No. 0044/1

UNIT 2, MARTINS BARN, BIRDHAM ROAD
CHICHESTER, WEST SUSSEX, PO20 7BX
TEL: 01243 514131 FAX: 01243 511488
office@the-seaman-partnership.co.uk
www.the-seaman-partnership.co.uk

Project	NORTH BERSTED STREET BOGNOR REGIS	Date	NOVEMBER 2016
		Drawn by	TK
Drawing	TREE CONSTRAINTS/ SITE PLAN	Scales	1:200 @ A3
		Status	PLANNING
		Job No	TSP 561
		Dwg No	PL-01
		Revision	

the SEAMA PARTNERSHI Lt

ARUN DISTRICT COUNCIL BE/180/16/PL