


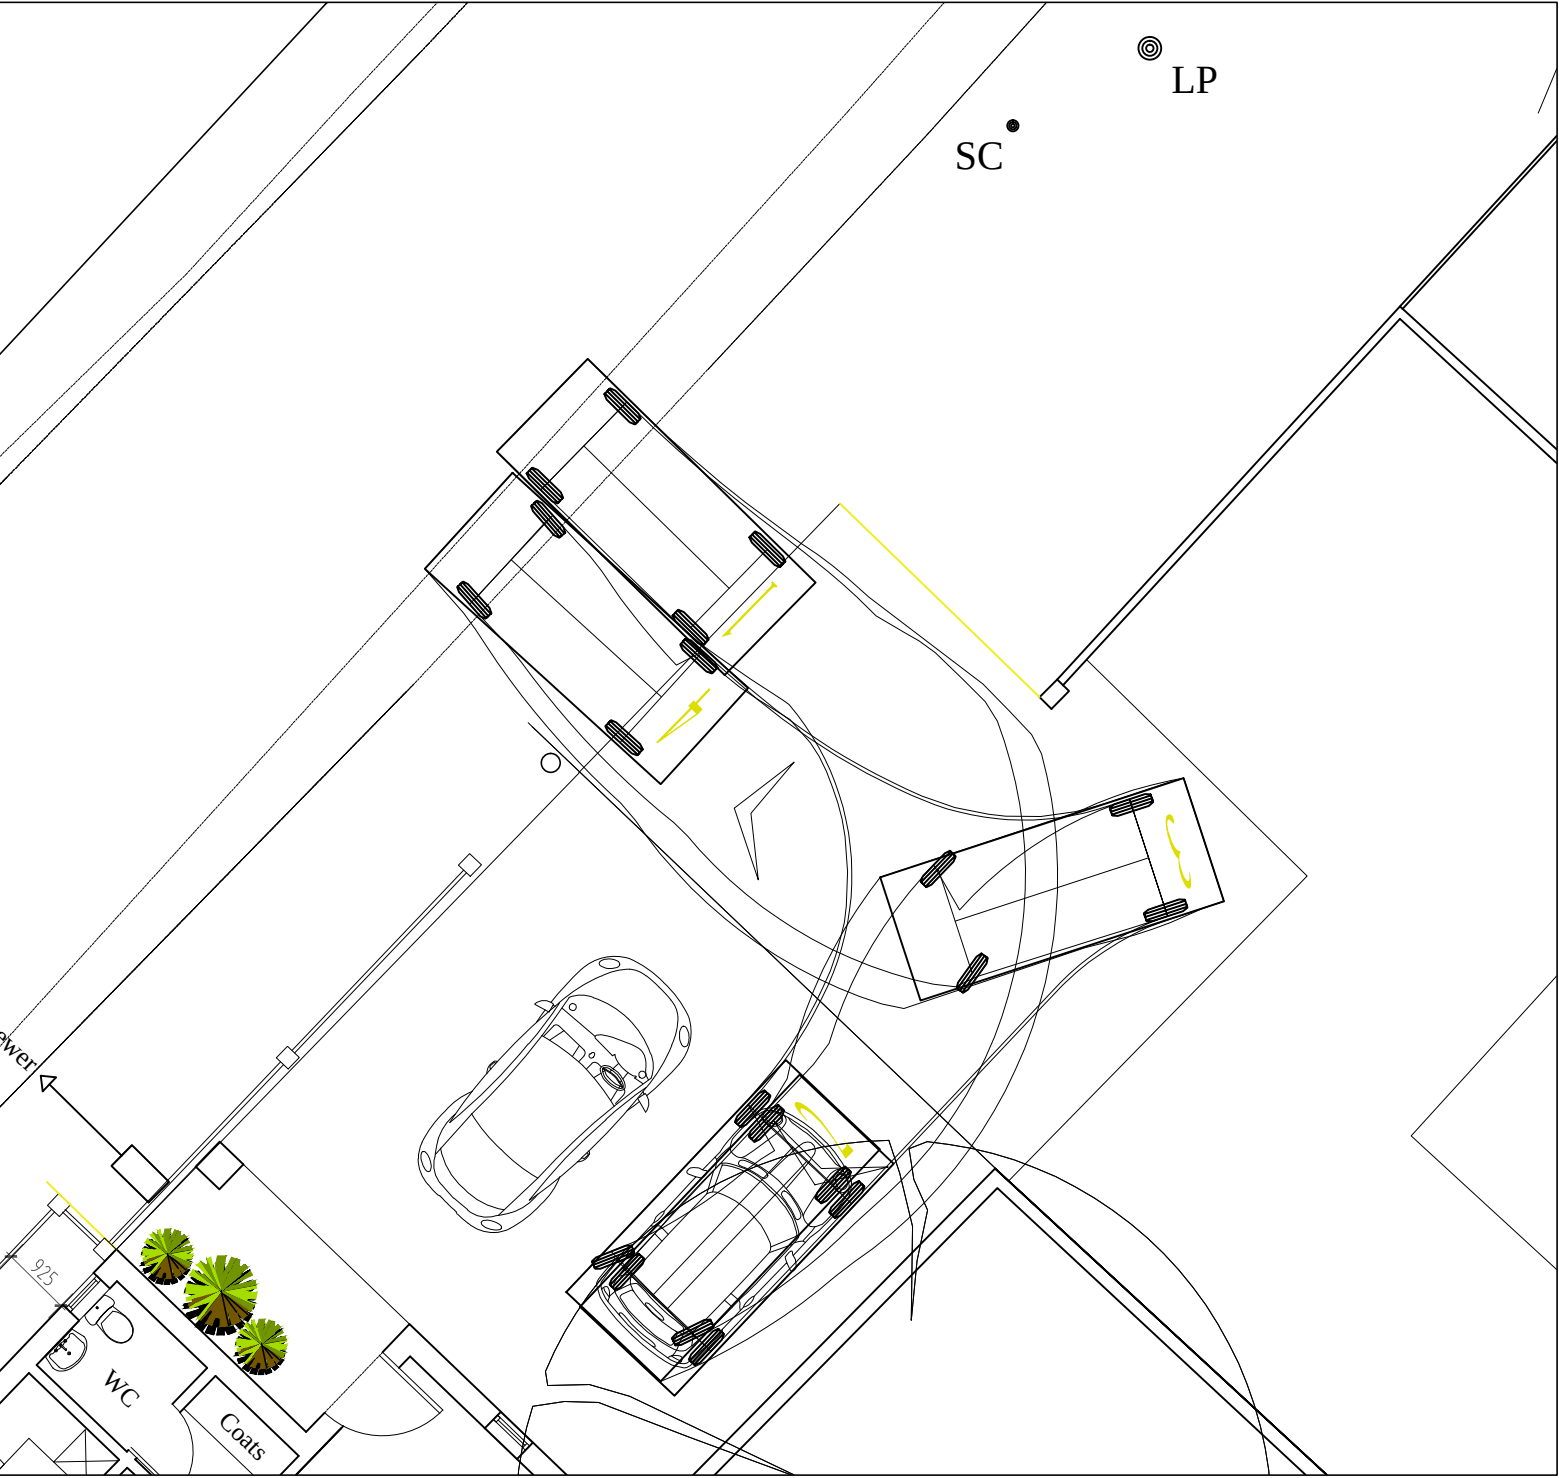

PARKING - SCALE 1:100

Project
NORTH BERSTED STREET
BOGNOR REGIS
Drawing
Site Lines & Parking

Date
Feb 2017
Scales
@ A1
Job No
TSP 573

Drawn by
scb
Status
PLANNING
Dwg No
PL-10

Revision
A

the SEAMAN PARTNERSHIP Ltd
UNIT 2, MARTINS BARN, BIRDHAM ROAD
CHICHESTER, WEST SUSSEX, PO20 7BX
TEL: 01243 514131 FAX: 01243 511488
office@the-seaman-partnership.co.uk
w.w.w.the-seaman-partnership.co.uk

