


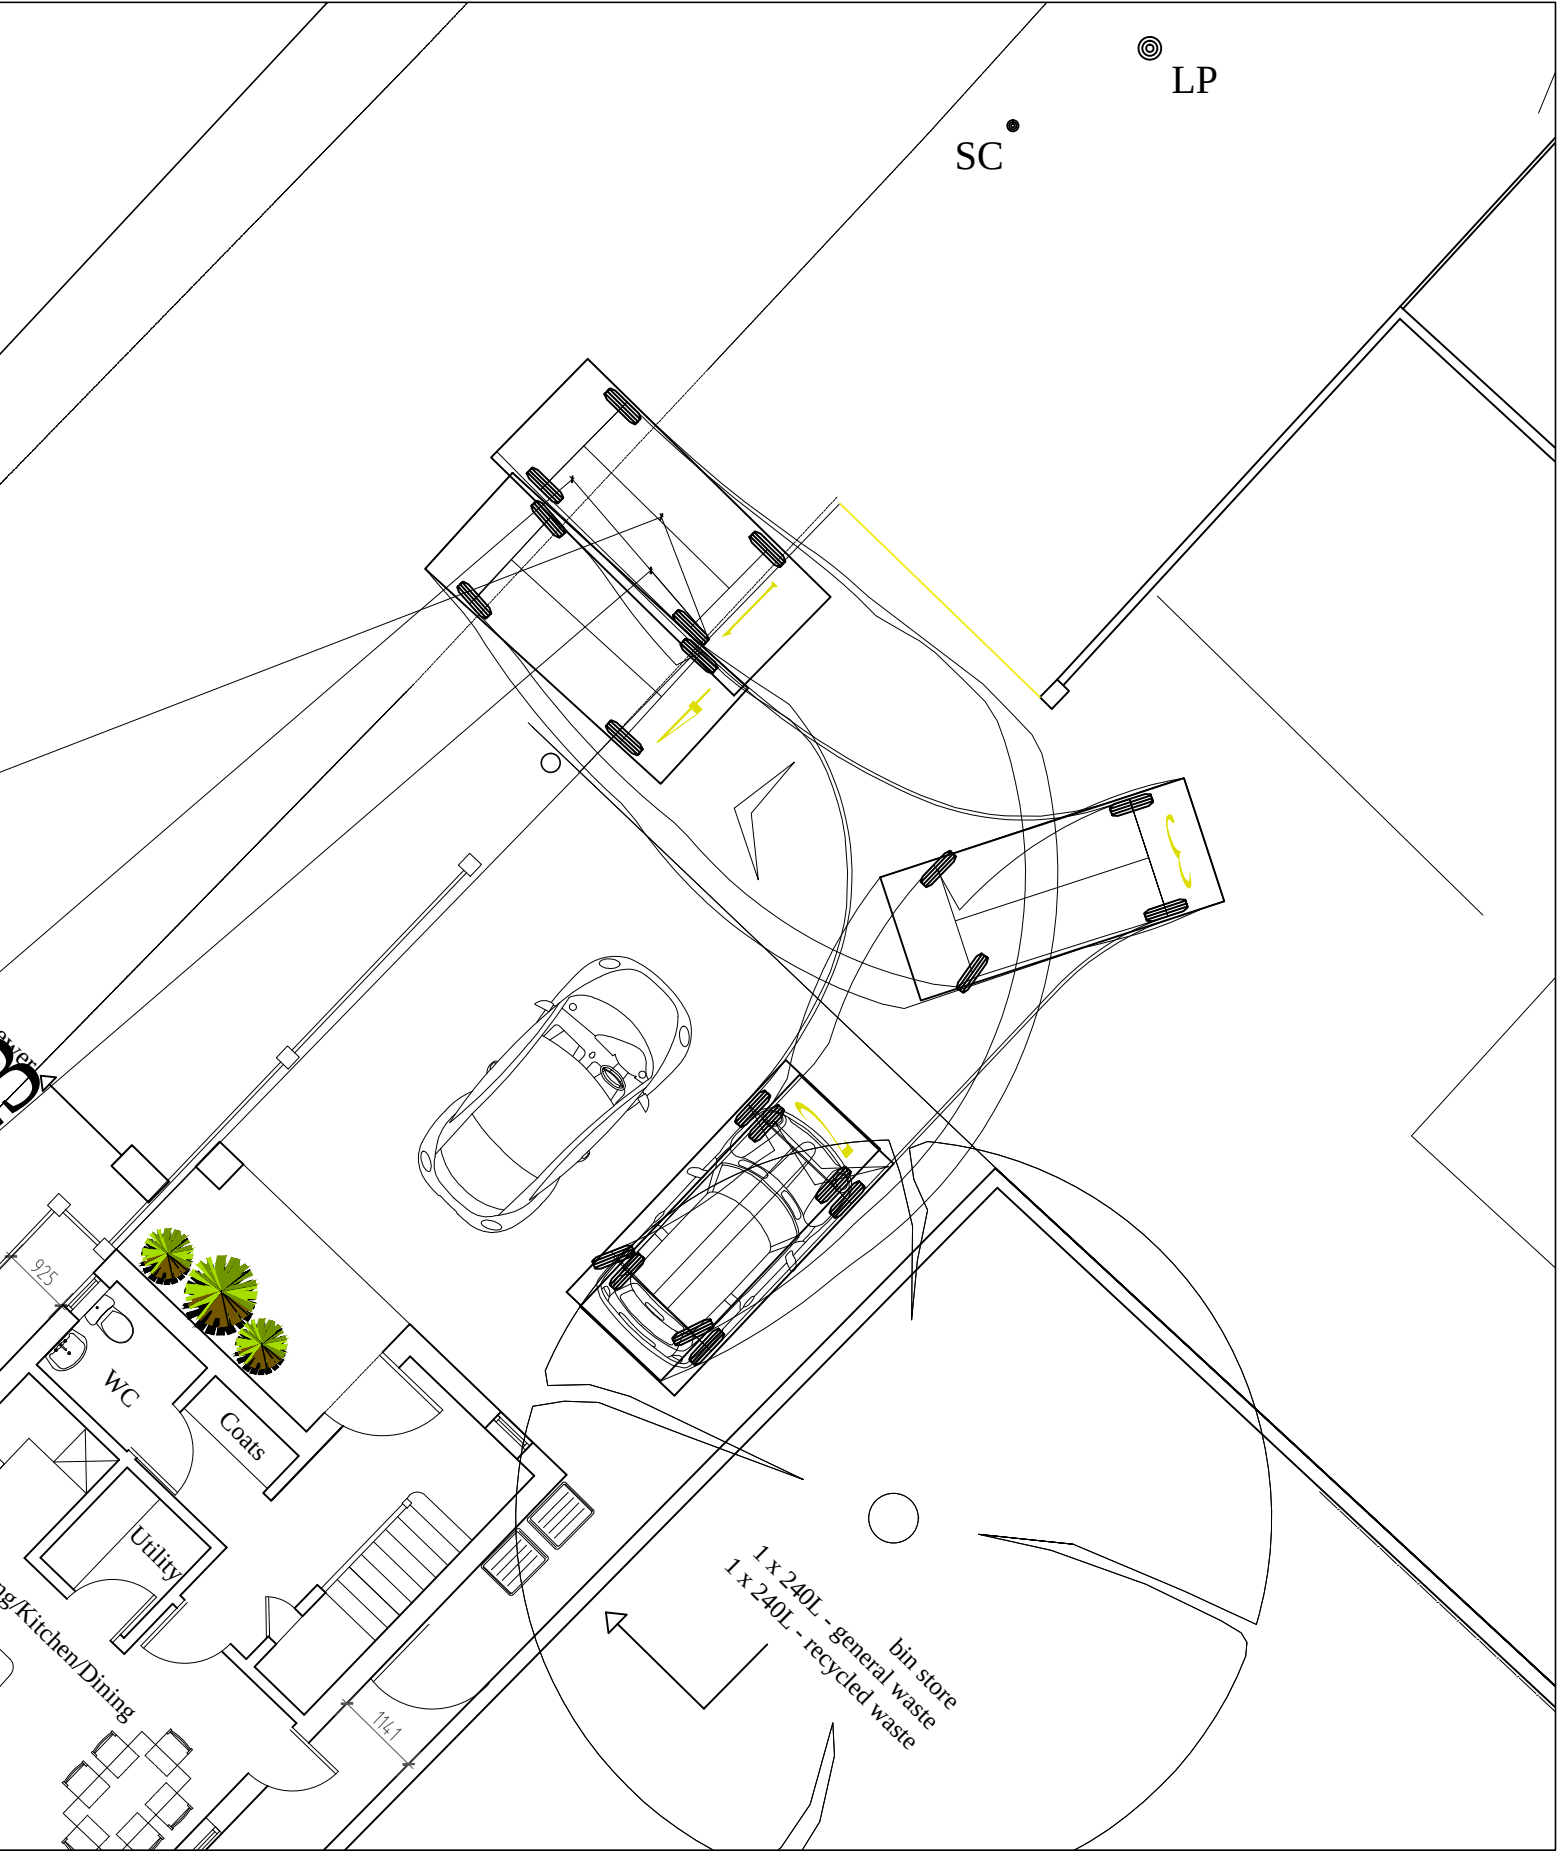

REV.	AMENDMENT	BY	DATE
------	-----------	----	------

PARKING - SCALE 1:100



Project
NORTH BERSTED STREET
BOGNOR REGIS
Drawing
Site Lines & Parking

Date	Feb 2017	Drawn by	scb
Scales	@ A1	Status	PLANNING
Job No	TSP 573	Dwg No	PL-10
		Revision	B

the
SEAMAN
PARTNERSHIP
Ltd

UNIT 2, MARTINS BARN, BIRDMHAM ROAD
CHICHESTER, WEST SUSSEX, PO20 7BX
TEL: 01243 514131 FAX: 01243 511488
office@the-seaman-partnership.co.uk
w.w.w.the-seaman-partnership.co.uk

