

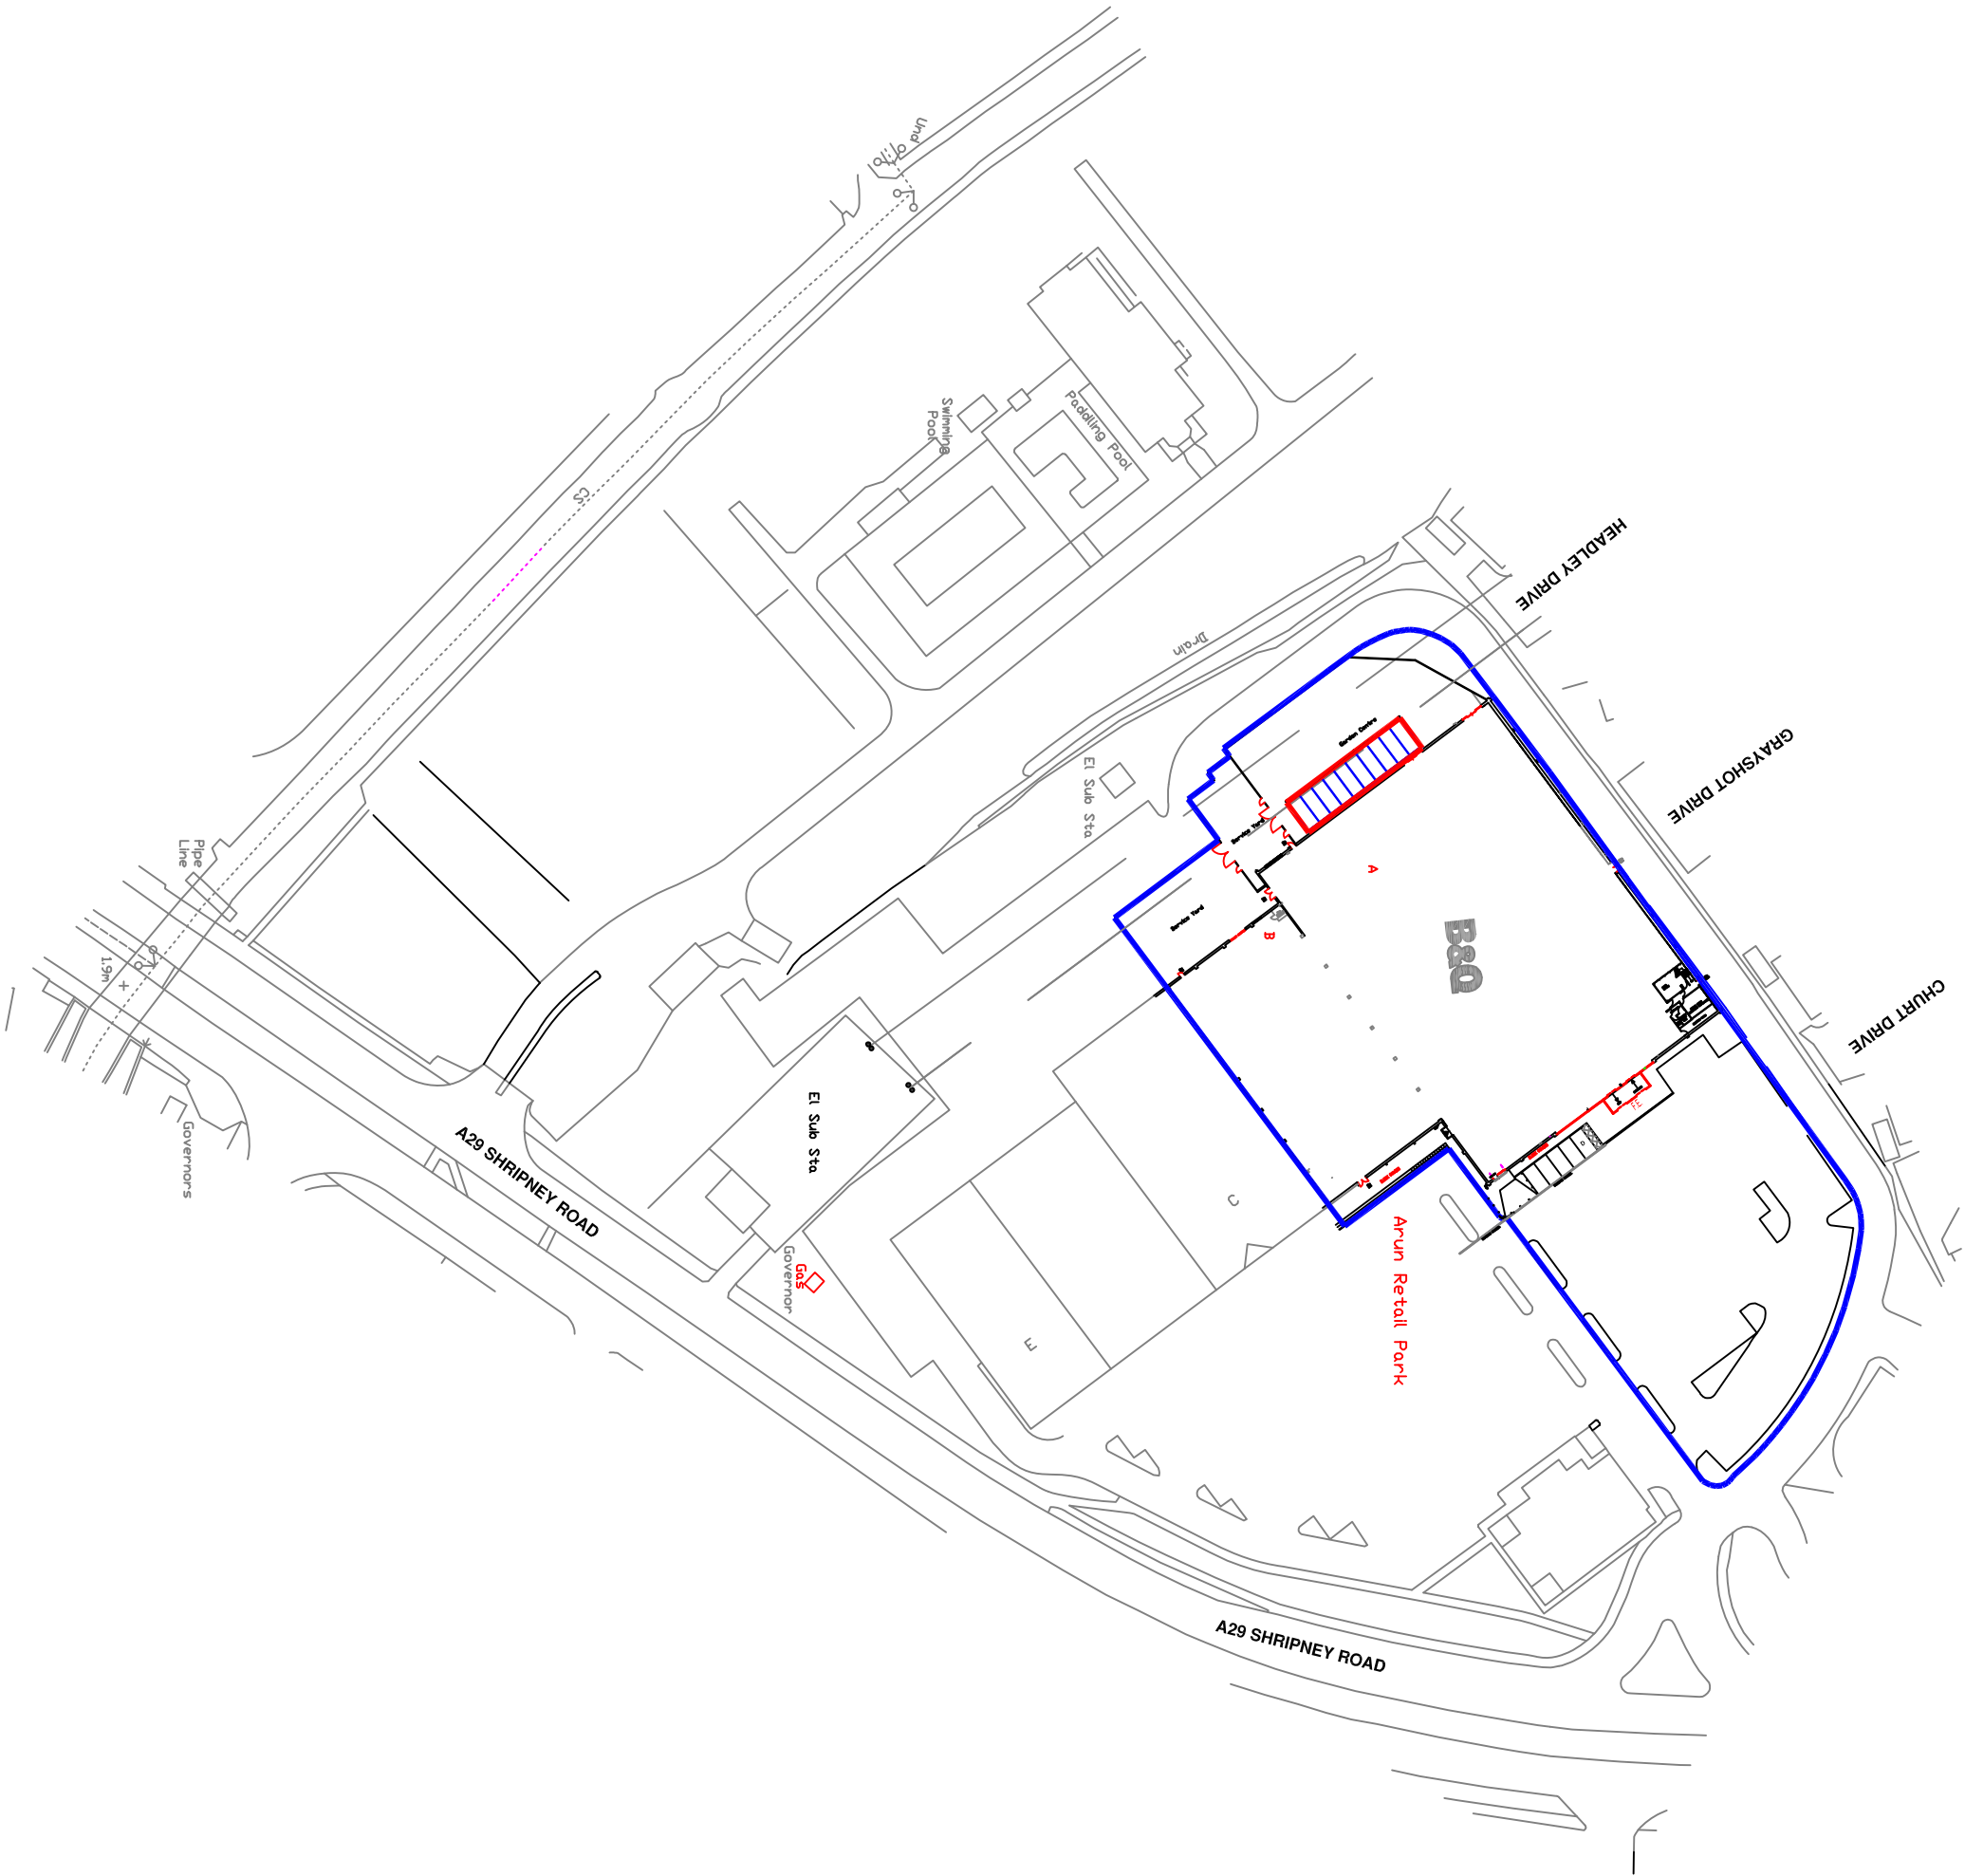


B&Q DEMISE

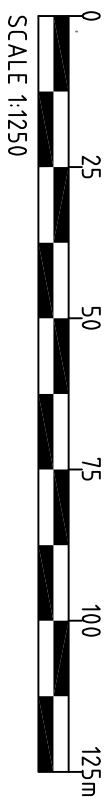

REV B	04/12/12	GARDEN CENTRE CANOPY ADDED.
REV A	23/10/12	TRADE ENTRANCE DOOR MOVED.
REV:	DATE:	DESCRIPTION:
CLIENT:	B&Q PLC	
DRAWING:	SITE LOCATION PLAN	
PROJECT:	B&Q MINI WAREHOUSE	
	SHRIPNEY DRIVE	
	BIDDER KEGGS	
	PLD2, 9M.	
DRAWING NO:	23050/103	DRAWN BY: GW
SCALE:	1:1250 & A2	DATE: OCTOBER 2012

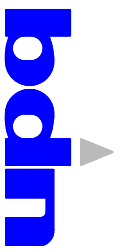

THE REVENUE CENTRE, AYKLEY HEADS, DURHAM CITY DH1 5TS
TEL: 0191 3857210 FAX: 0191 3857311
EMAIL: durham@bodn.co.uk

BODN - THIS DRAWING IS MADE TO THE STANDARD - ILLUSTRATED REPRESENTATION ONLY. IT IS THE USER'S RESPONSIBILITY TO CHECK THE DRAWING AGAINST THE STANDARD, AND TO BE AWARE OF ANY CHANGES TO THE STANDARD. IT IS THE USER'S RESPONSIBILITY TO CHECK THE DRAWING AGAINST THE STANDARD.