ARUN DISTRICT
No. BE 18 08
MINOR AMENDMENT
RECEIVED 15-1-09

Holy Cross Church Hall
Chichester Road
Bognor

New Elevation

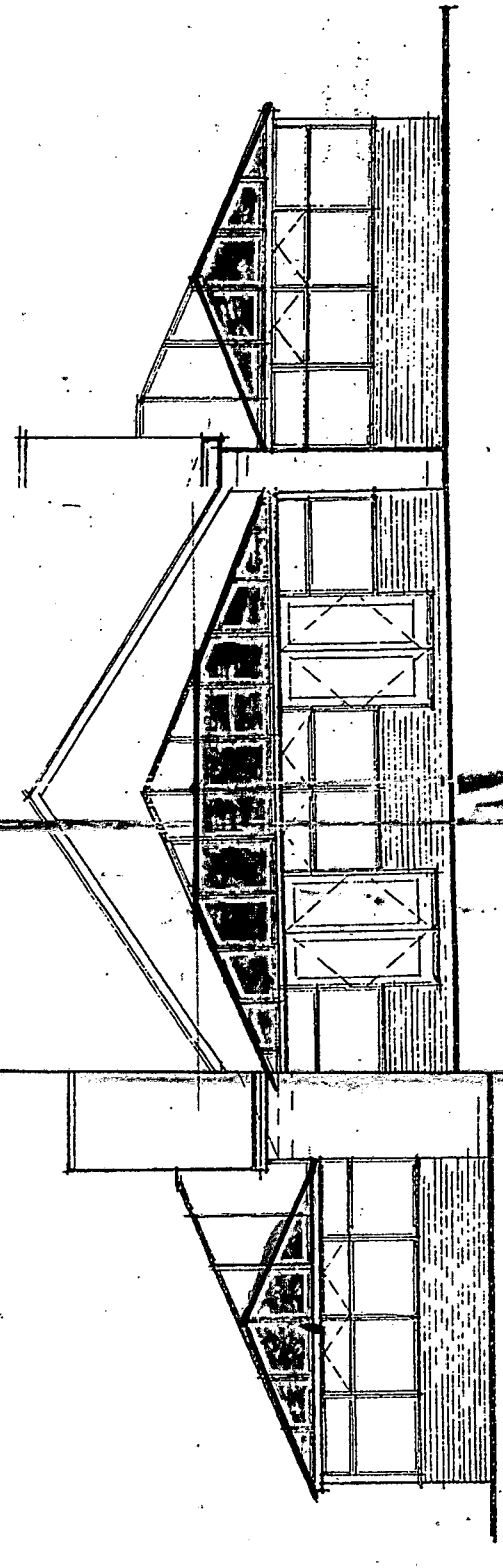

Rear Elevation

Scale 1:100

