ARUN DISTRICT COUNCIL:BE/18/08
part superseded 17/04/08

Scale and metric / imperial converter.

- Feet

4 3 2 1 0 1 2 3 4 5 10 15 20

1 0·5 0 1 2 3 4 5 6

- Metres

Scale - 1:50

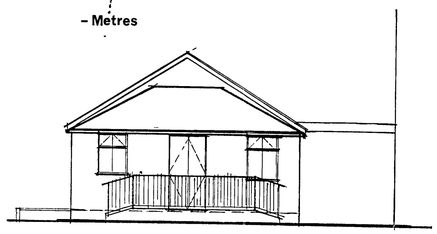

Front Elevation

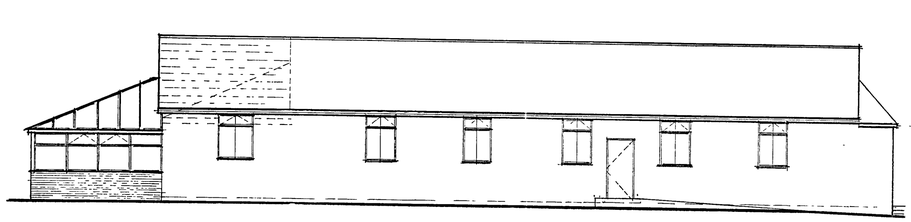

Northwest Elevation

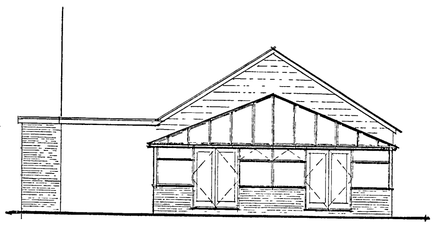

Rear Elevation

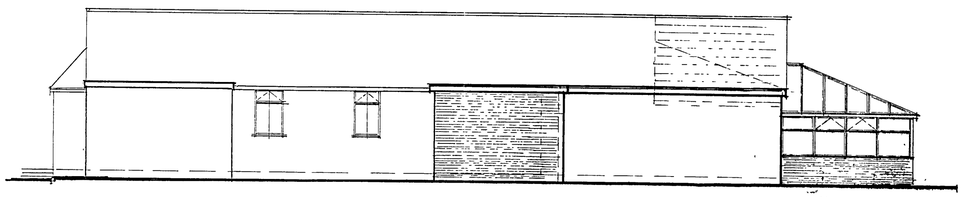

Southeast Elevation

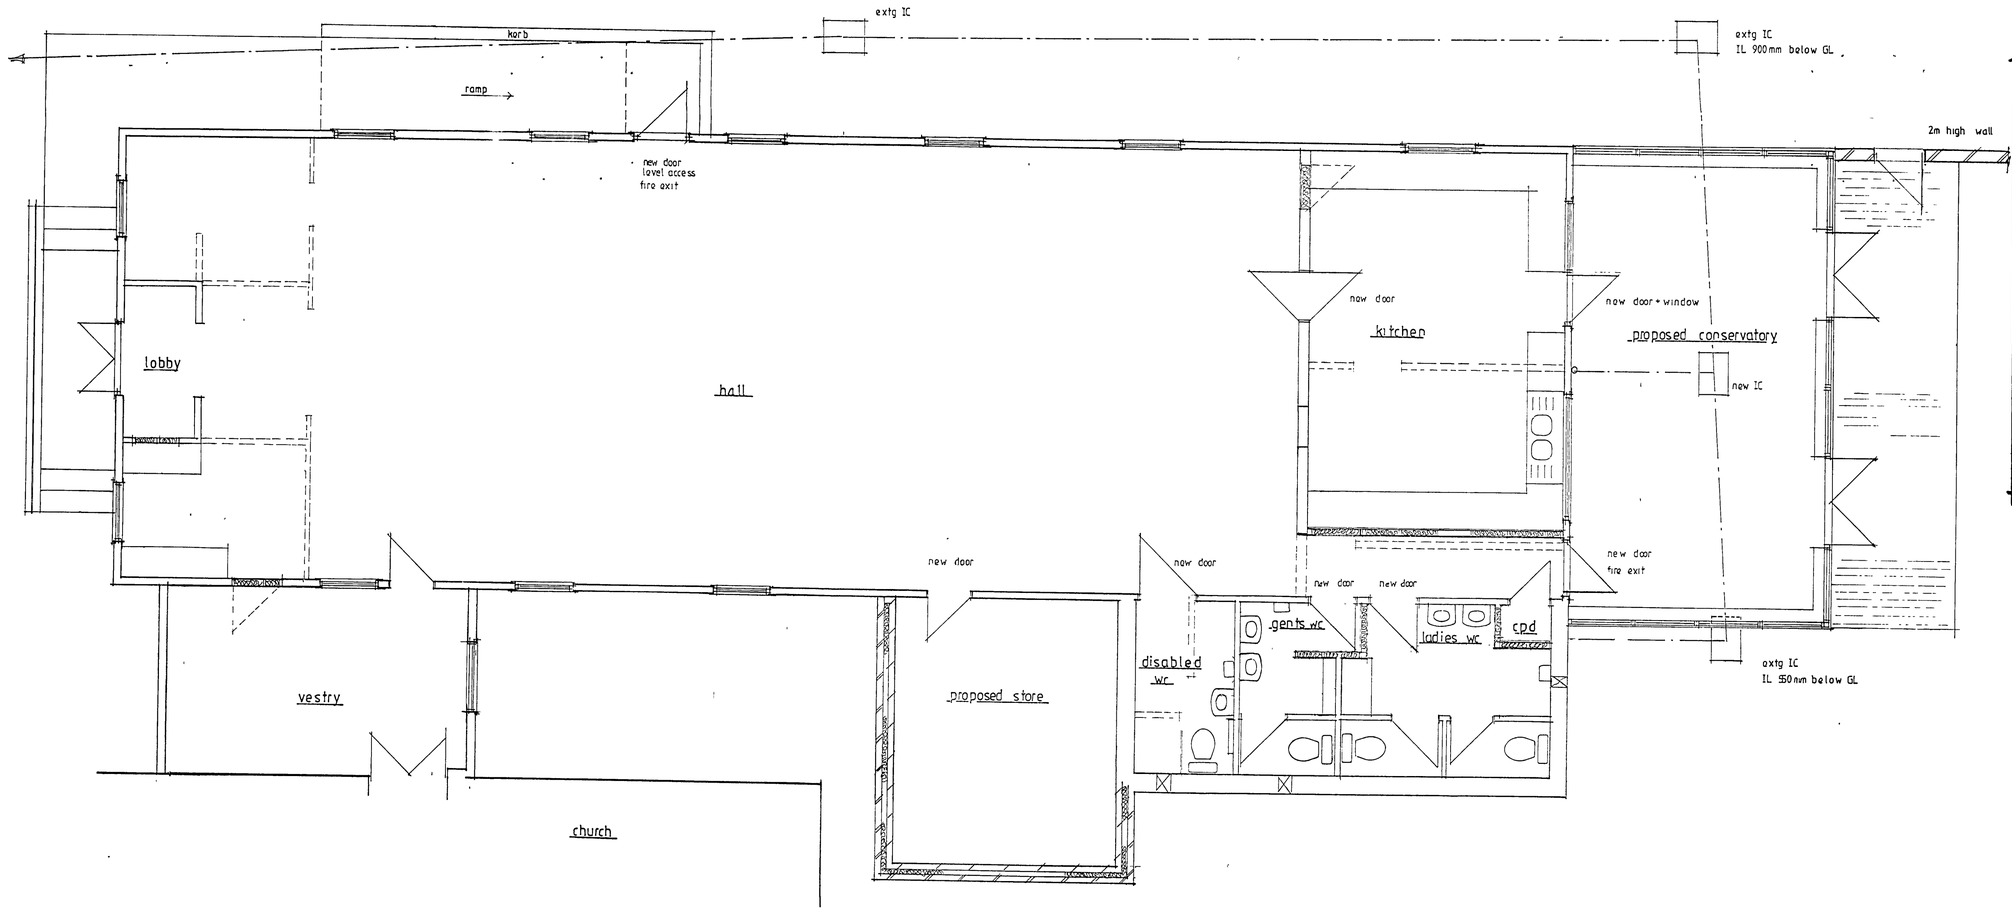

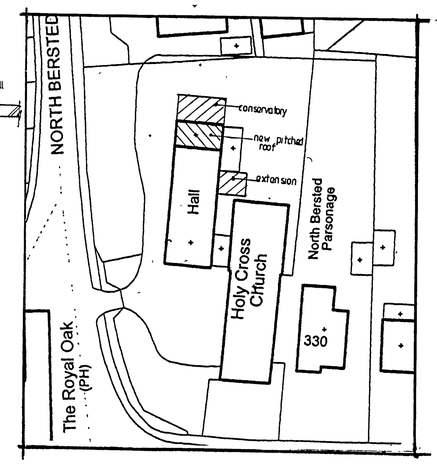

BLOCK PLAN

All dimensions to be checked on site

All details and dimensions relating to sub-contractors or suppliers work must be checked and agreed between the general contractors and sub-contractors or suppliers

Copyright reserved

Amendments

A. STOVE ENLARGED, DRAINS, WALL REMOVED KITCHEN + LADIES W.C. LAYOUT. ADDITIONAL DETAIL TO VESTRY.

HOLY CROSS CHURCH HALL
CHICHESTER ROAD
NORTH BERSTED

ALTERATION + EXTENSION

Scale 1:50, 1:100, 1:500
Date Jan 2008
Drawn ADK

6188 | 01A

J.P. Tupper Associates
Surveyors, Valuers, & Architectural Consultants
20 Sudley Road, Bognor Regis, Sussex PO21 1EU
Tel: Bognor Regis (0243) 822903 & 863703
Fax. Bognor Regis (0243) 841500

WD REPRO POINT 2721