




Notes:
Do not scale from this drawing.
All contractors must visit the site and be responsible for taking and checking Dimensions.
All construction information should be taken from figured dimensions only.
Any discrepancies between drawings, specifications and site conditions must be brought to the attention of the supervising officer.
This drawing & and the works depicted are the copyright of John Thompson & Partners.

This drawing is for planning purposes only. It is not intended to be used for construction purposes. Whilst all reasonable efforts are used to ensure drawings are accurate, John Thompson & Partners accept no responsibility or liability for any reliance placed on, or use made of, this plan by anyone for purposes other than those stated above.

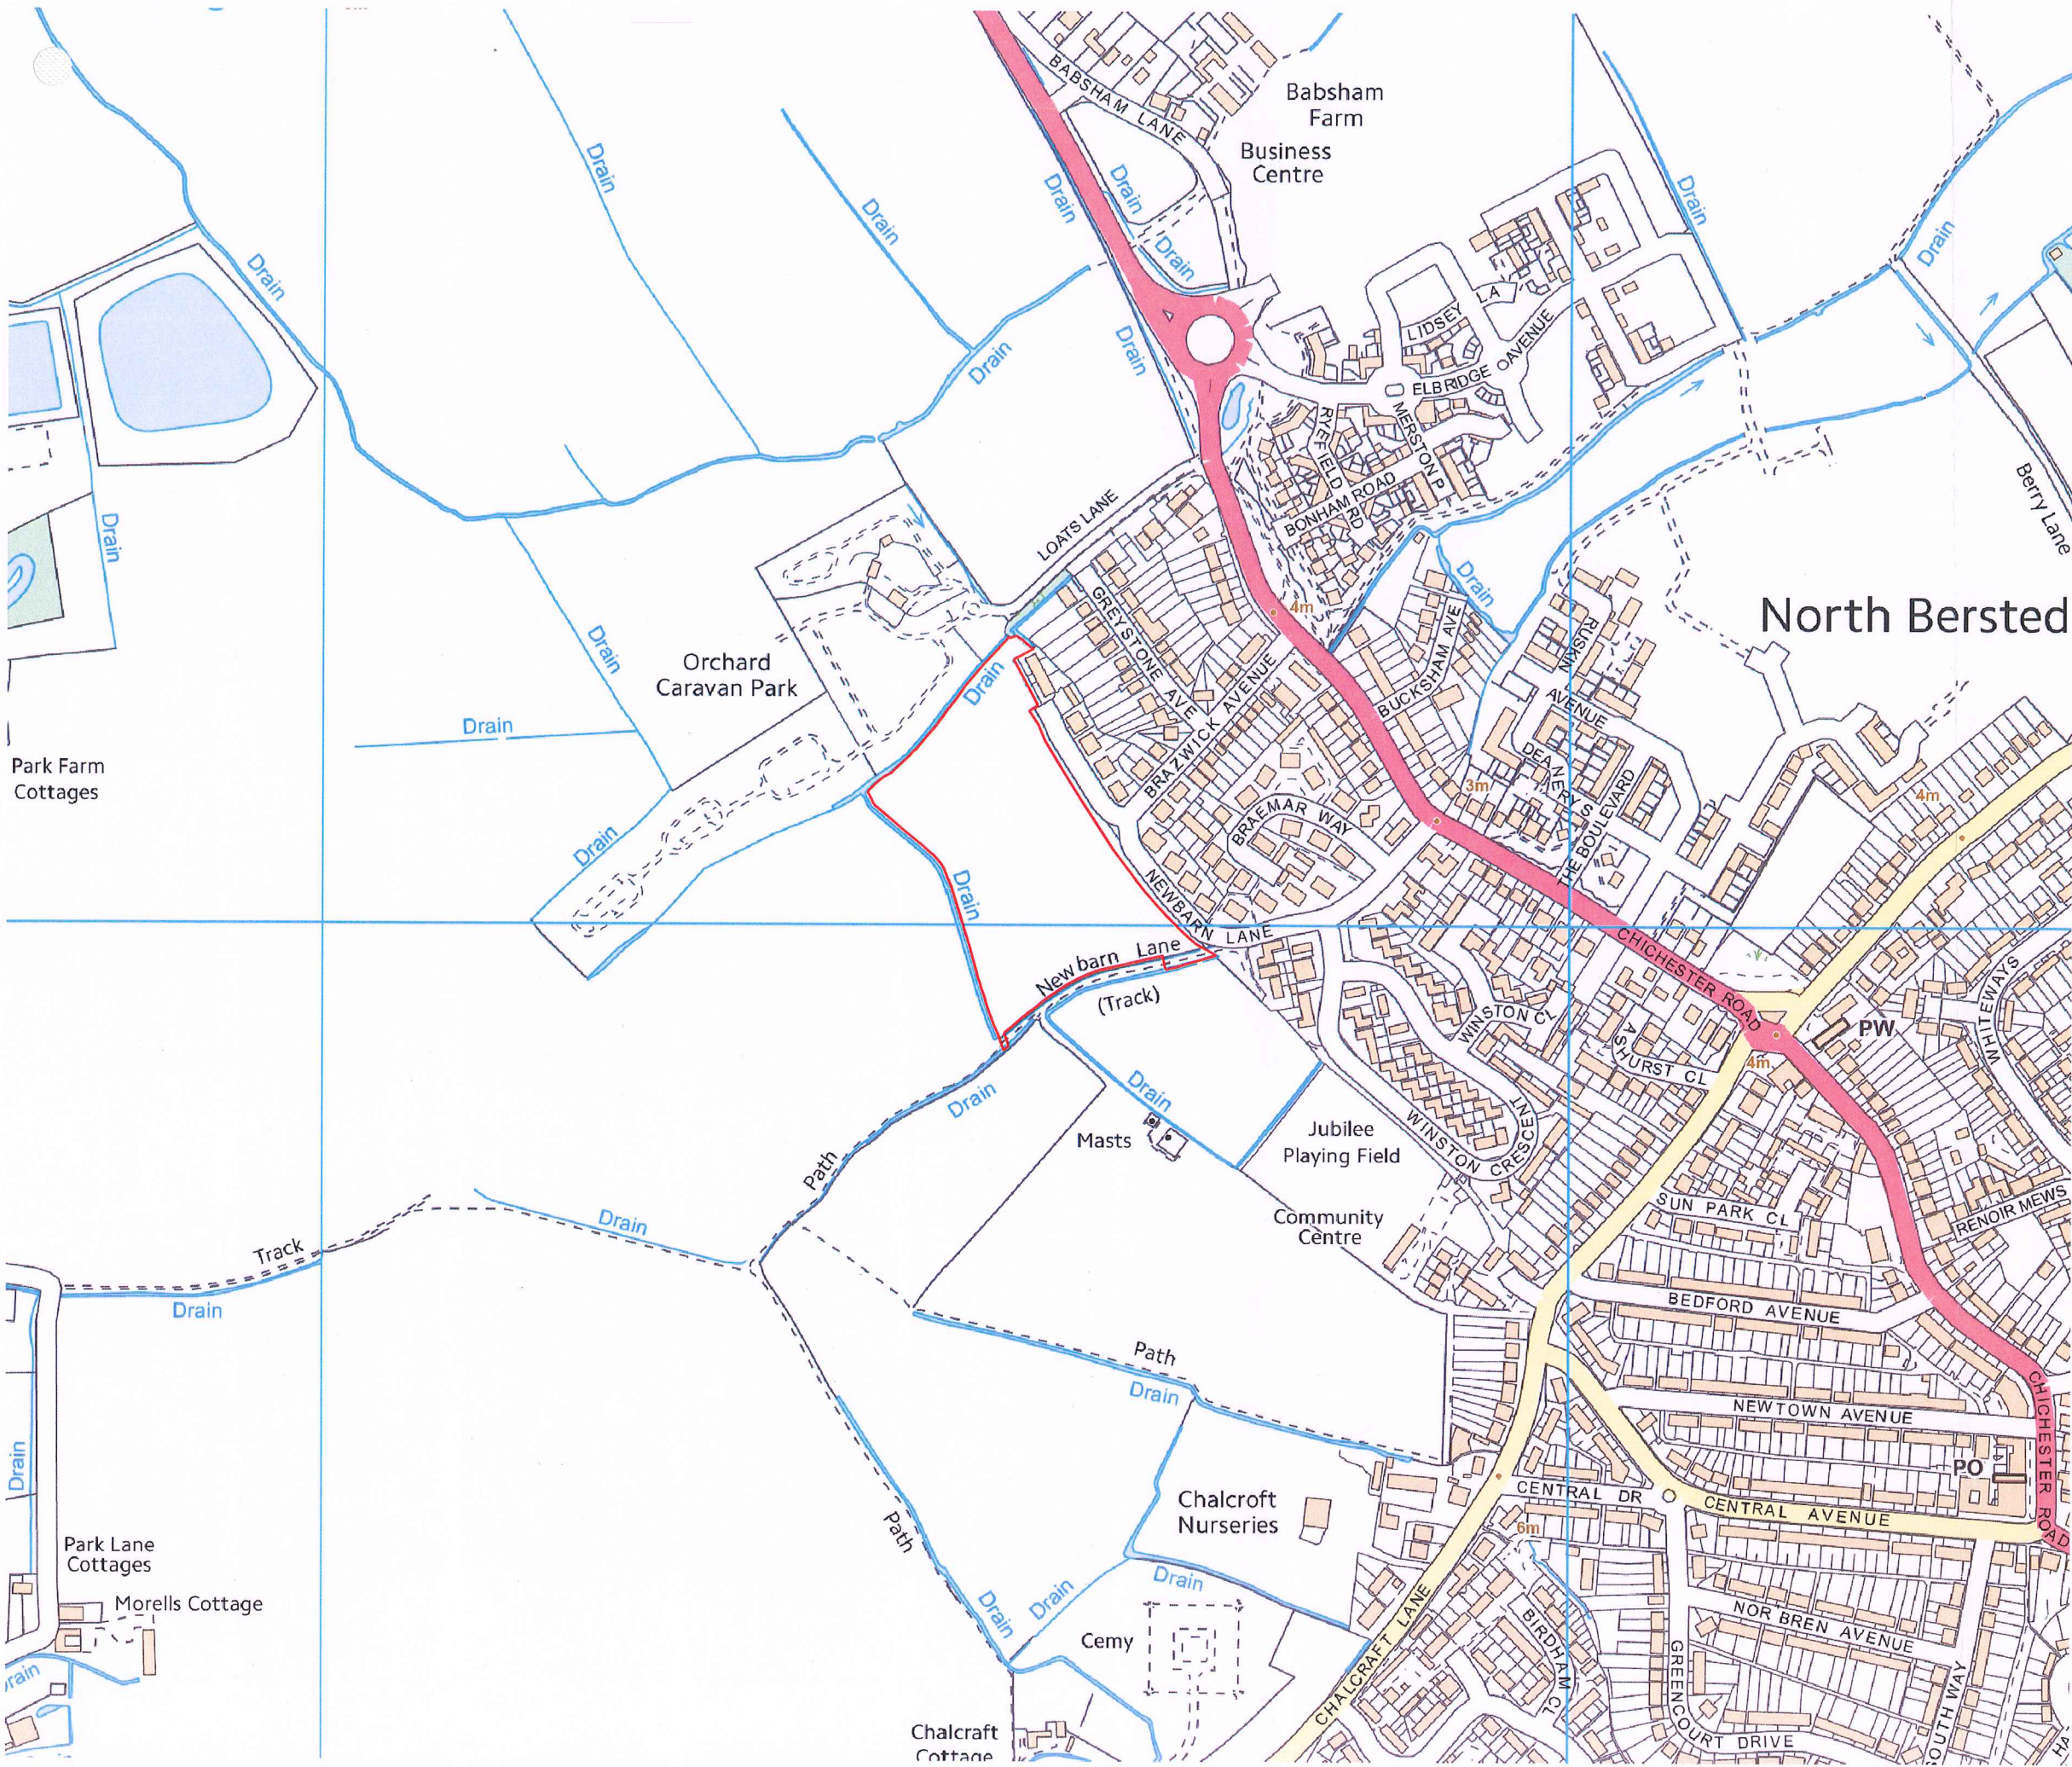

P1	23.06.15	First Issue	EC	GP
Rev	Date	Description	Drawn	Chkd

Drawing Status

For Support

Client

Landform Estates Ltd.

Landform
strategic land development

JOHN THOMPSON & PARTNERS



23-25 Great Sutton Street
London, EC1V 0DN
T: +44 (0)20 7017 1780
F: +44 (0)20 7017 1781
W: www.jtp.co.uk

Project

Land to the West of New
Barn Lane, North Bersted

Drawing Title

Site Location

Scale @ A3 1: 5000 Job Ref. 01084

Drawing No. 01084 _S_01 Revision P1

