


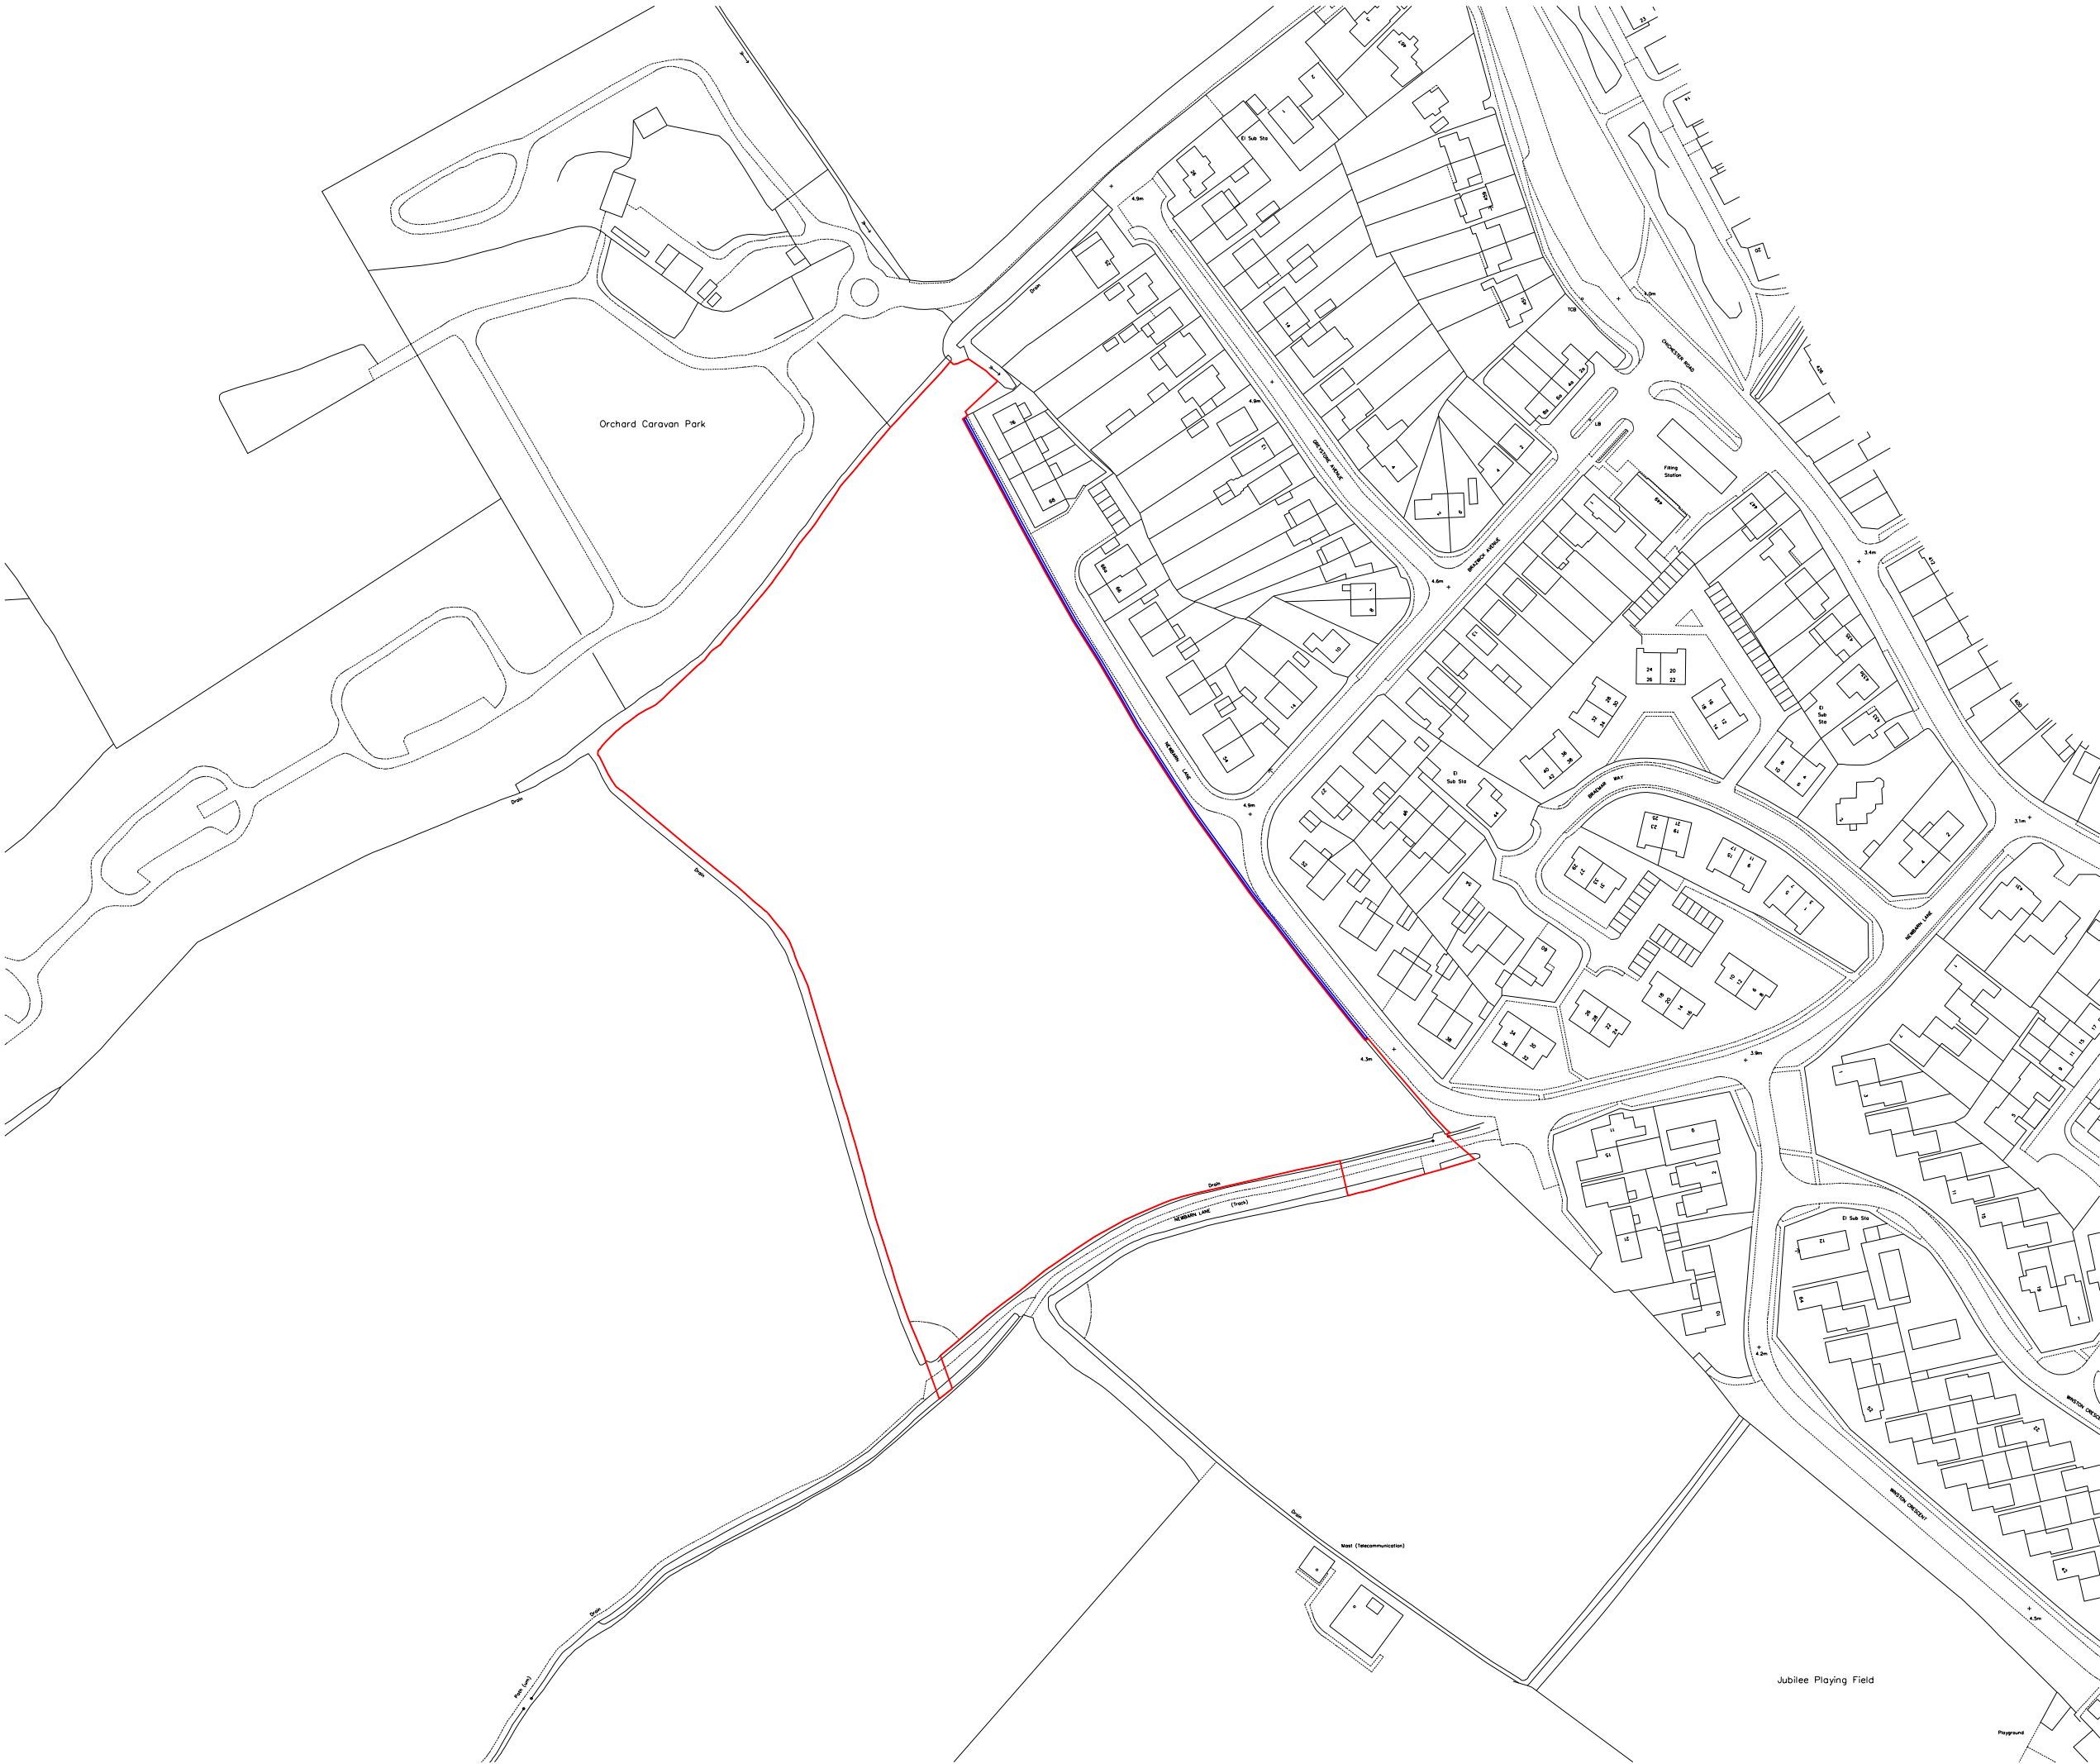

Notes:
Do not scale from this drawing.
All contractors must visit the site and be responsible for taking and checking Dimensions.
All construction information should be taken from figured dimensions only.
Any discrepancies between drawings, specifications and site conditions must be brought to the attention of the supervising officer.
This drawing & the works depicted are the copyright of John Thompson & Partners.

This drawing is for planning purposes only, it is not intended to be used for construction purposes, whilst all reasonable efforts are used to ensure drawings are accurate, John Thompson & Partners accept no responsibility or liability for any reliance placed on, or use made of, this plan by anyone for purposes other than those stated above.

Key

Application Boundary (3.71 ha)

Ownership Boundary

P3	09.02.17	Eastern boundary line amended	VB	GP
P2	16.11.15	Boundary line amended in the north-east	EC	GP
P1	23.06.15	First Issue	EC	GP

Rev	Date	Description	Drawn	Chkd
-----	------	-------------	-------	------

Drawing Status

For Approval

Client

Landform Estates Ltd.

Landform

strategic land development

JOHN THOMPSON & PARTNERS

jtp

23-25 Great Sutton Street
London, EC1V 0DN
T: +44 (0)20 7017 1780
F: +44 (0)20 7017 1781
W: www.jtp.co.uk

Project
Land to the West of New
Barn Lane, North Bersted

Drawing Title
Application Boundary

Scale @ A31: 2000Job Ref.01084

Drawing No.01084 _ S_02RevisionP3

Scale Bar

0204060m