



ILLUMINATED (RIGHT HANDED VERSION)

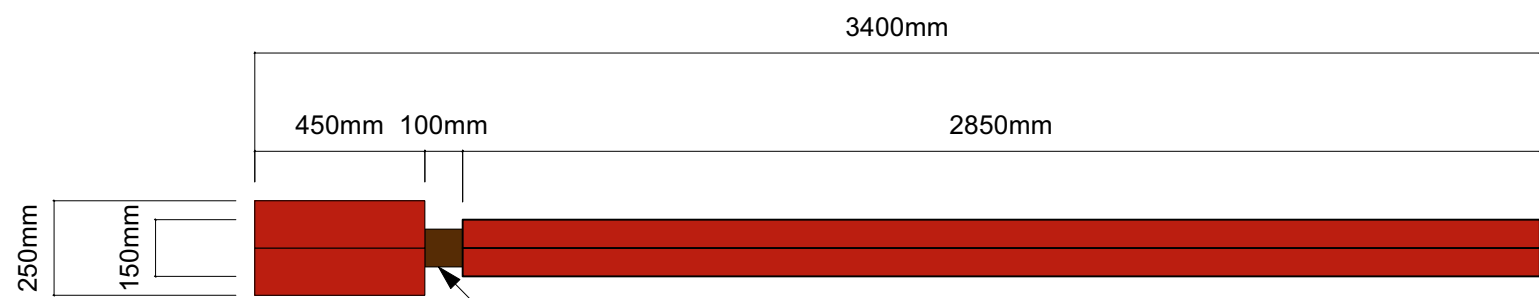

1
Scale: 1:20

CANTILEVER TO CONTAIN
STRUCTURE POWDERCOATED
RAL 8017

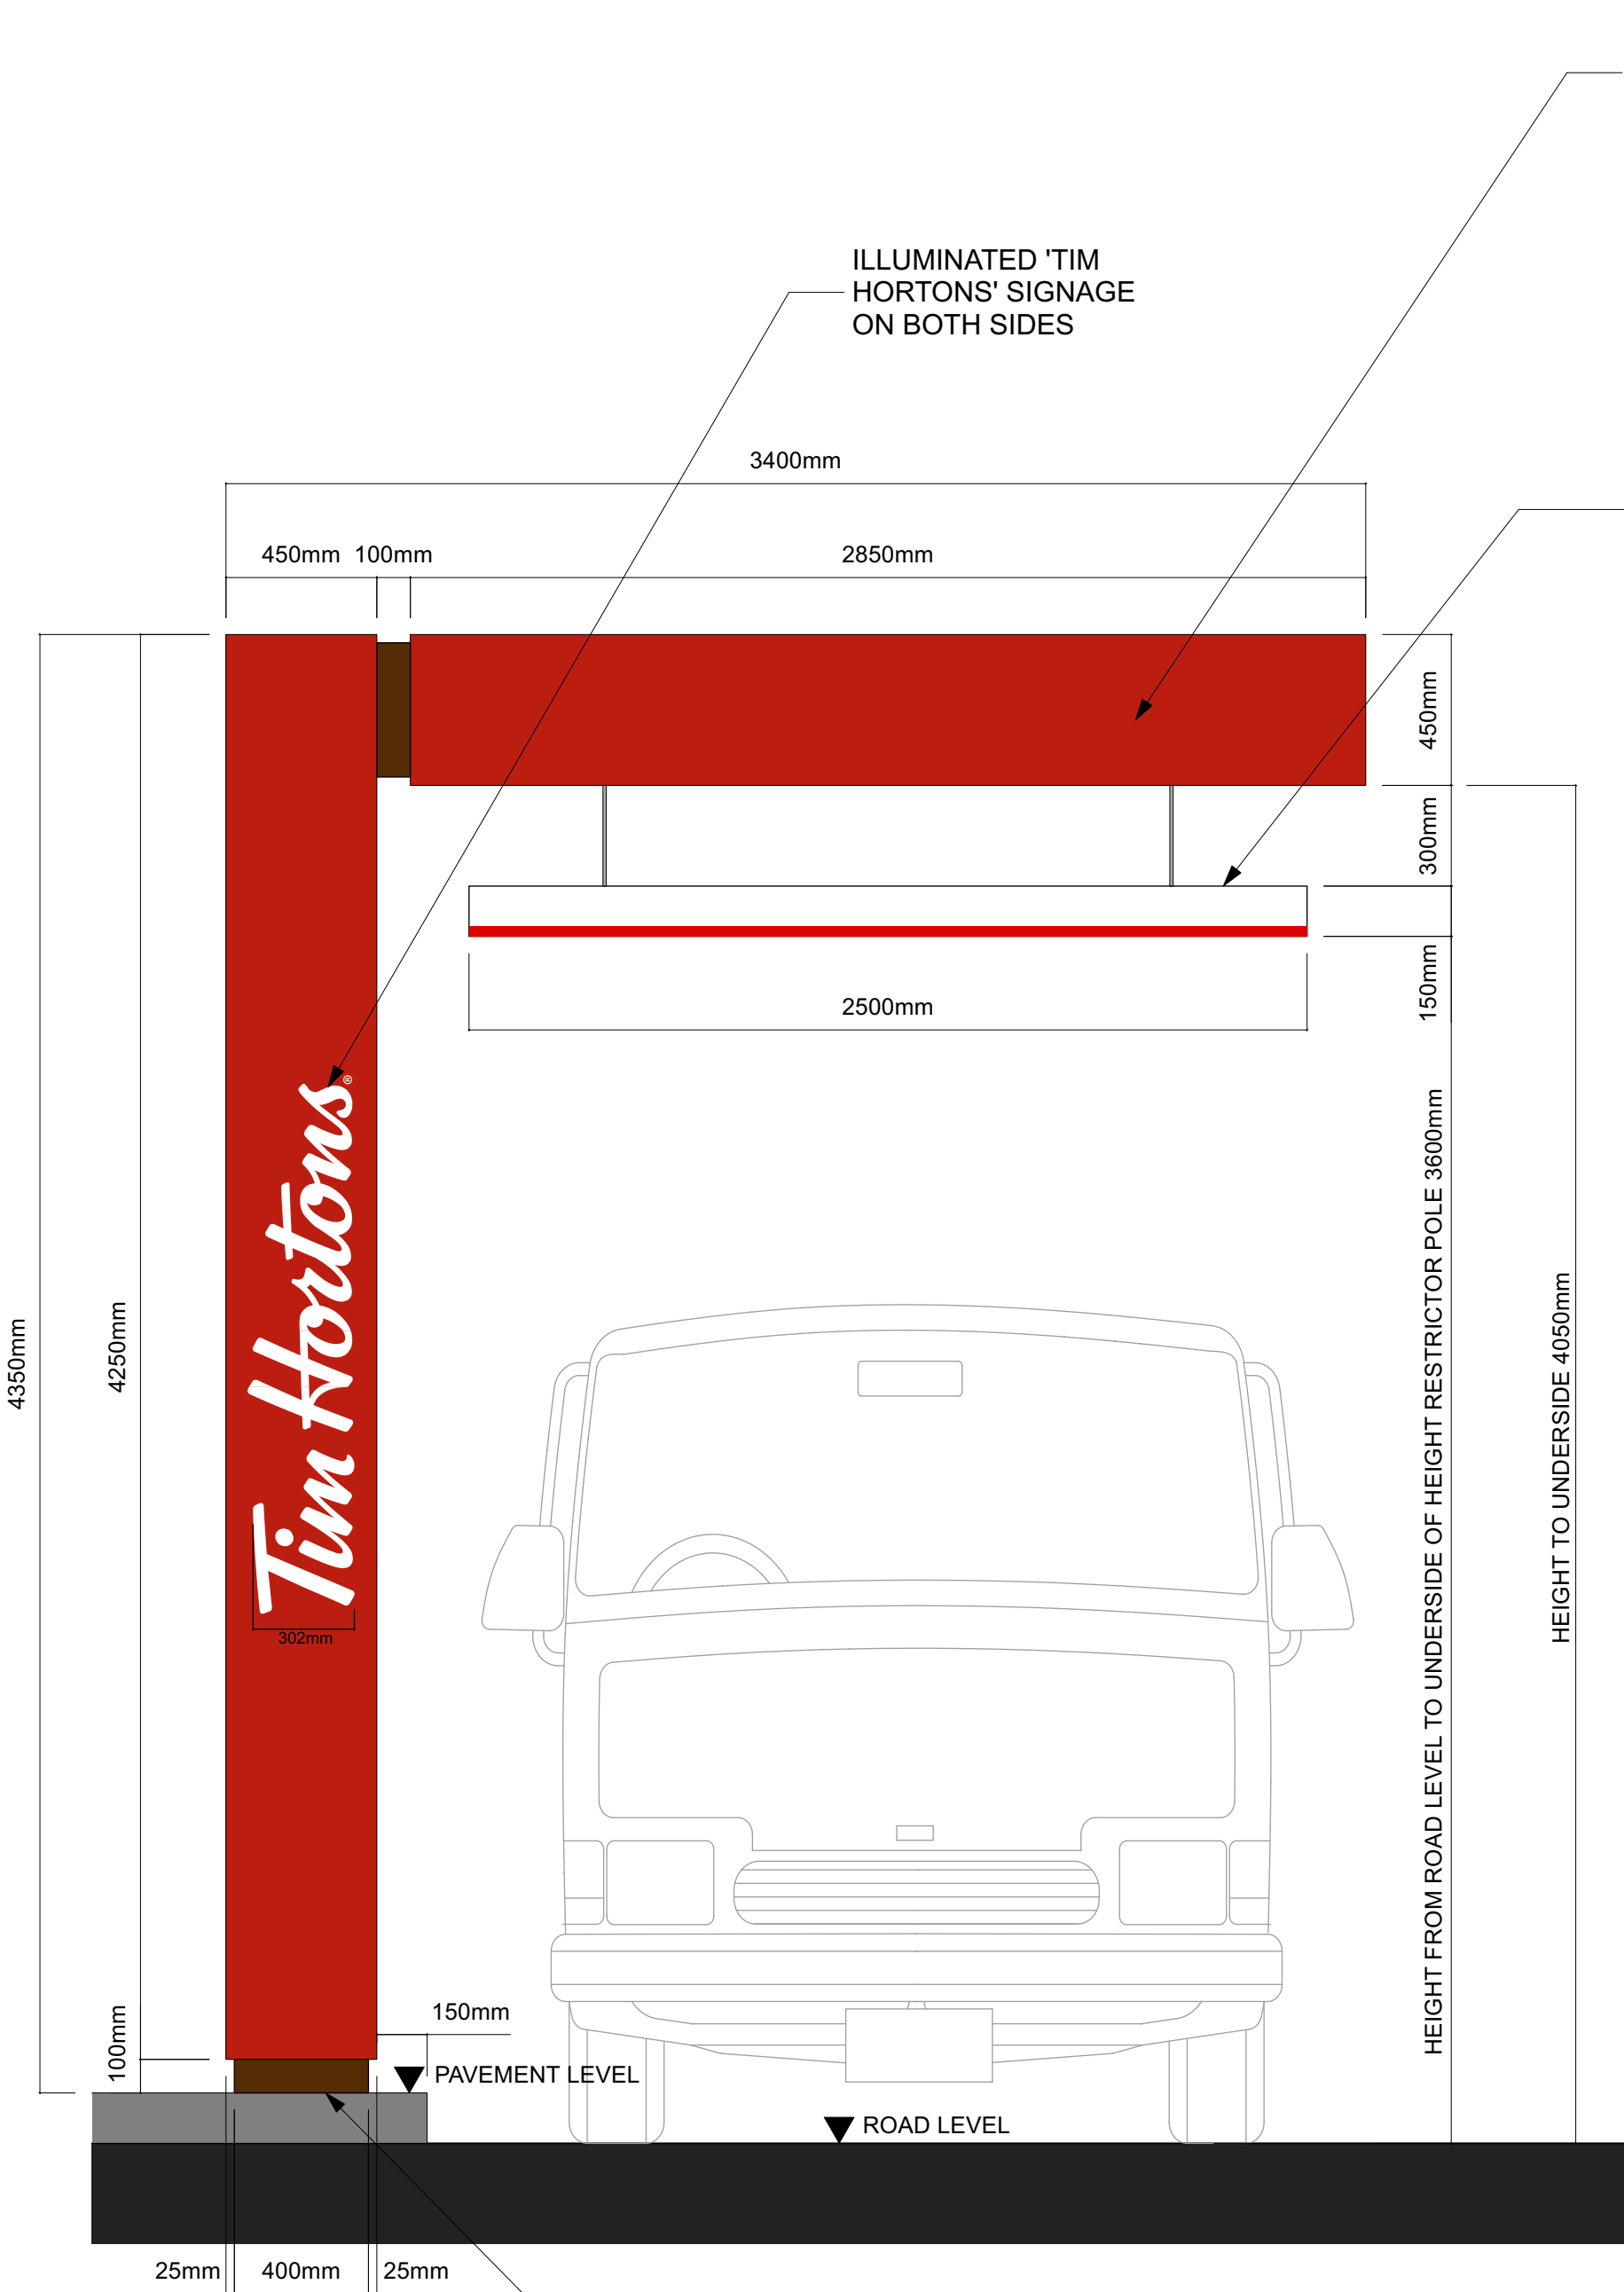


2
Scale: 1:20

BASE TO CONTAIN STRUCTURE
POWDERCOATED RAL 8017


FASCIA PANEL
POWDER-COATED ALUMINIUM
TO MATCH RAL 3020.

HORIZONTAL BAR
POWDER-COATED RAL 9001
SUSPENDED FROM POLES IN
CASE OF IMPACT.

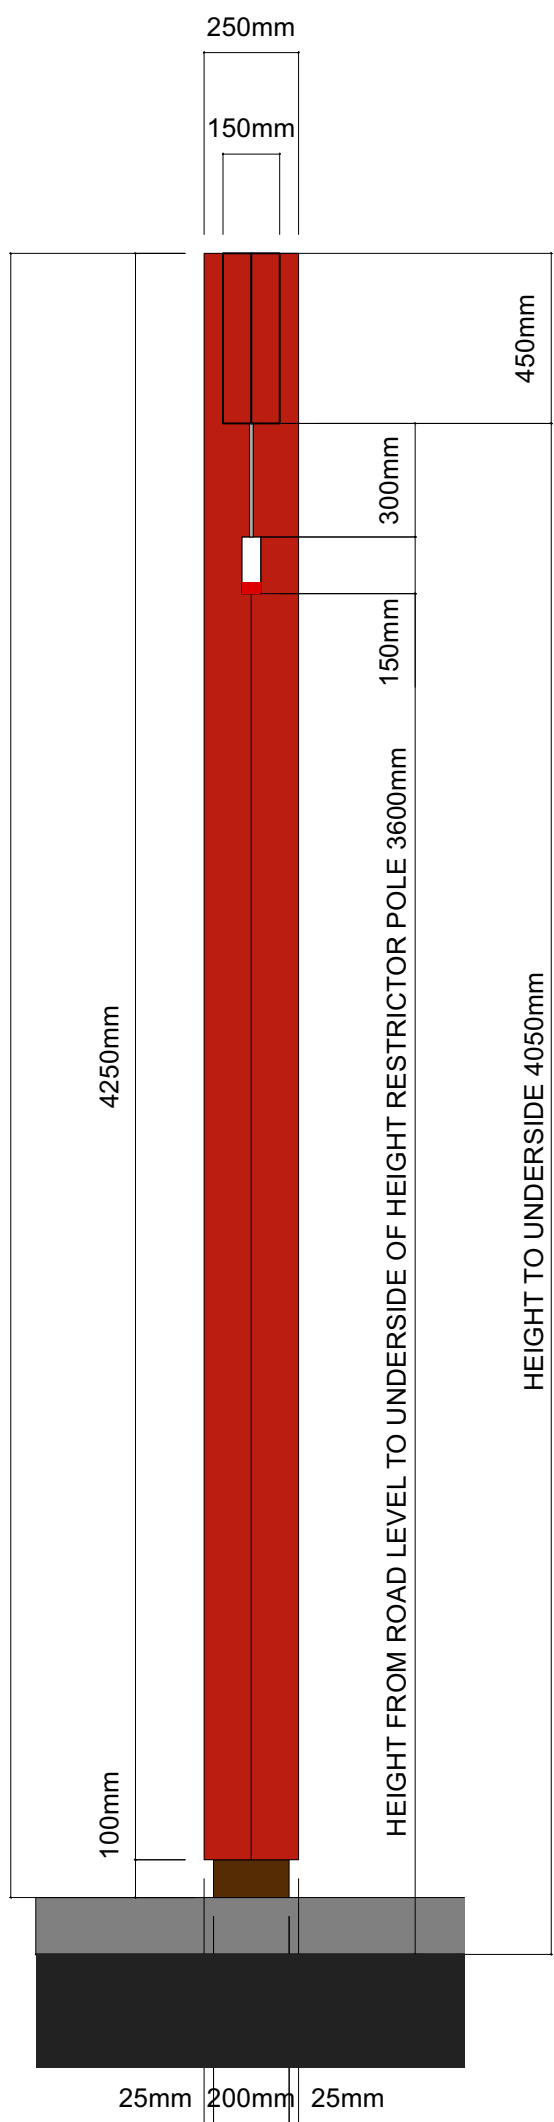

3
Scale: 1:20

TO BE READ IN CONJUNCTION WITH
STRUCTURAL BASE DRAWINGS AND
CALCULATIONS

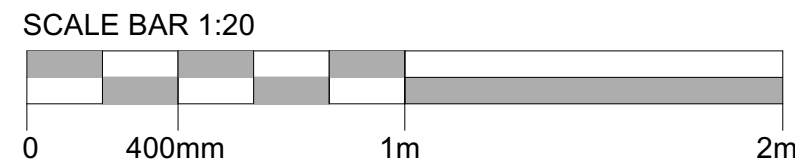


GENERAL NOTES

CONTRACTOR TO ADVISE ON STRUCTURAL
REQUIREMENTS FOR SIGN

ALL POWDER-COATING TO BE AT 60% SHINE

'DRIVE THRU' TEXT MUST FACE THE DRIVE
THRU LANE APPROACH FOR TOWARDS
CUSTOMERS

IMPORTANT:
ONLY SCALE FOR PLANNING PURPOSES.
ALL DIMENSIONS SHOWN ARE FOR REFERENCE ONLY, AND SHOULD BE VERIFIED ON SITE
BY THE PRINCIPLE CONTRACTOR.
COPYRIGHT:
THIS DRAWING AND THE DETAILS HEREIN ARE THE COPYRIGHT OF TIM HORTONS UK &
IRELAND LIMITED AND MUST NOT BE REPRODUCED, ALTERED
OR PASSED TO ANY THIRD PARTY WITHOUT PRIOR WRITTEN CONSENT.
THE CONTRACTOR TO ADVISE ON ALL DETAILS AND ENSURE STABILITY AND STRENGTH
OF CONSTRUCTION. THE CONTRACTOR TO PROVIDE SETTING OUT AND ROD DRAWINGS
FOR APPROVAL PRIOR TO CONSTRUCTION.
THE CONTRACTOR TO CHECK ALL DIMENSIONS ON SITE AND RELATE TO THESE
DRAWINGS. THE CONTRACTOR TO REPORT ANY DISCREPANCIES TO DESIGNERS PRIOR
TO CONSTRUCTION.
ALL SERVICES TO LOCAL AUTHORITIES, BICO AND ENVIRONMENTAL HEALTH
REQUIREMENTS, AND TO SERVICE ENGINEERS DETAILS. ALL STRUCTURE TO
STRUCTURAL ENGINEERS DETAILS AND LOCAL AUTHORITIES AND BICO REQUIREMENTS.
ALL CONSTRUCTION AND MATERIALS TO COMPLY WITH CURRENT BUILDING AND FIRE
REGULATIONS.
THE CONTRACTOR SHALL COMPLY WITH:
THE CON 84 REGULATIONS FIRE PRECAUTIONS; CODE OF PRACTICE FOR THE
PREVENTION OF FIRES ON CONSTRUCTION SITES AND BUILDINGS UNDERGOING
REFURBISHMENT; HEALTH & SAFETY AT WORK REGULATIONS 1974.
CODE OF WELFARE CONDITIONS AS OUTLINED IN THE NATIONAL WORKING RULE.
AGREEMENT FOR THE BUILDING INDUSTRY AND ANY STATUTORY RULES AND ORDERS
RELATING TO THE PROVISION AND MAINTENANCE OF WELFARE AND SAFETY MEASURES
AND AMENITIES FOR ALL WORK PEOPLE EMPLOYED ON SITE.
CONTRACTOR TO ENSURE, WHERE APPLICABLE, THAT ALL LANDLORDS GUIDELINES /
REQUIREMENTS ARE MET.
WHERE DRAWING HAVE BEEN ISSUED AS DXF, DWG OR OTHER ELECTRONIC MEANS, THE
DESIGNERS CANNOT BE HELD RESPONSIBLE FOR THE ACCURACY OF THE DATA WITHIN
YOUR CAD SYSTEM AFTER TRANSFORMATION. THE RECIPIENT IS ADVISED TO USE THE
TRANSLATED DATA ONLY AS BACKGROUND FOR DRAWING PURPOSES.

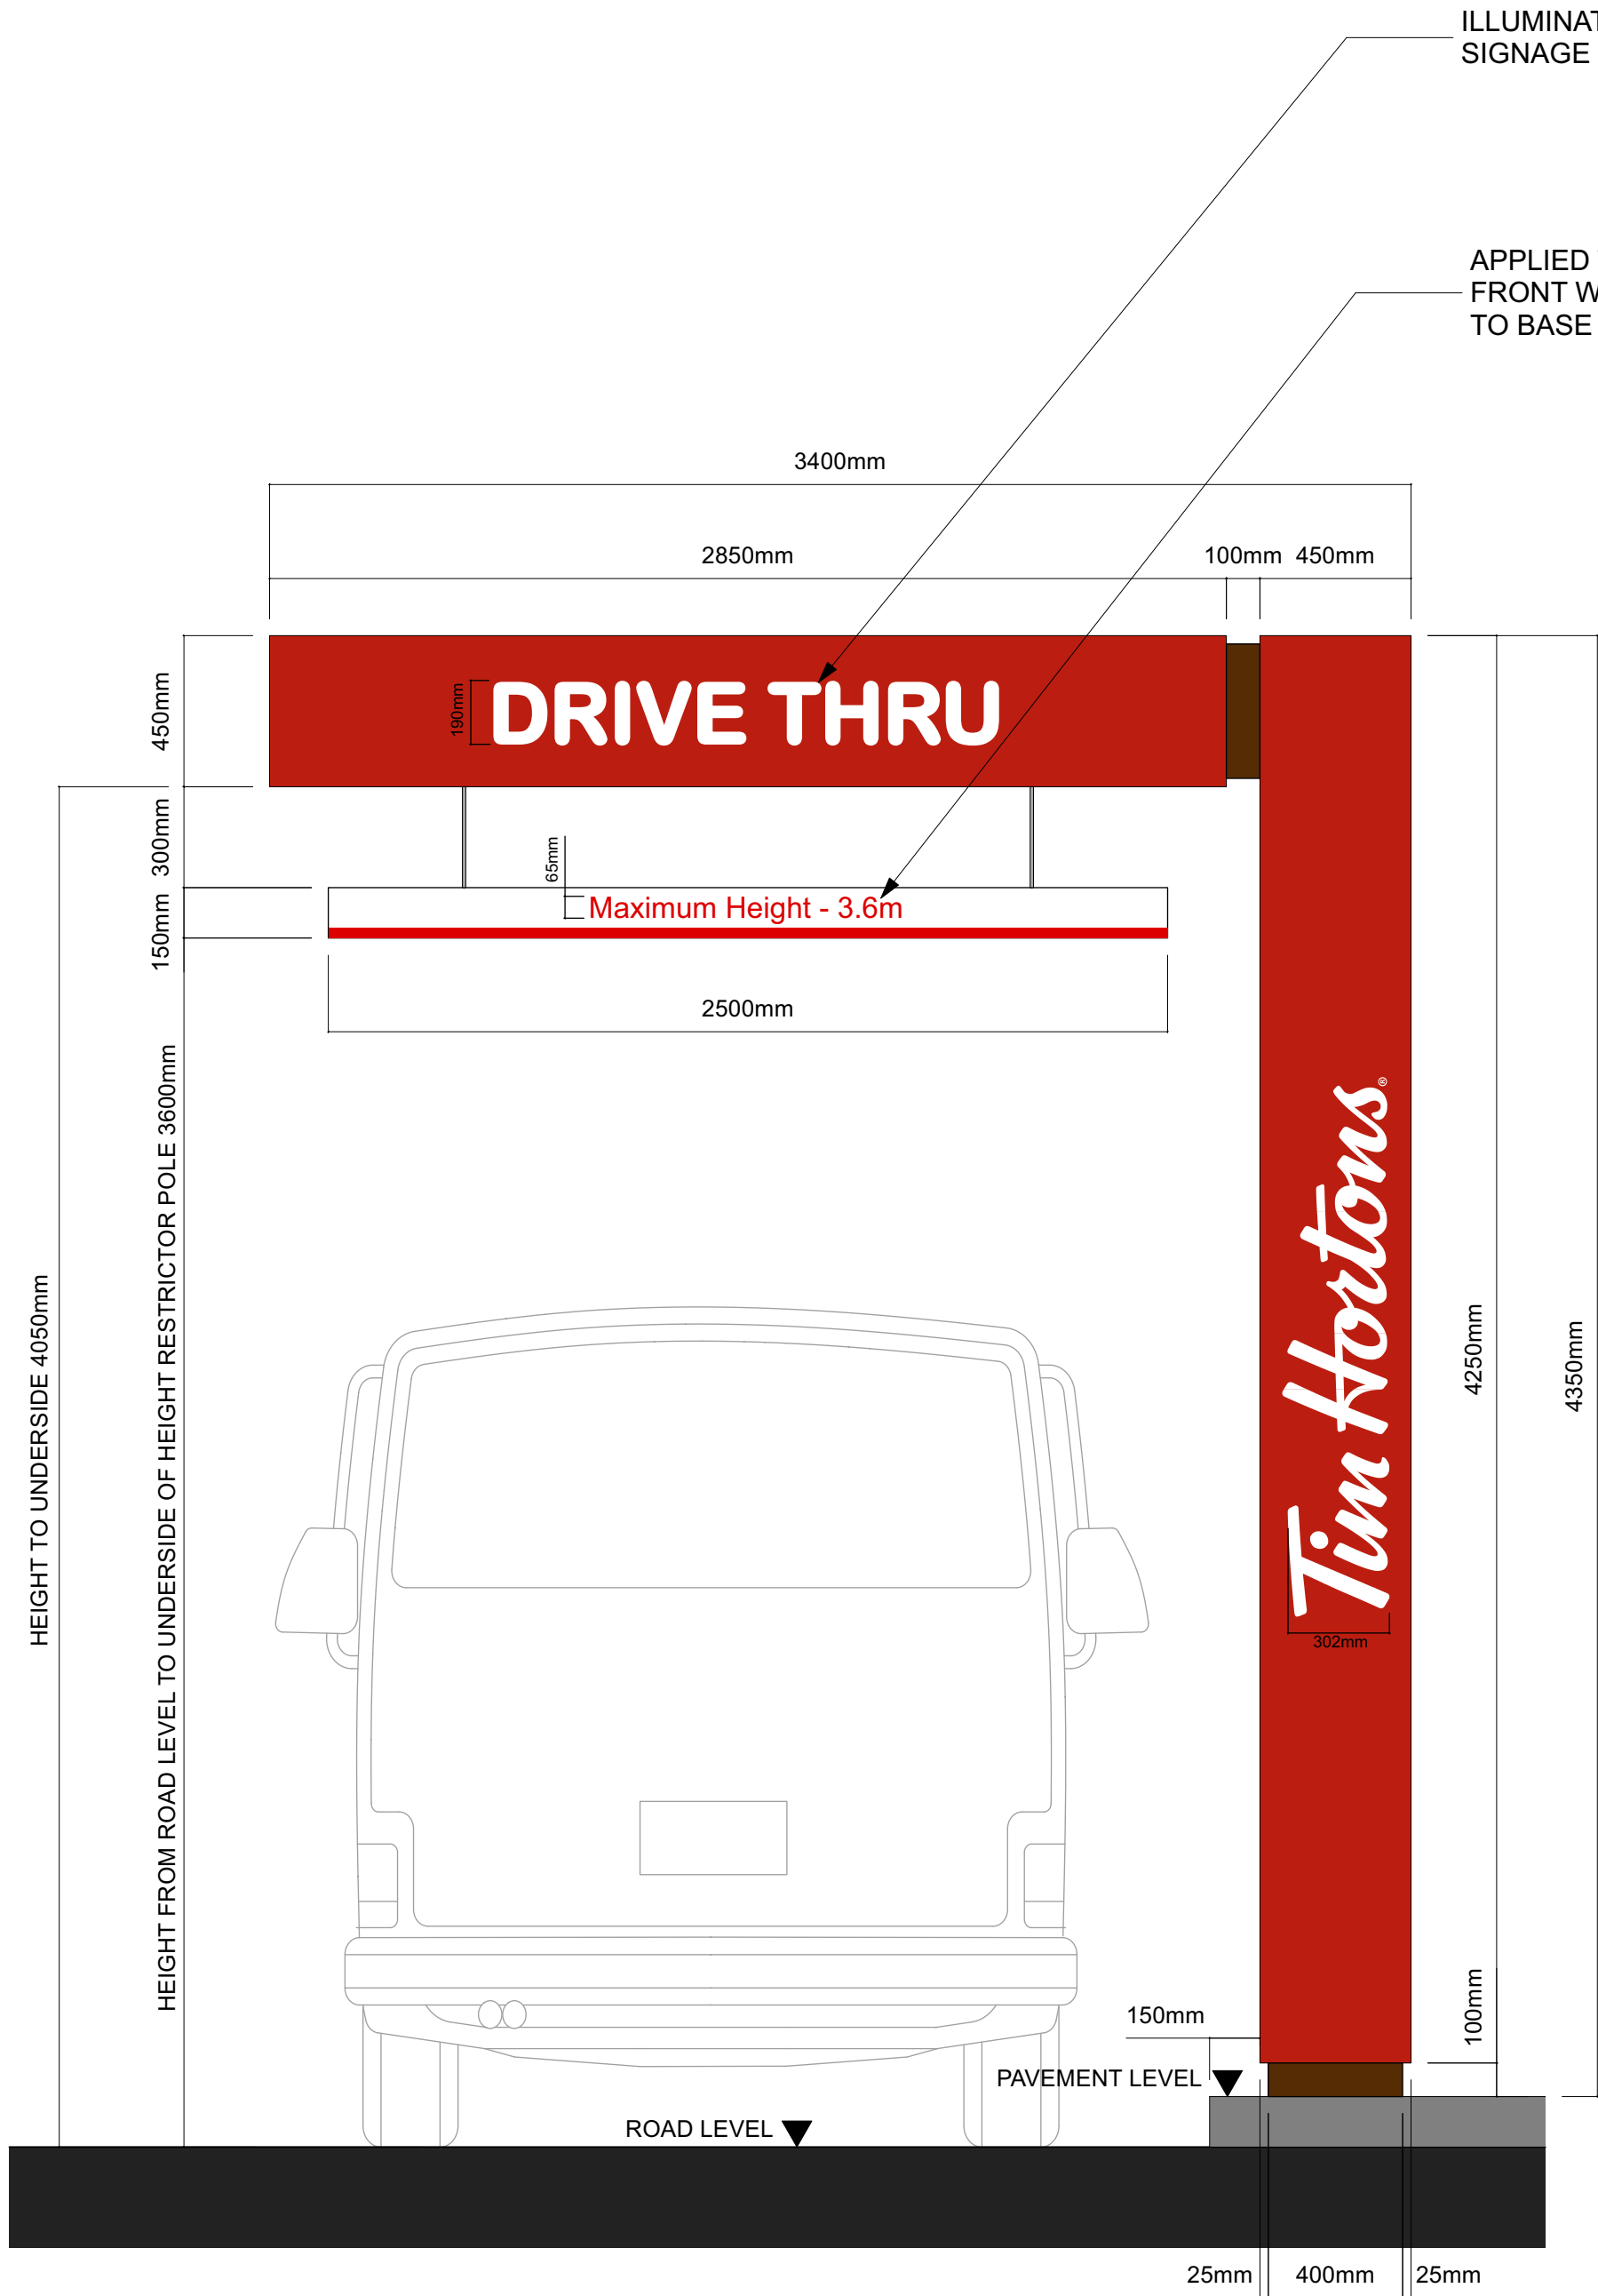

4
Scale: 1:20

ILLUMINATED 'DRIVE THRU'
SIGNAGE ON FRONT FACE ONLY

APPLIED TEXT GRAPHIC TO
FRONT WITH RED TRIM DETAIL
TO BASE & UNDERSIDE

	SIGNAGE DIMENSIONS ADDED		08.03.22	DF
REV	DESCRIPTION		DATE	NAME
PROJECT STAGE			PLANNING	
				
FORTUNE HOUSE, CRABTREE OFFICE VILLAGE, EVERSLEY WAY, EGHAM, TW20 8RY				
Project Name BOGNOR REGIS				
Format DRIVE THRU CONVERSION				
Title SIGN DTS 3C - RH HEIGHT LIMITER 3.6m				
Site Address (FORMER PIZZA HUT) BOGNOR REGIS ARUN RETAIL PARK SHRIPNEY RD BOGNOR REGIS PO22 9NF				
Drawing No. 0106-AD-01.6.5				Rev. A
Date	02/11/2021		Scale STATED @ A1	
Drawn by DF	Scale Bar			
Issued				
DO NOT RESCALE THIS DRAWING				