


APPENDIX 3

PEDESTRIAN / CYCLE ROUTES INTO THE SITE

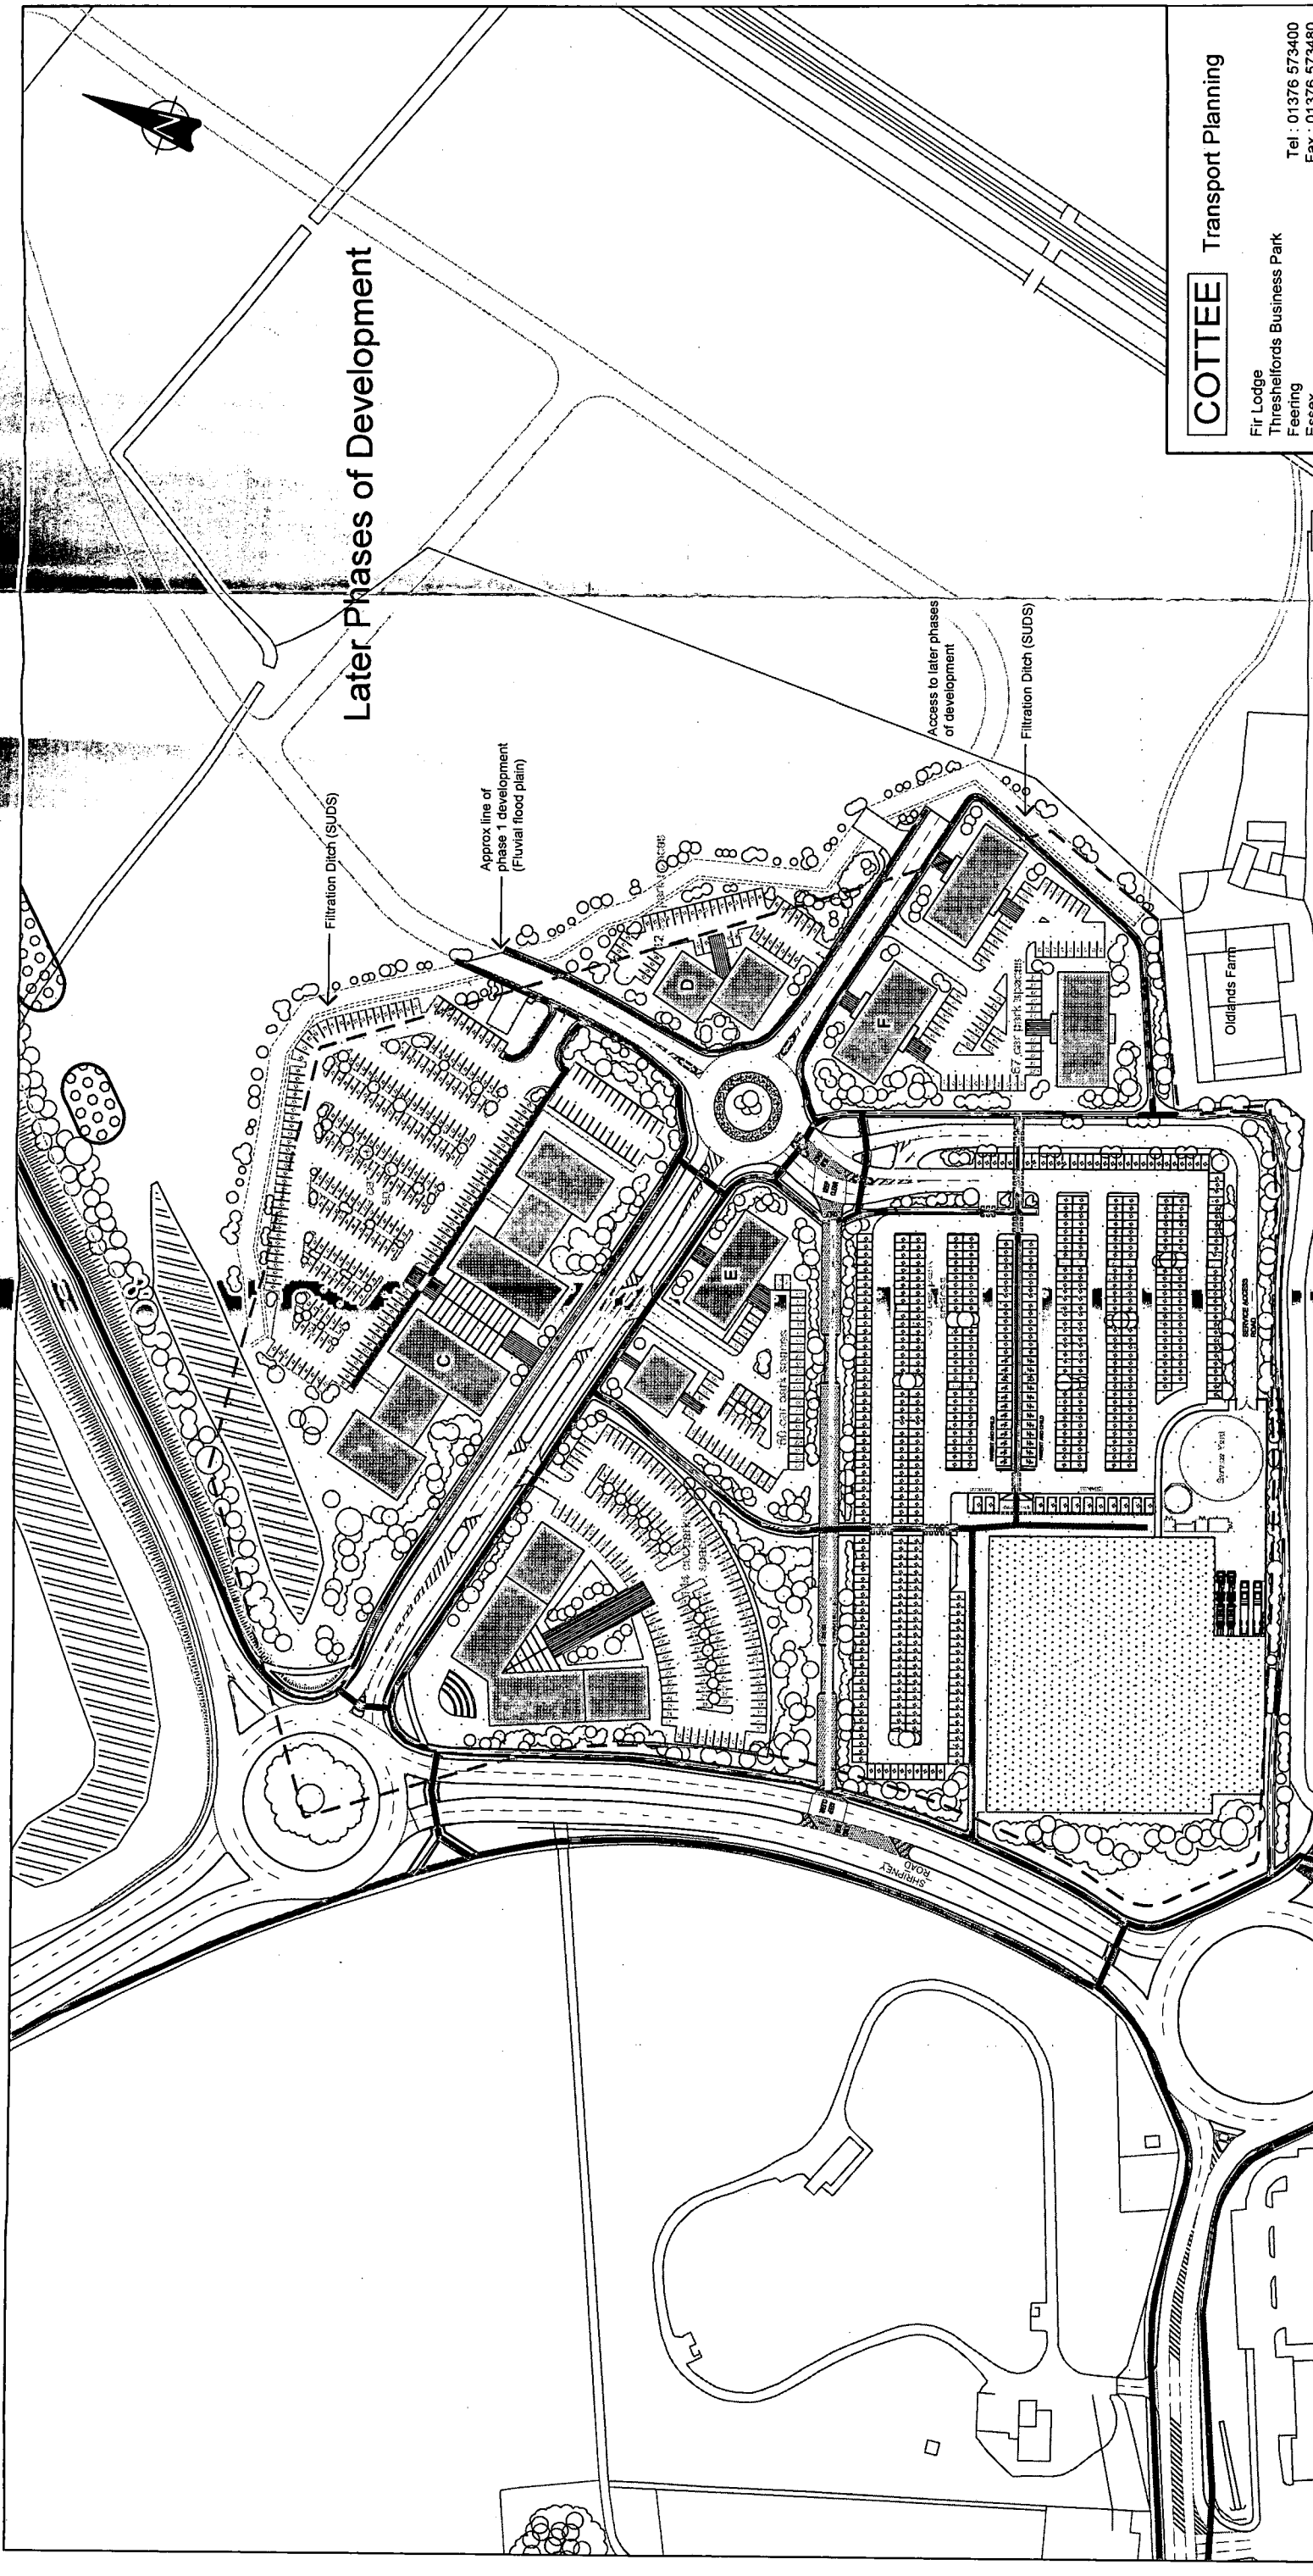

COTTEE Transport Planning

Fir Lodge
Threshelfords Business Park
Feering
Essex
CO5 9SE
Tel : 01376 573400
Fax : 01376 573480
email : info@cotee-tp.co.uk

ASDA
part of the WALMART family

Client

Project

OLDLANDS FARM BUSINESS PARK - BOGNOR REGIS

Title

NON-VEHICULAR SITE ACCESS PLAN

Drawn

RICHARD DEALHOY

Checked

GJK

Scale

1:2000 @ A3

Date

DEC 2007

Drawing No.

0704/11A

© Cottee Highway & Transportation Consultants Ltd. accept no responsibility for any unauthorised amendments to this drawing. Only figures dimensions are to be worked to.

COTTEE-TP-RESERVED

KEY:

PROPOSED ASDA STORE

PEDESTRIAN ROUTES (existing and proposed)

SHARED SURFACE

Existing Current Council Proposals

PROPOSED SHARED SURFACE AS PART OF DEVELOPMENT

PROPOSED ON ROAD CYCLE ROUTE

NOTE:

Proposed Link Road layout supplied by WSP Consulting.

