


APPENDIX B

SITE CONTEXT PLAN

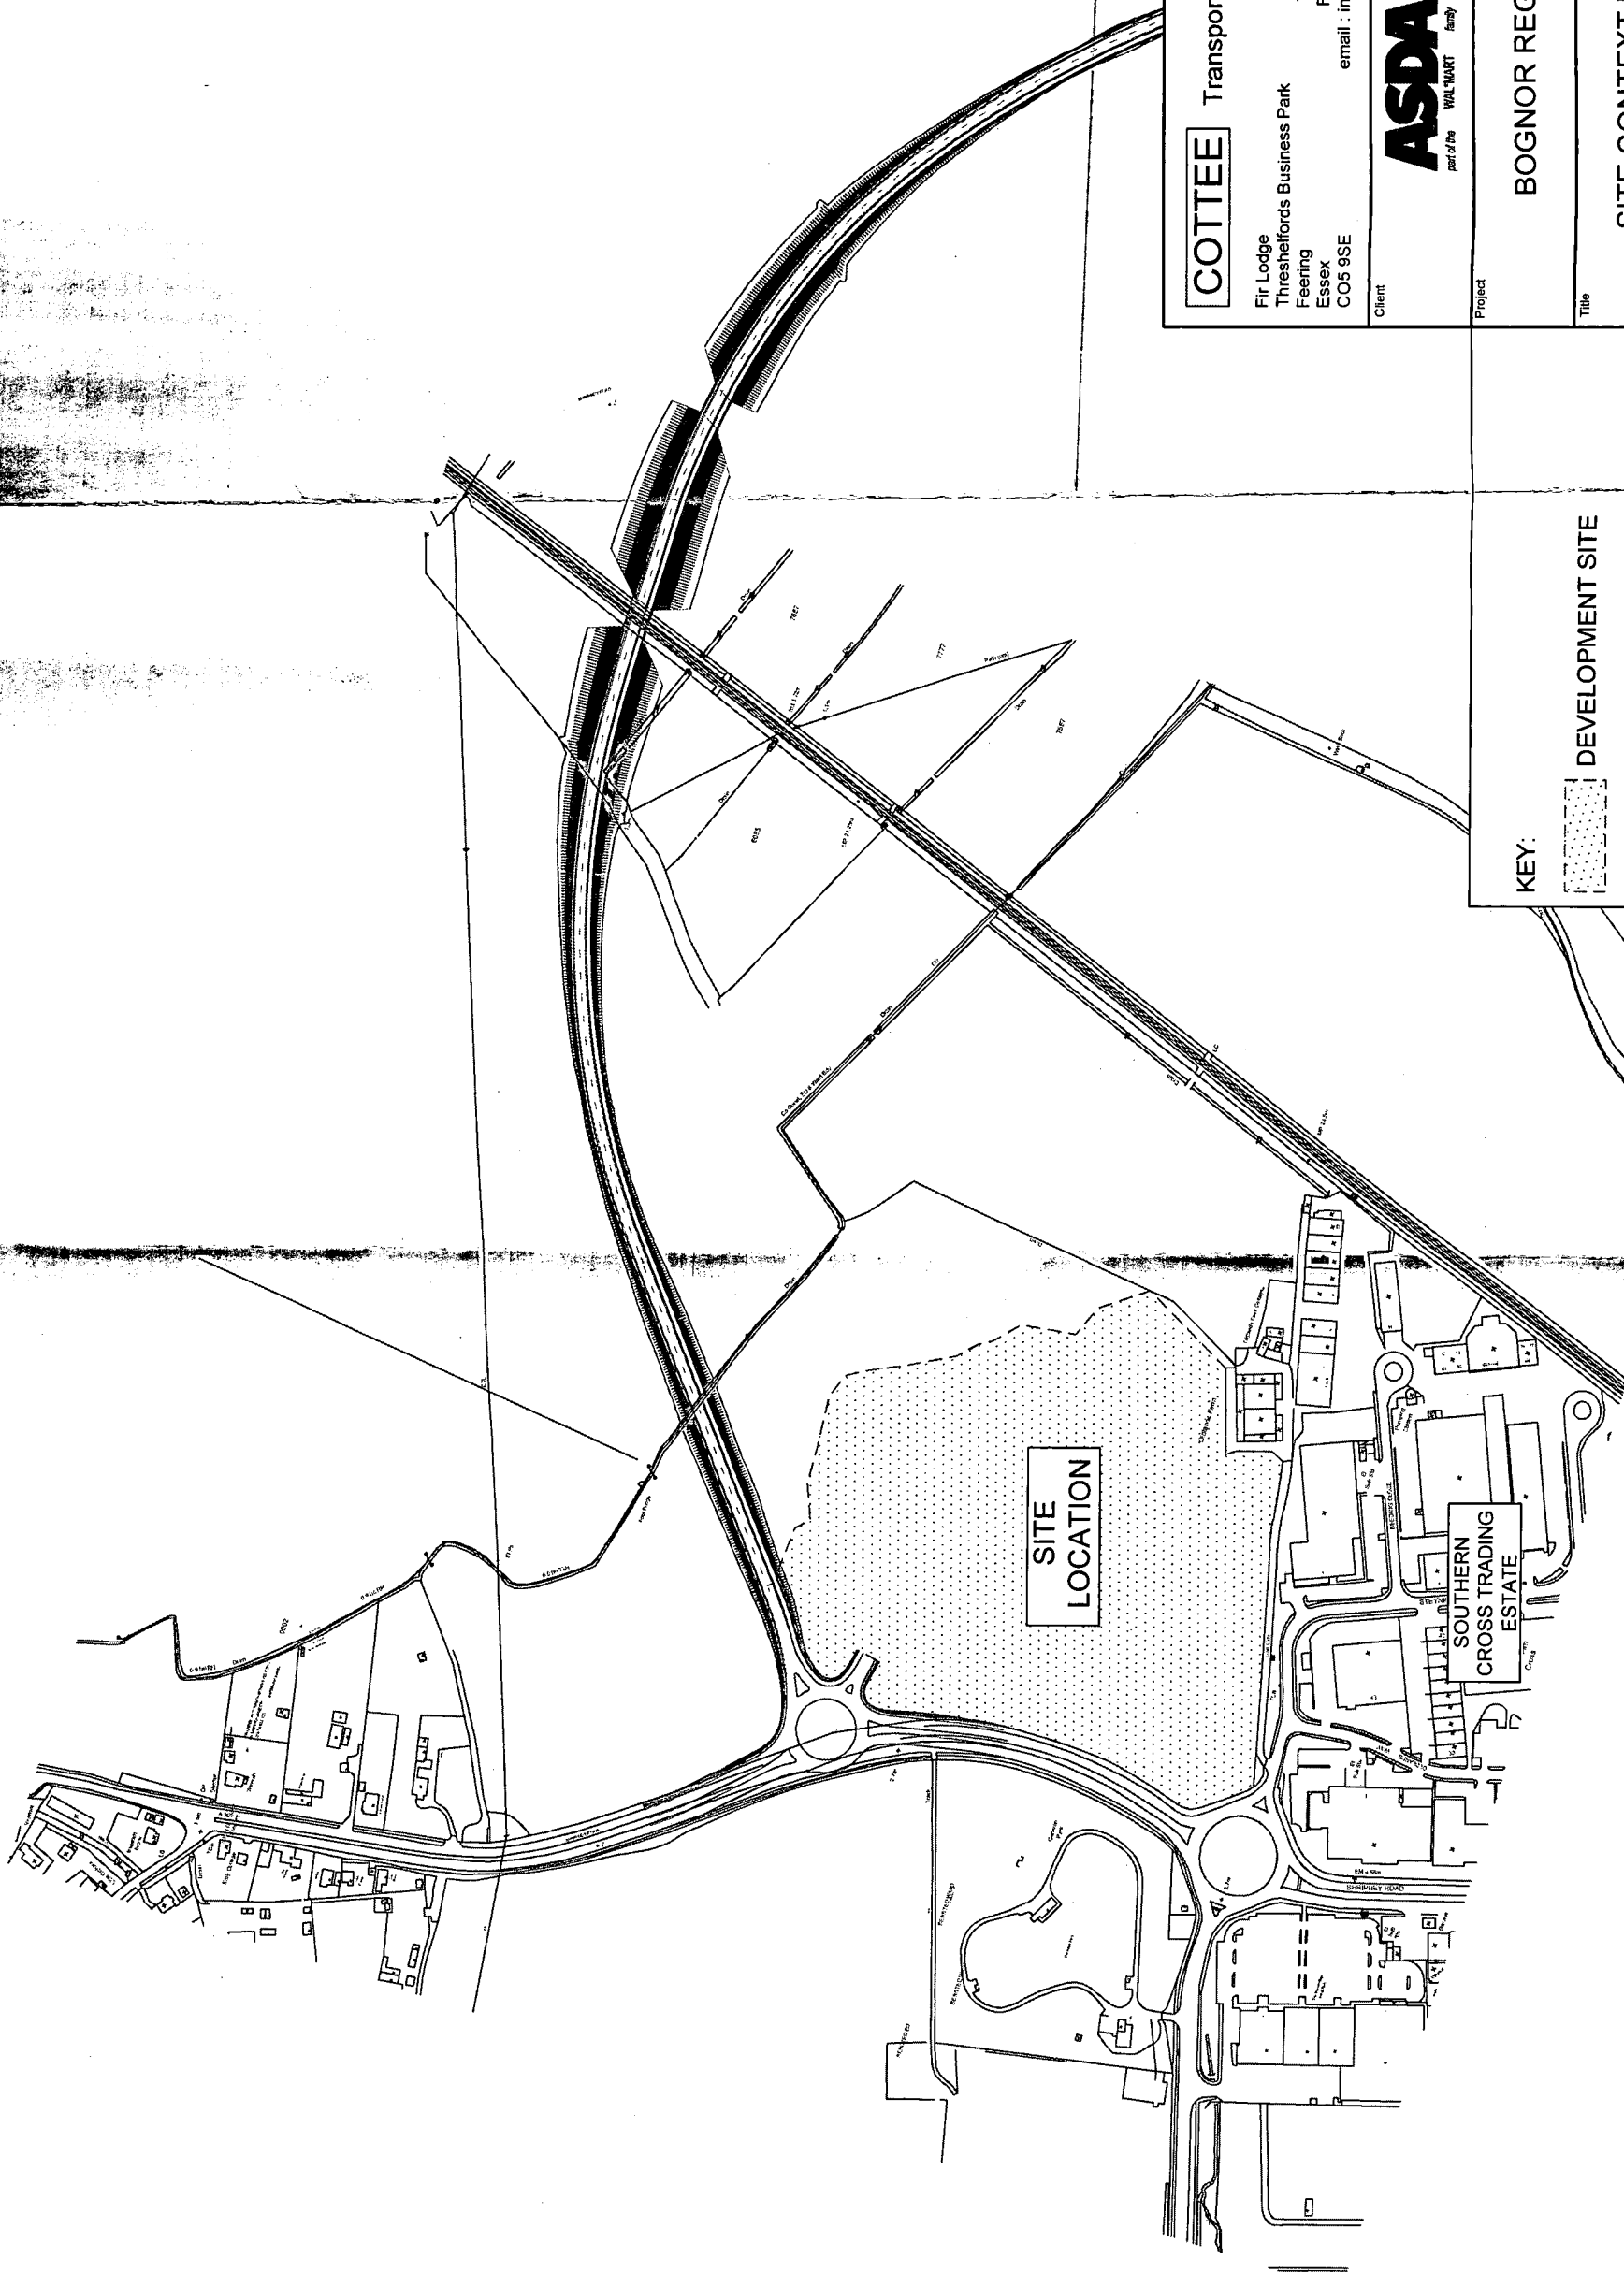

COTTEE Transport Planning

Fir Lodge
Threshelfords Business Park
Feering
Essex
CO5 9SE
Tel : 01376 573400
Fax : 01376 573480
email : info@cotee-tp.co.uk

ASDA
part of the WALMART family

Client

Project

Title

BOGNOR REGIS

SITE CONTEXT PLAN

Drawn
RICHARD DEALHOY GJK

Scale
1:5000 @ A3 Date
OCT 2007

Drawing No.
0704/5

Cotee Highway & Transportation Consultants Ltd. accept no responsibility for any inaccuracies or omissions in this drawing. Only agreed dimensions are to be worked to.
COPYRIGHT RESERVED

KEY:



DEVELOPMENT SITE



PERMITTED LINK ROAD -
Yet to be constructed



BUS STOP

NOTE:

Proposed Link Road layout supplied by WSP Consulting.