


APPENDIX F

PEAK HOUR TRAFFIC FLOWS

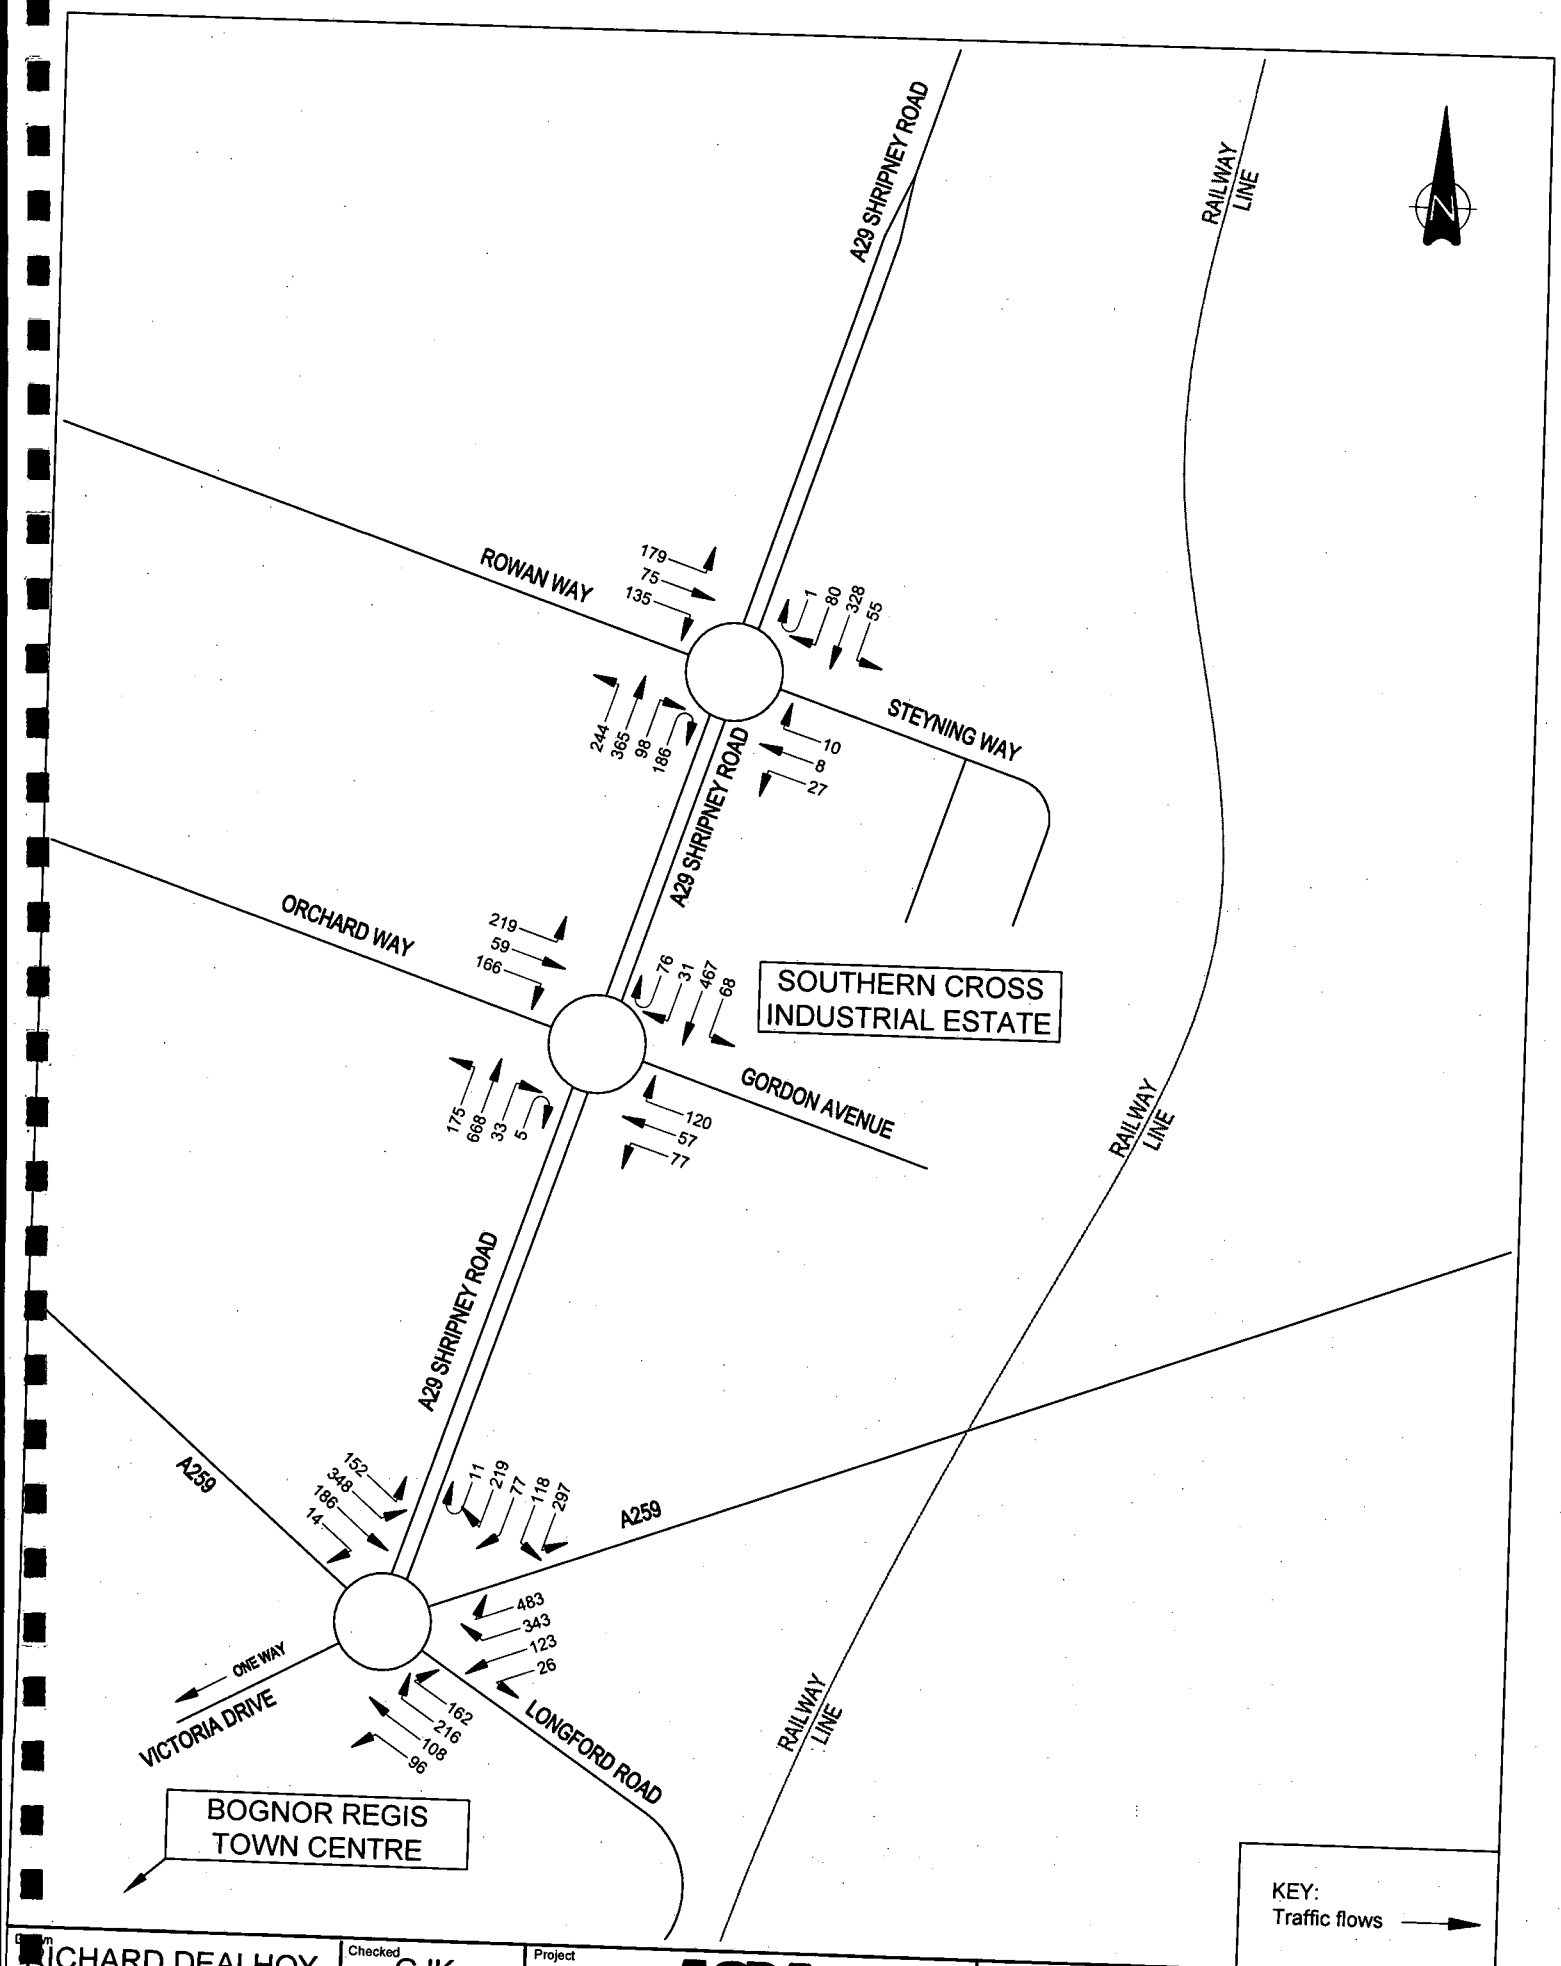

KEY:
Traffic flows →


Drawn RICHARD DEALHOY		Checked GJK
Scale NTS	Date DEC 2007	
Drawing No. 0704/A		
Cottree Highway & Transportation Consultants Ltd. accept no responsibility for any unauthorised comments to this drawing. Only figured dimensions are to be worked to.		

ASDA
 part of the WALMART family
**OLDLANDS FARM BUSINESS
 PARK - BOGNOR REGIS**
2007 FRIDAY AM PEAK HOUR
0800 - 0900

COTTEE Transport Planning

Fir Lodge
 Threshelfords Business Park
 Feering
 Essex
 CO5 9SE

Tel : 01376 573400
 Fax : 01376 573480
 email : info@cottee-tp.co.uk

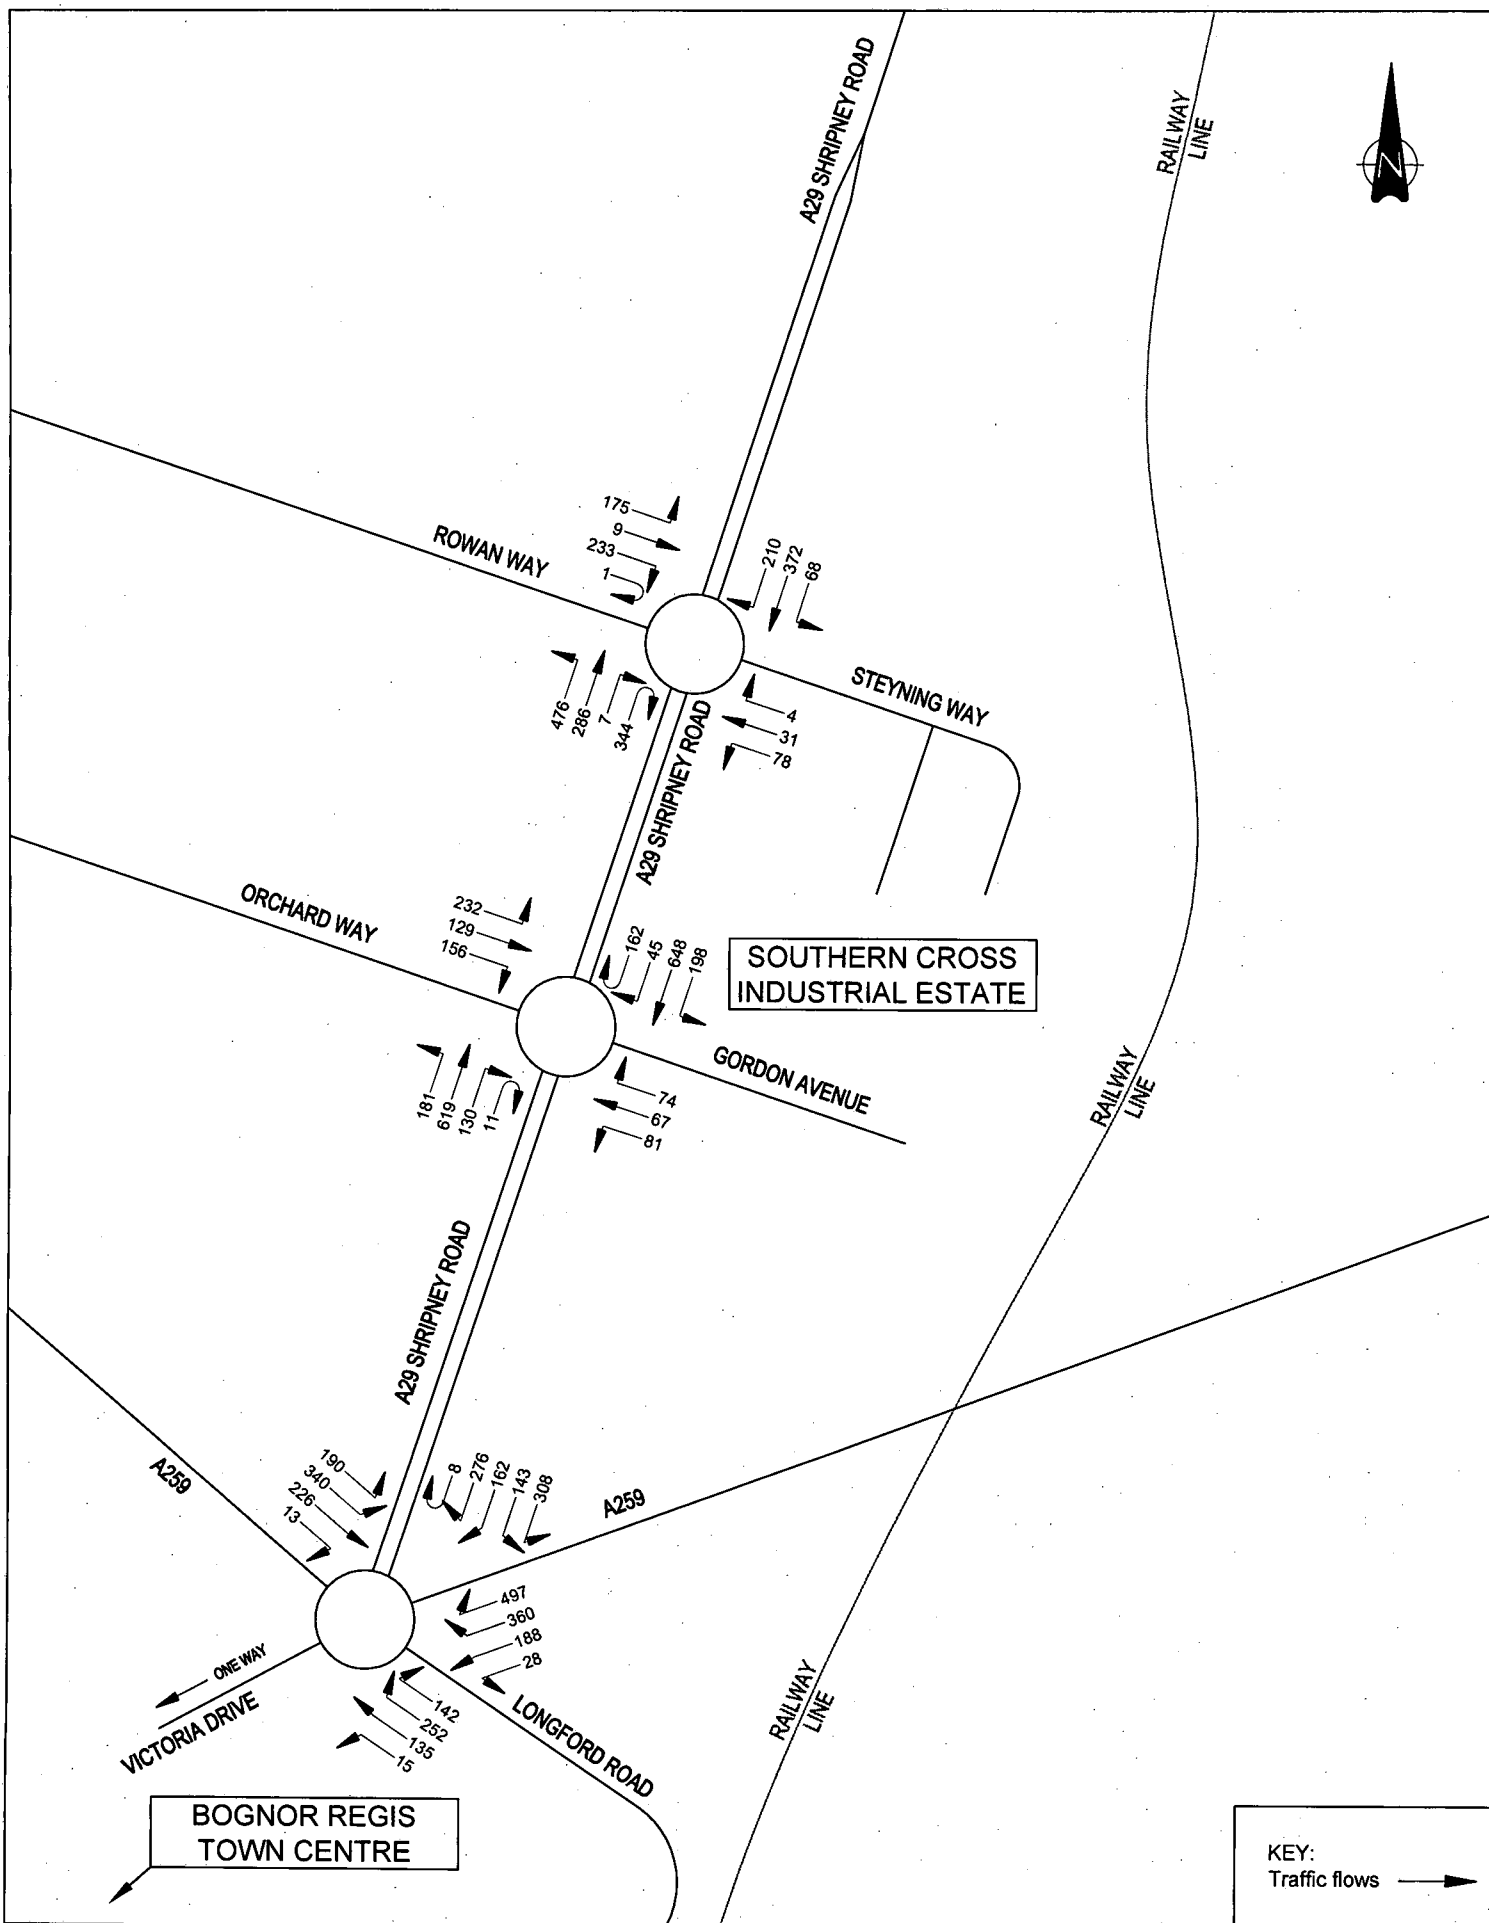


Drawn RICHARD DEALHOY		Checked GJK
Scale NTS	Date DEC 2007	
Drawing No. 0704/B		
Cottee Highway & Transportation Consultants Ltd. accept no responsibility for any unauthorised amendments to this drawing. Only figured dimensions are to be worked to.		


 part of the WAL*MART family
OLDLANDS FARM BUSINESS PARK - BOGNOR REGIS
2007 FRIDAY PM PEAK HOUR
1700 - 1800

COTTEE Transport Planning

Fir Lodge
 Threshelfords Business Park
 Feering
 Essex
 CO5 9SE

Tel : 01376 573400
 Fax : 01376 573480
 email : info@cottee-tp.co.uk

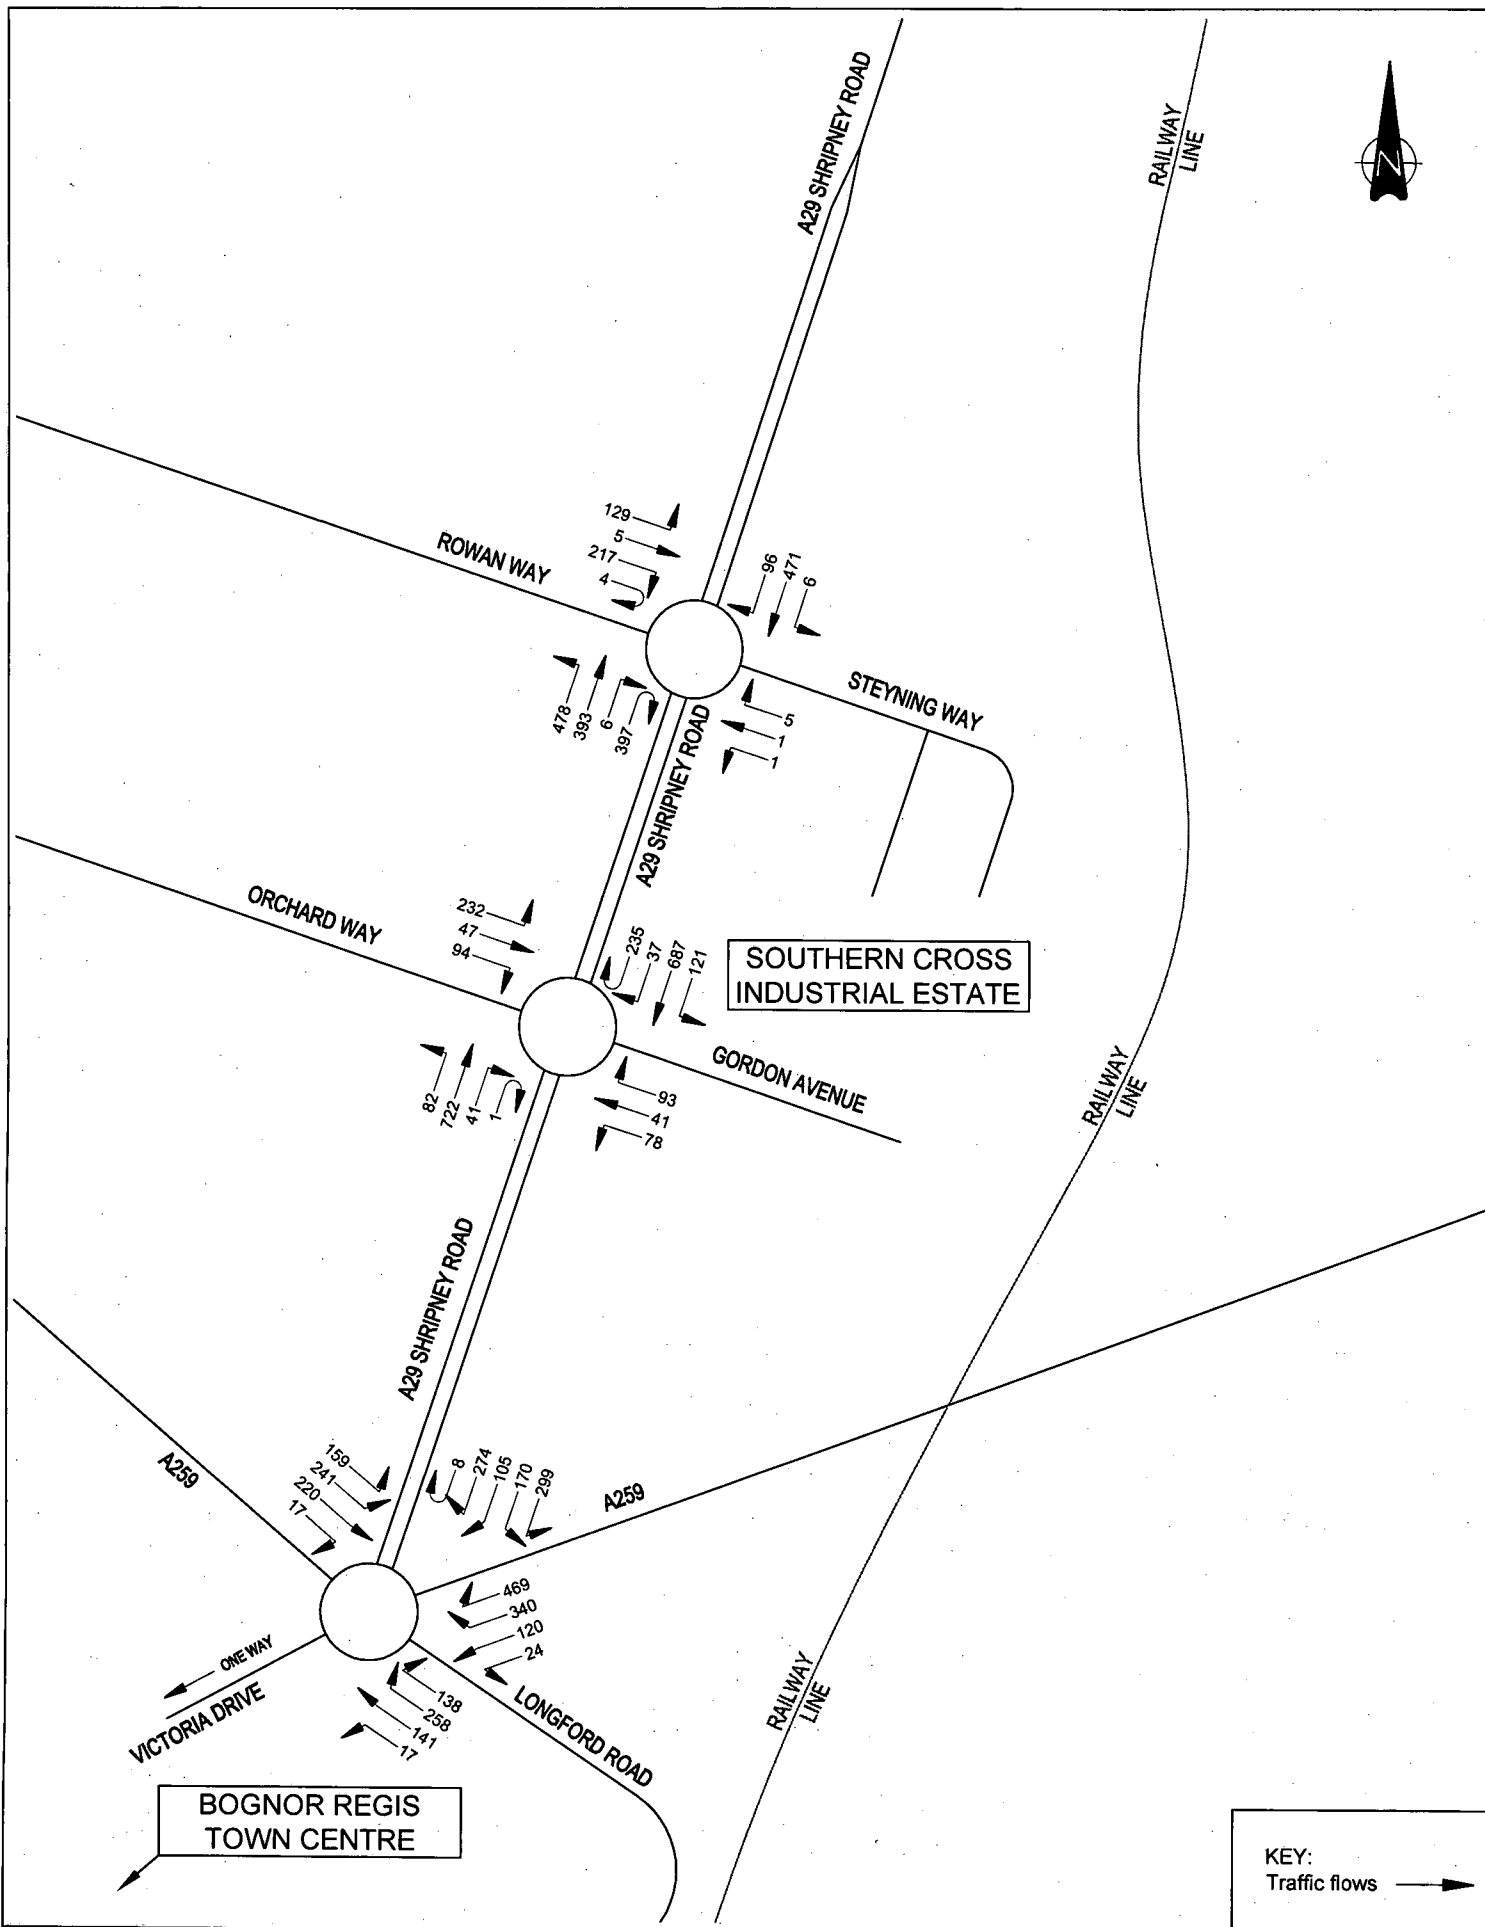

Drawn **RICHARD DEALHOY** Checked **GJK**

Scale **NTS** Date **DEC 2007**

Drawing No. **0704/C**

Cottee Highway & Transportation Consultants Ltd. accept no responsibility for any unauthorised amendments to this drawing. Only figured dimensions are to be worked to.

COPYRIGHT RESERVED

Project

ASDA
part of the WAL*MART family

**OLDLANDS FARM BUSINESS
PARK - BOGNOR REGIS**

**2007 SATURDAY PEAK HOUR
1200 - 1300**

COTTEE Transport Planning

Fir Lodge
Threshelfords Business Park
Feering
Essex
CO5 9SE

Tel : 01376 573400
Fax : 01376 573480
email : info@cottee-tp.co.uk